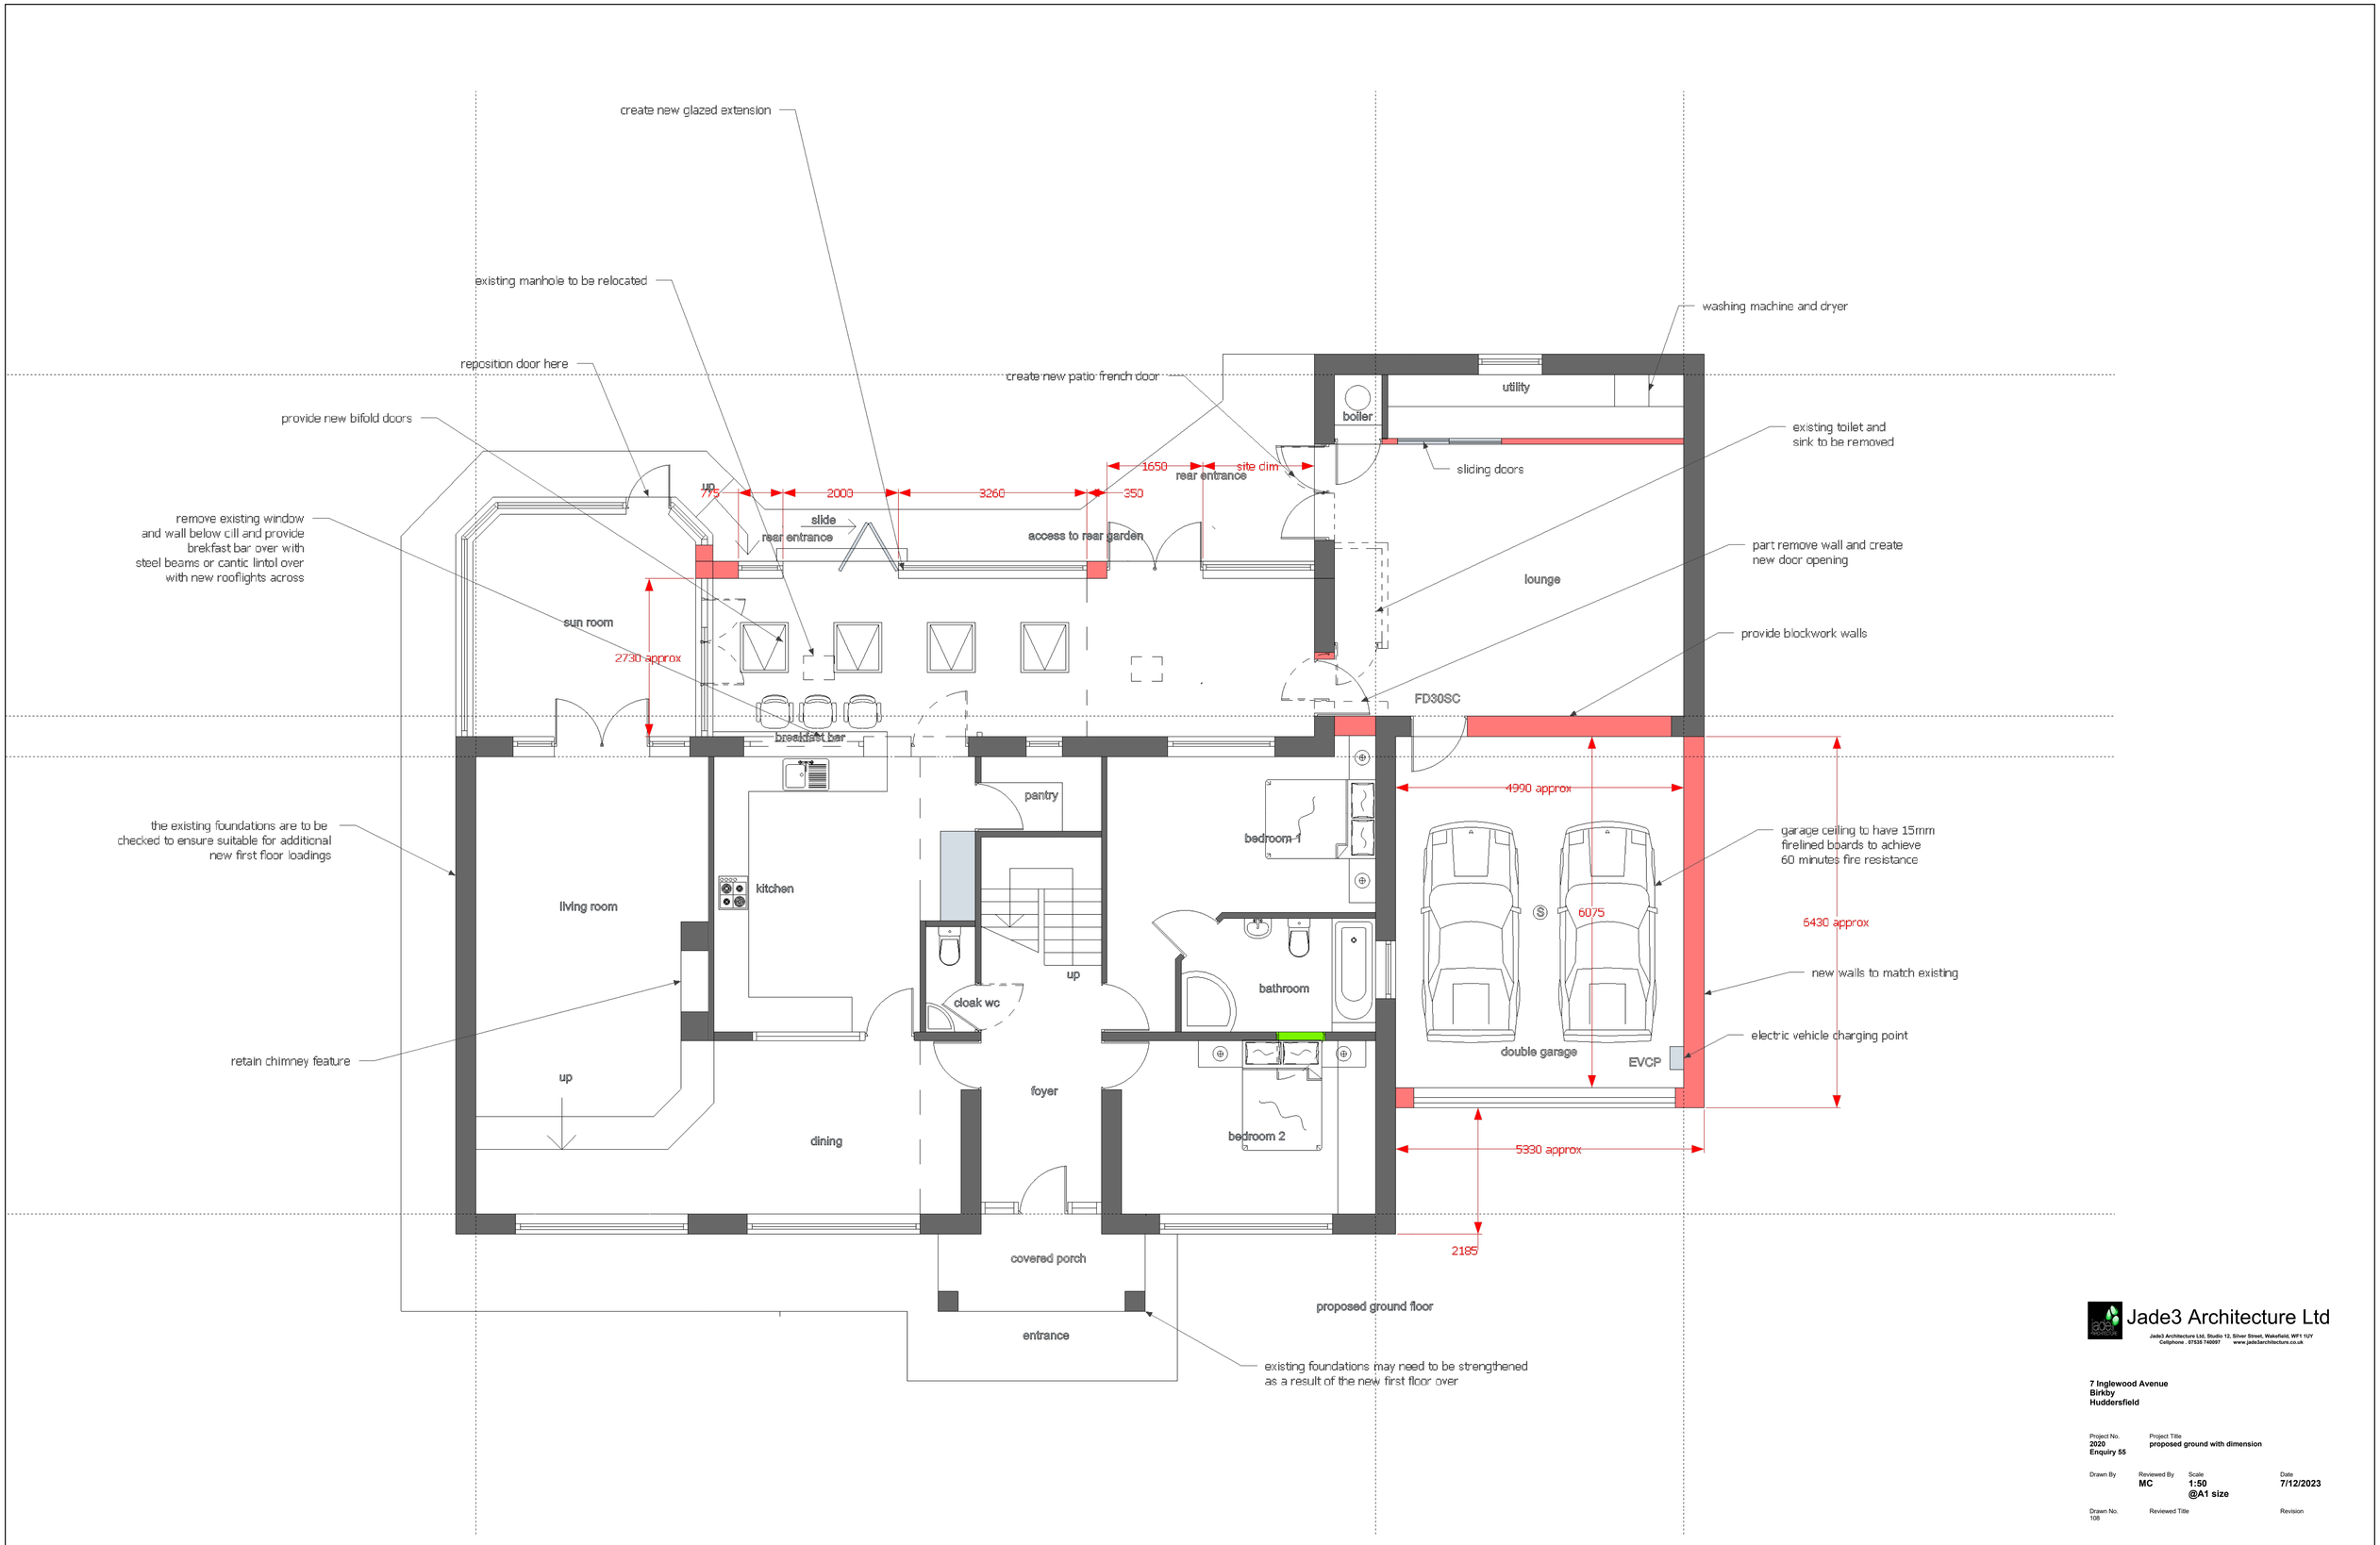

Jade3 Architecture Ltd

Jade3 Architecture Ltd, Studio 12, Silver Street, Wakefield, WF1 1UY
Cellphone : 07535 740097 www.jade3architecture.co.uk

7 Inglewood Avenue
Birkby
Huddersfield

Project No.	Project Title		
2020 Enquiry 55	**proposed ground with dimension**		
Drawn By	Reviewed By	Scale	Date
	MC	**1:50 @A1 size**	**7/12/2023**
Drawn No.	Reviewed Title		Revision
108			

Important Notice
Do not scale off this drawing. Critical dimensions should be checked on site prior to works commencing. Dimensional conflicts should be brought to the company's attention as soon as they become apparent. Failure to do so could render the contractor liable for subsequent losses. Copyright in this drawing and any work executed from this drawing remains the property of Jade3 Architecture Ltd.

© Copyright Jade3 Architecture Ltd.