


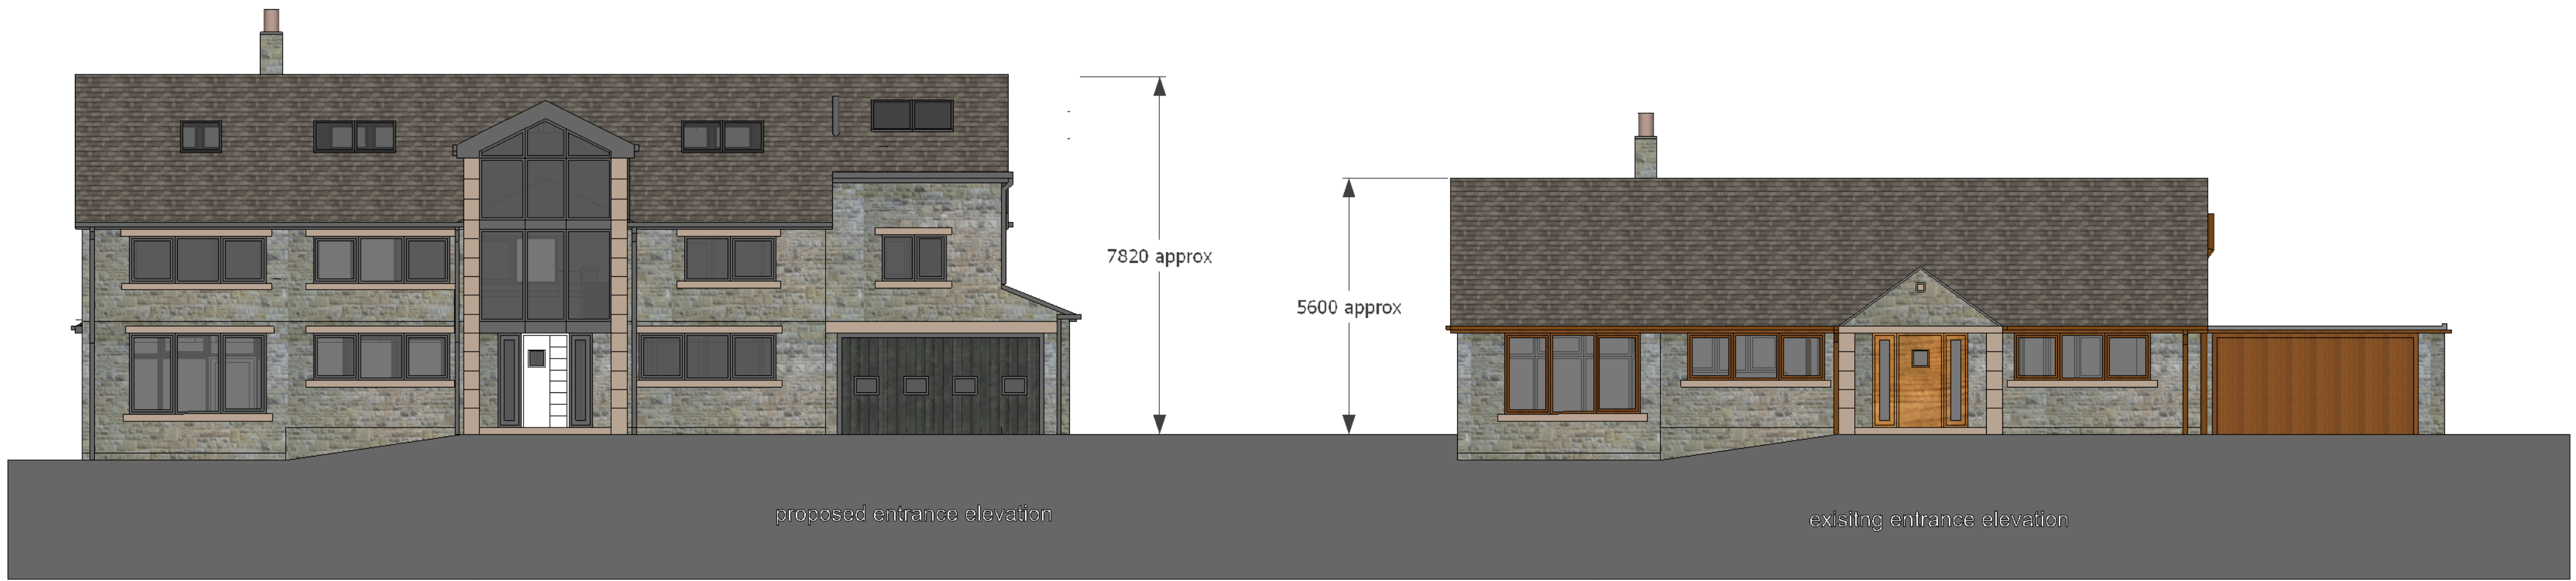

revisions
A 5-4-2024
first floor adjacent to no9 Inglewood Avenue has been set back 1500 from site boundary to respect the adjacent neighbour



7 Inglewood Avenue
Birkby
Huddersfield

Project No.
2020
Enquiry 55

Project Title
proposed and existing massing
comparison and also street section

Drawn By
MC

Scale
1:100
@A1 size

Date
7/12/2023

Drawn No.
110

Reviewed Title

Revision
A

Important Notice
Do not scale off this drawing. Critical dimensions should be checked on site prior to works commencing. Dimensional conflicts should be brought to the company's attention as soon as they become apparent. Failure to do so could render the company liable for subsequent losses. Copyright in this drawing and any work executed from this drawing remains the property of Jade3 Architecture Ltd.

© Copyright Jade3 Architecture Ltd.