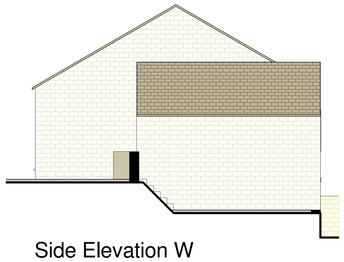

Side Elevation W
1 : 100

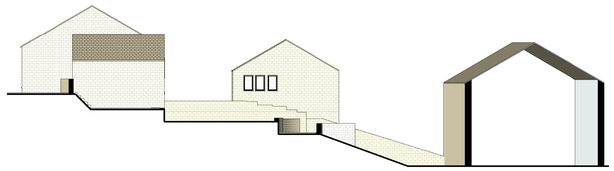

Cross Section West
1 : 200

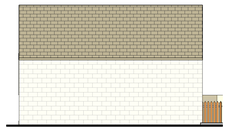

Side Elevation E
1 : 100

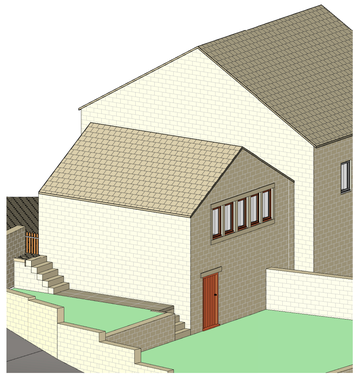

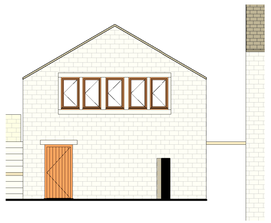

Rear Elevation S
1 : 100

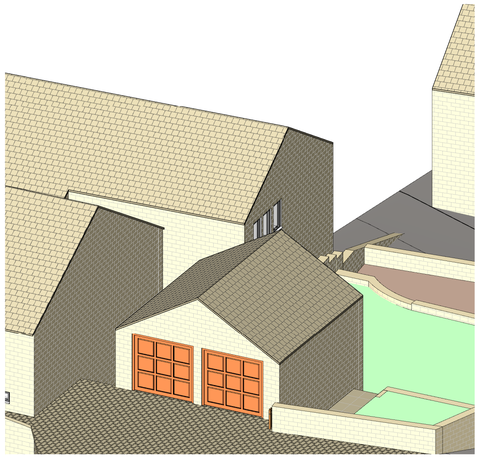

Front Elevation N
1 : 100

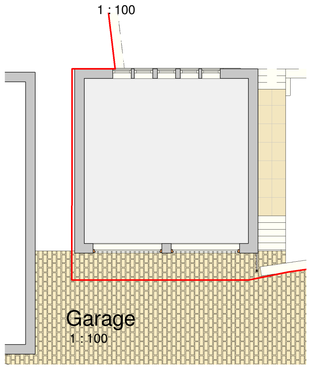

Garage
1 : 100

Proposed
Existing

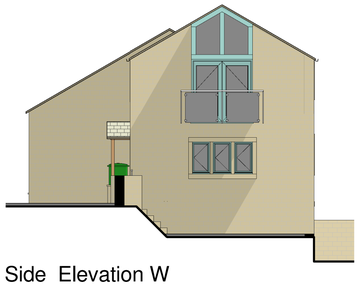

Side Elevation W
1 : 100

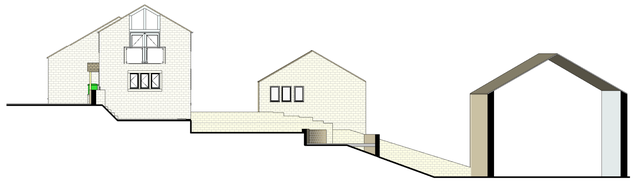

Cross Section West
1 : 200

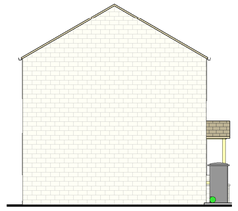

Side Elevation E
1 : 100

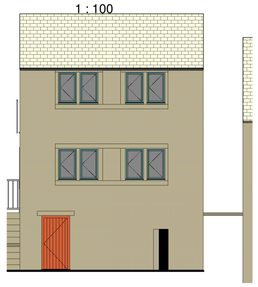

Rear Elevation S.
1 : 100

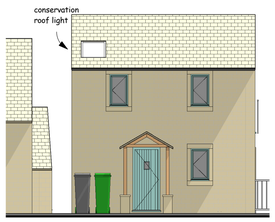

Front Elevation N.
1 : 100

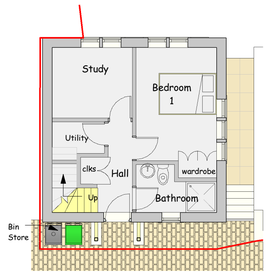

Ground Floor Plan
1 : 100

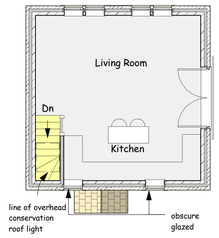

First Floor Plan
1 : 100

0 1m 2m 3m 4m 5m 6m 7m 8m

scale 1 : 100 @ sheet size A1

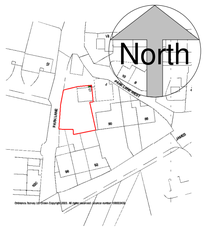

A4 Location Plan
1 : 1250

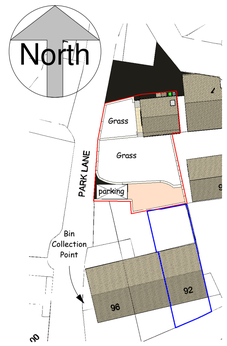

Block Plan
1 : 500

This drawing is copyright and must not be reproduced without written permission

Do not scale - Use figured dimensions only

PROJECT: Proposed Conversion of Single Storey Garage at 92 James Street, Golcar. HD7 4HT

CLIENT: Mr Gledhill

DWG TITLE: Plans, Elevations and Views as Existing and Proposed

DWG NO.: 2334 - 01

SCALE: 1 : 100 / 1 : 200 / 1 : 500 / 1 : 1250

DATE: 2/11/2023

DB|ARCHITECTS
31 Moor[illegible], Holmfirth, HD9 5RT
t:01484 850579 e:david.dbarchitects@virginmedia.com