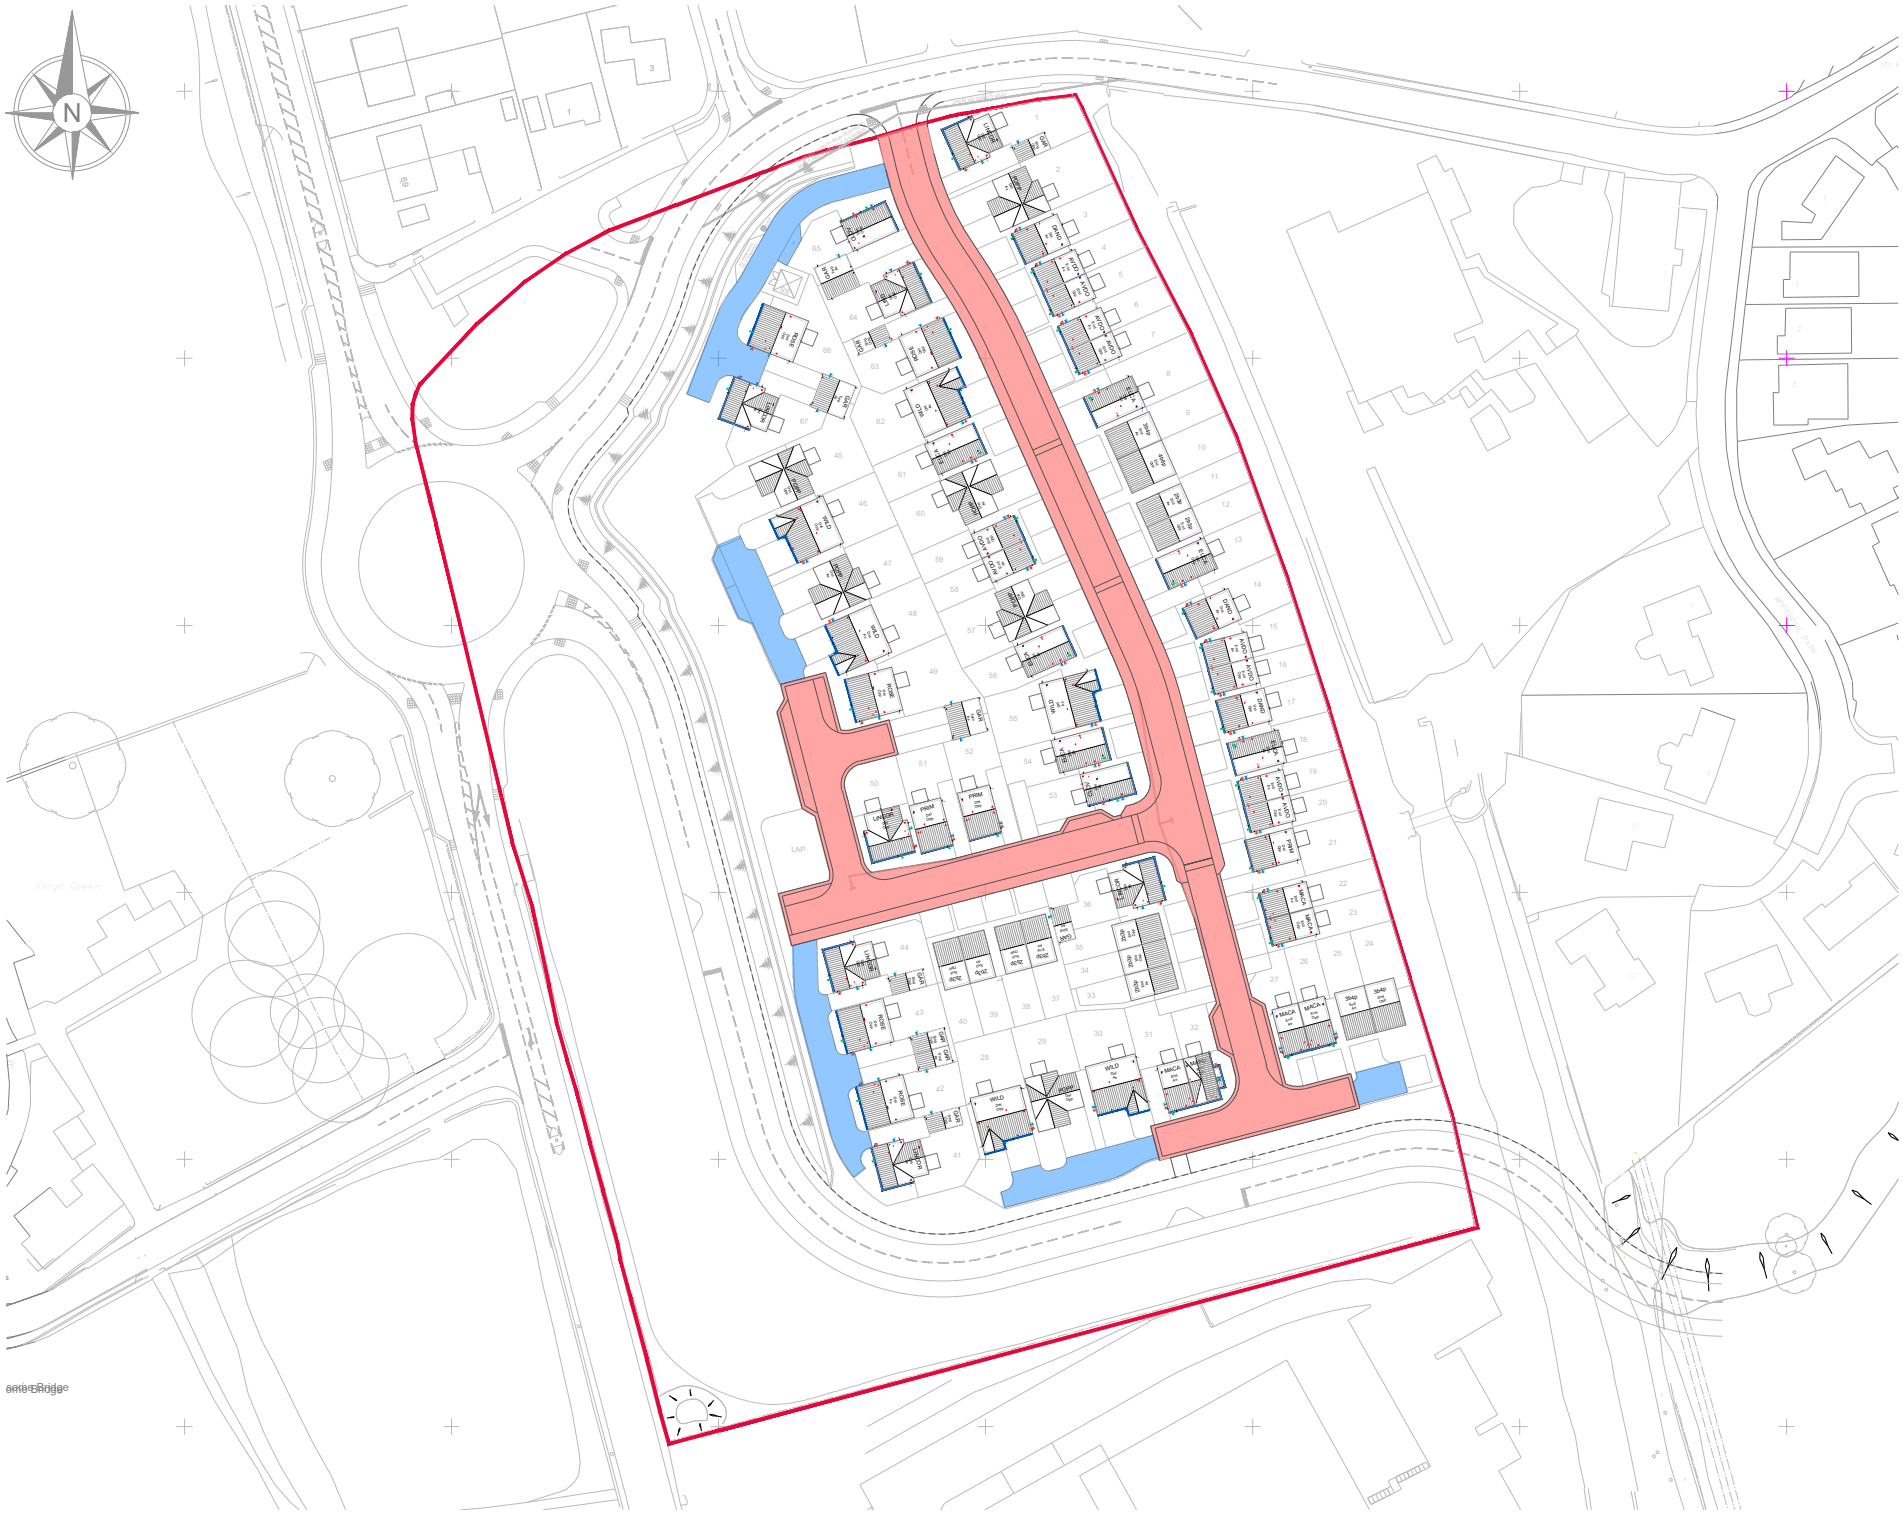

Notes:

1. THE COPYRIGHT OF THIS DRAWING IS VESTED IN Homes by honey

2. WORK TO FIGURED DIMENSIONS ONLY.

3. THIS DRAWING IS TO BE READ IN CONJUNCTION WITH ALL RELEVANT ARCHITECTS, SERVICE ENGINEER'S AND Homes by honey DRAWINGS AND SPECIFICATIONS.

Estate Street (Intended to be offered for adoption via S38 agreement. Prior to adoption, the street is to be maintained by the Principle Contractor.

Shared private drive (Maintained privately by residents who utilise private drive).

REV:	DESCRIPTION:	BY:	DATE:

STATUS:

homes by honey
Third Floor, 197 Wards Exchange
Ecclesall Road, Sheffield
S11 8HW

www.homesbyhoney.co.uk

honey

SITE: PENISTONE LANE
FEANEY BRIDGE

TITLE: HIGHWAY AREAS PLAN

SCALE AT A1:	DATE:	DRAWN:	CHECKED:
1:500	11/04/2025	LPW	JP

PROJECT NO:	DRAWING NO:	REVISION:
C005	160	