GENERAL NOTES

Do not scale from this drawing, use figured dimensions only - where in doubt consult Engineer

This drawing to be read in conjunction with all relevant Architects and Building Services Engineers drawings

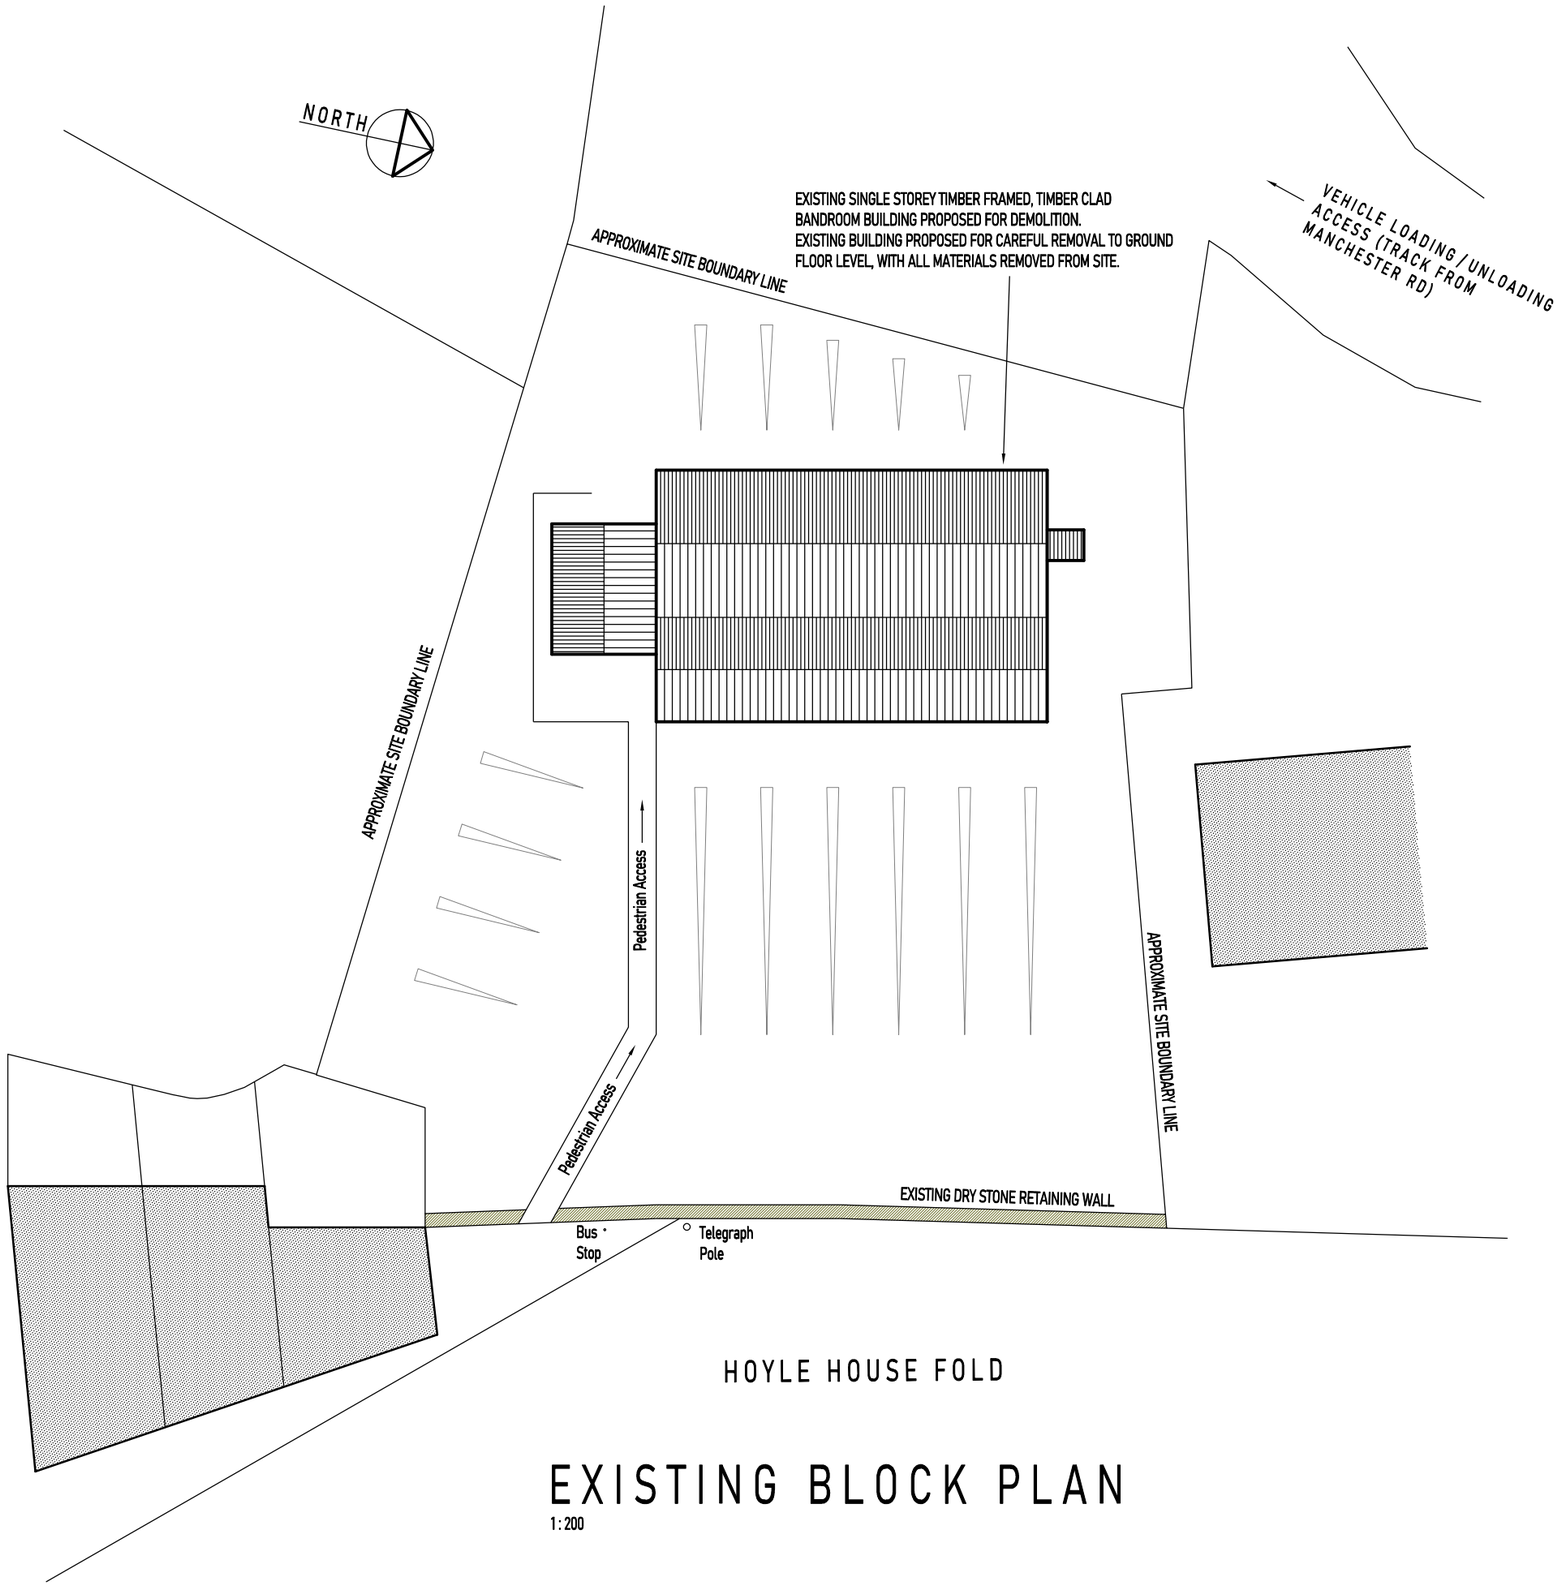

EXISTING BLOCK PLAN

1 : 200

Revision	Description	Date
P1	Initial Issue	08.01.24

Empire House
Lewisham Rd
Slaithwaite
Huddersfield
HD7 5AL
dan@sawyerconeng.com
07703 495485

SAWYER

Client

The Linthwaite Band

Project

LINTHWAITE BANDROOM
HOYLE HOUSE FOLD
LINTHWAITE

Drawing Title

EXISTING BLOCK PLAN
SHOWING BANDROOM BUILDING
PROPOSED FOR DEMOLITION

Status: PLANNING

Drawn: DS

Scales: AS NOTED - PLOTTED AT A3

Checked: DS

Project and Drg No.: 23_471_001

Rev: P1