



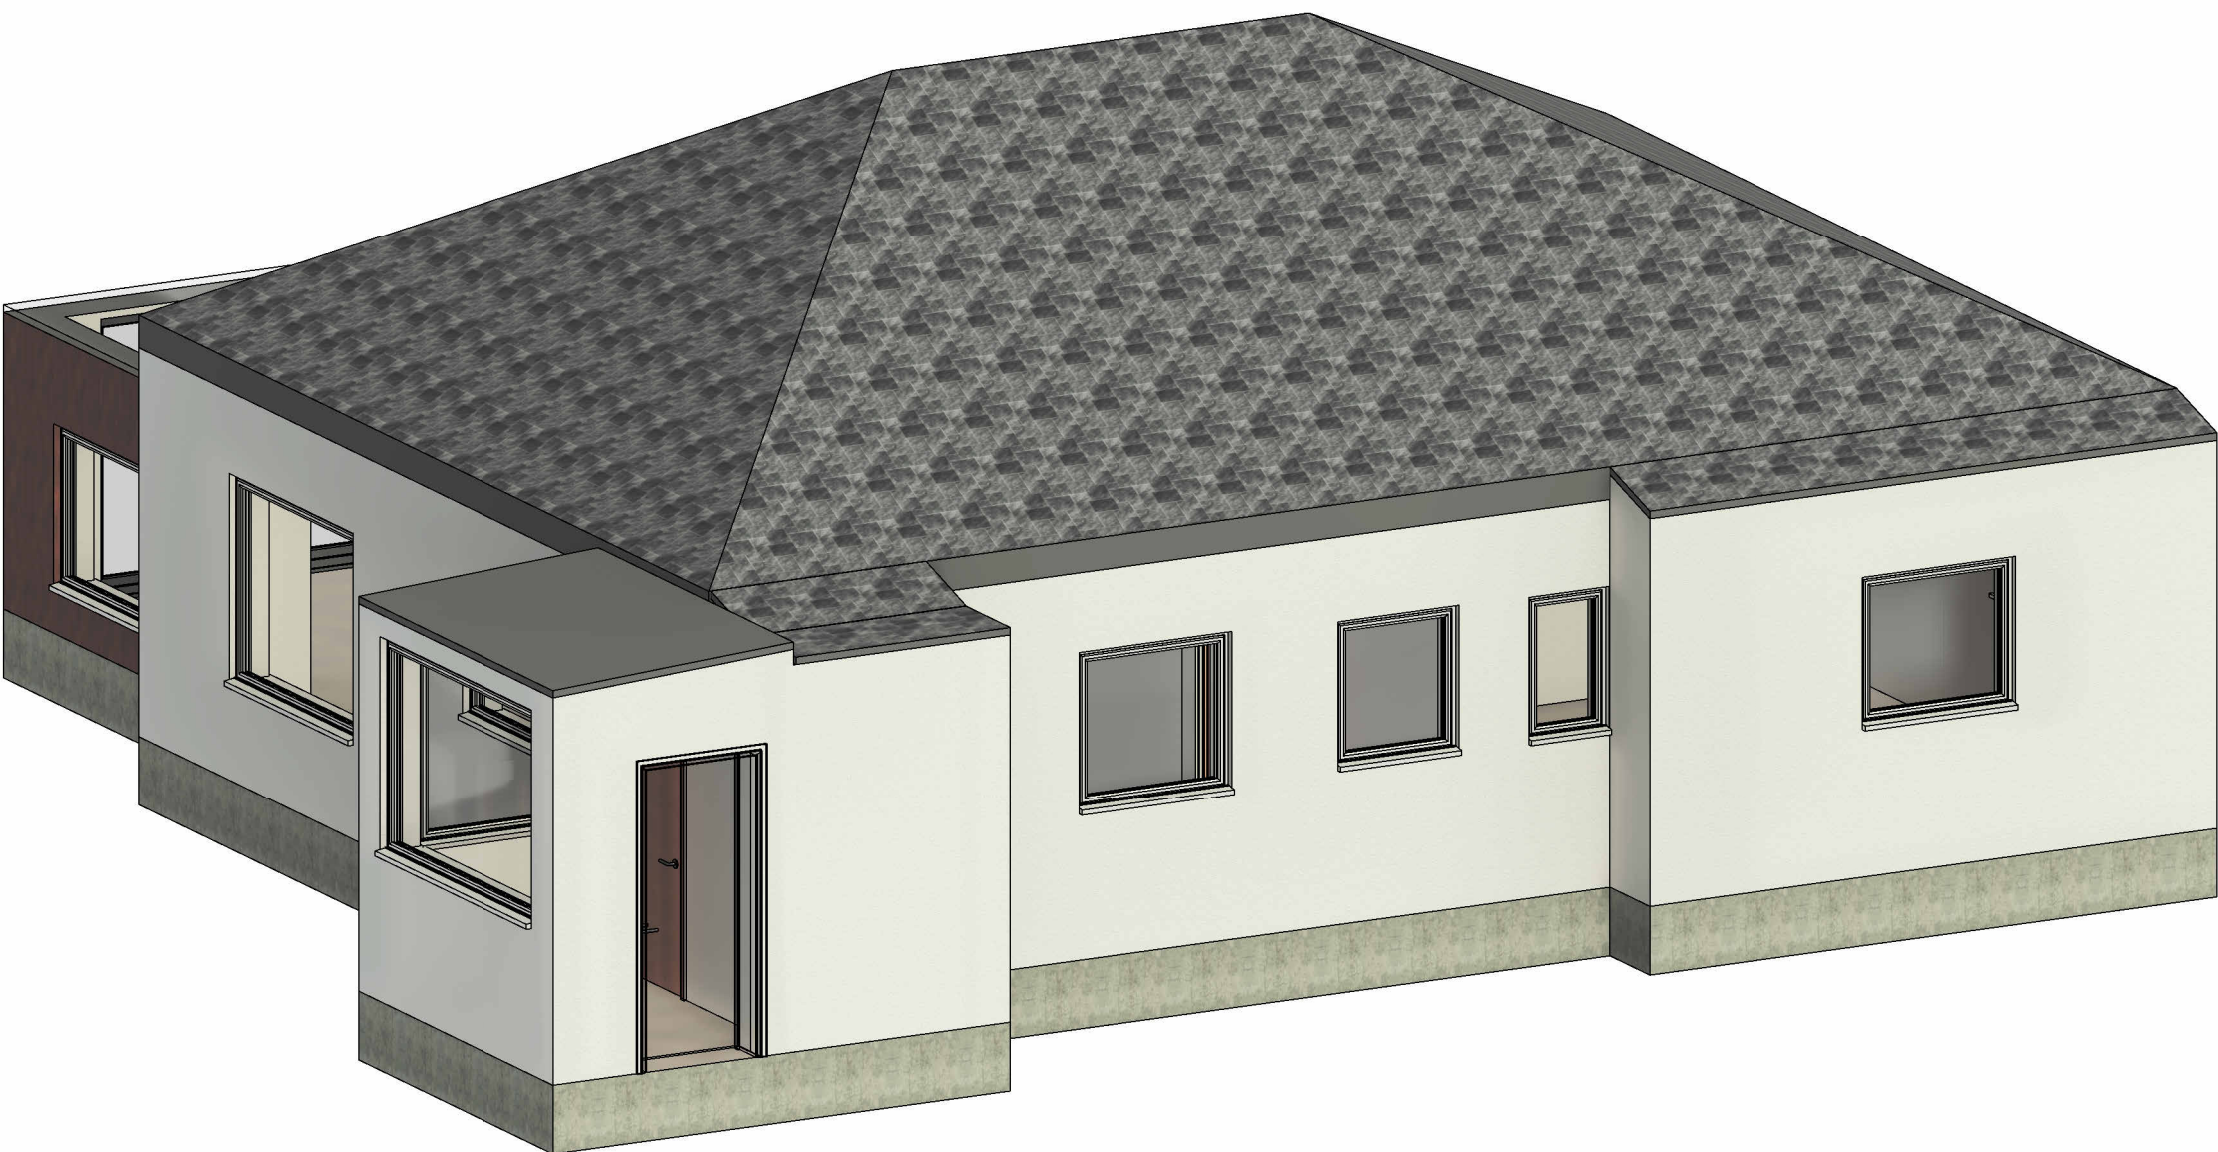

Existing 3D Front

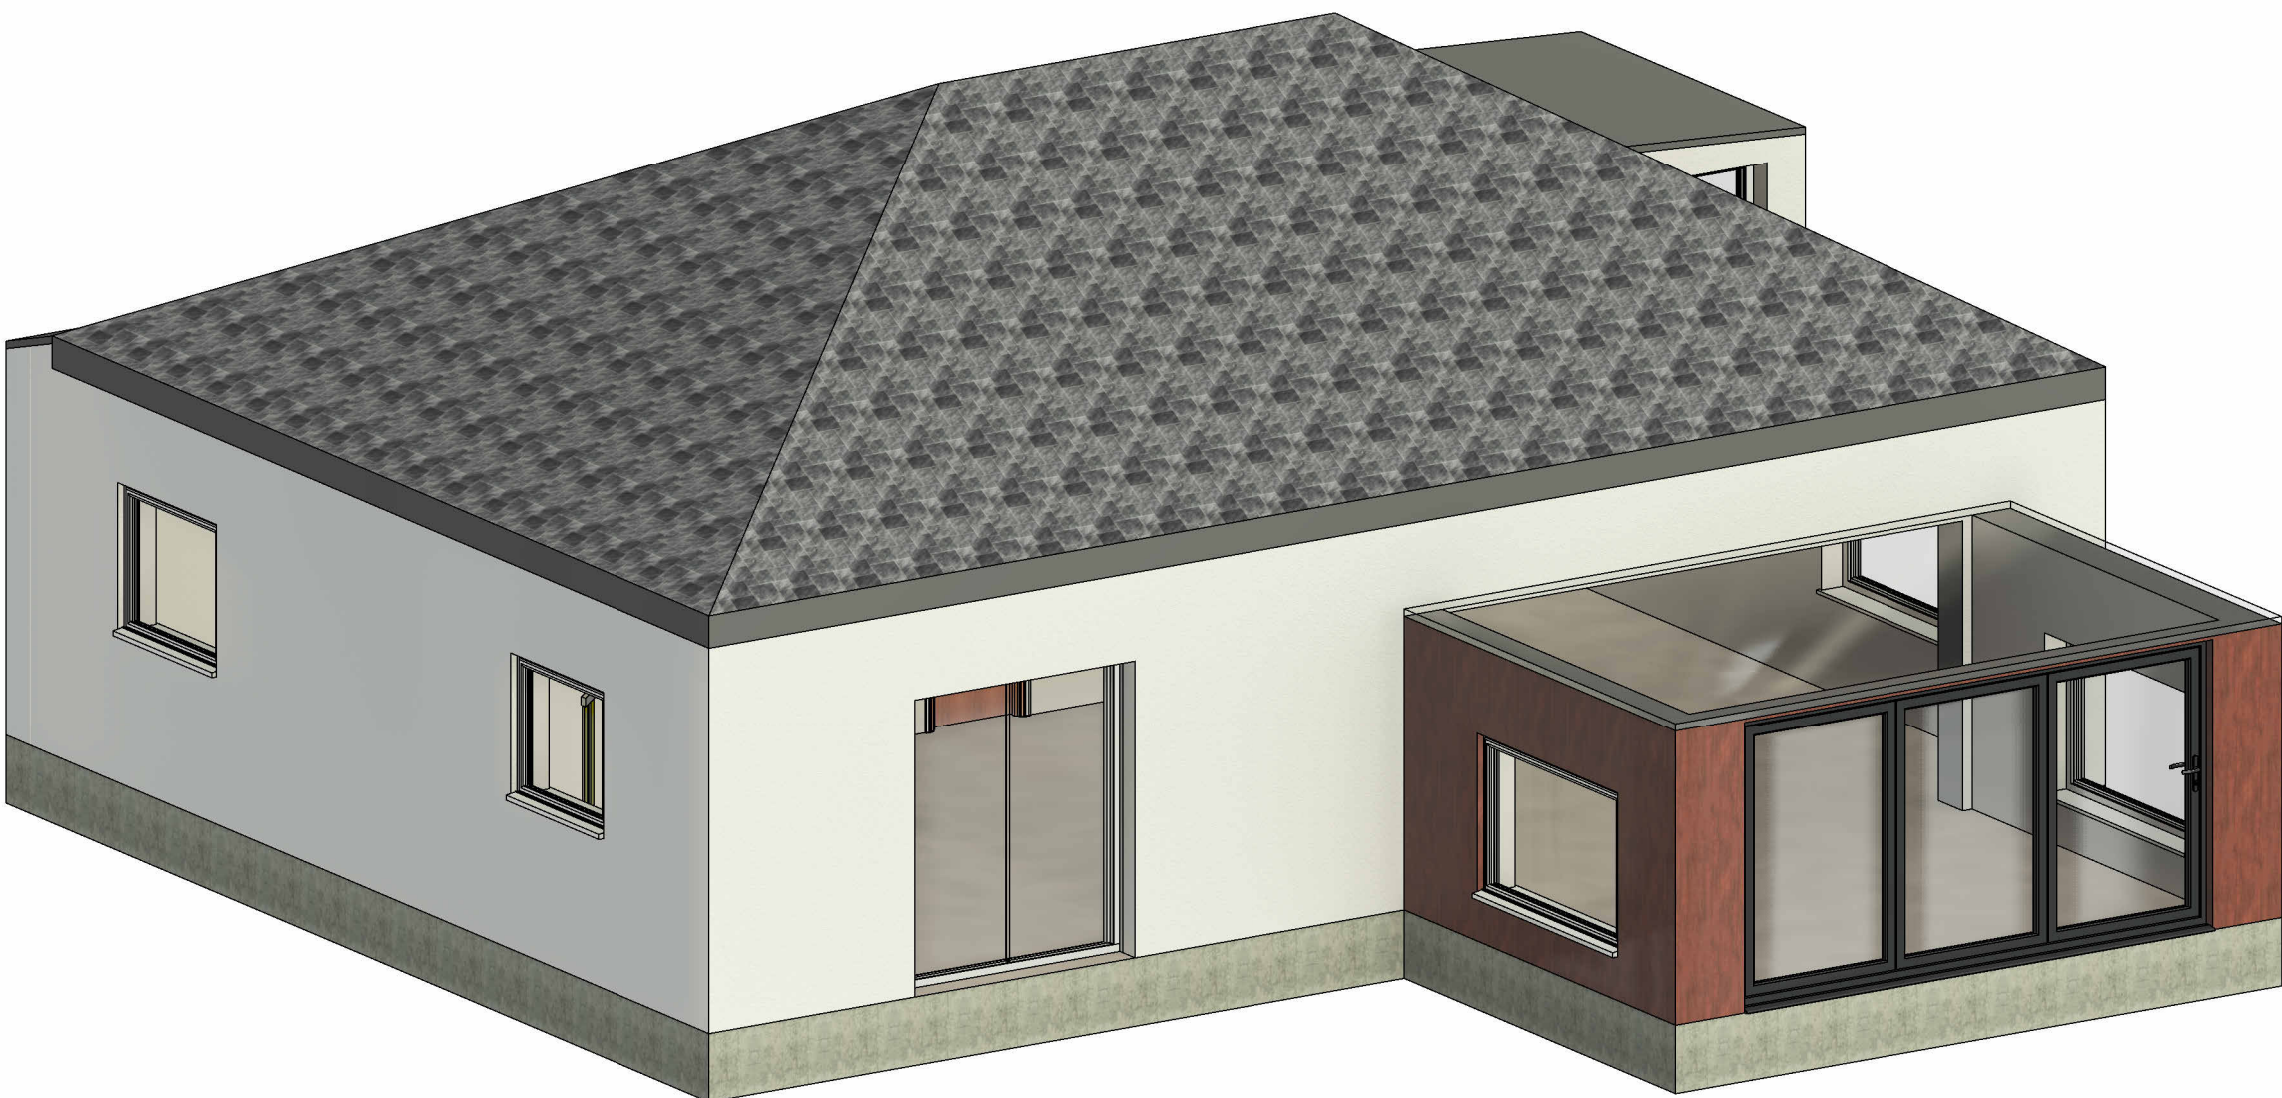

Existing 3D Rear

**Note:**  
All Dimensions Are Approximate  
And TBC On Site By Contractor

|   |                                                    |
|---|----------------------------------------------------|
| <div><div></div><div><div>TREND</div><div>ARCHITECTURE</div><div>T: 01484 941051</div><div>plan@trendarchitecture.co.uk</div><div>www.trendarchitecture.co.uk</div></div></div> |                                                    |
| <div><div>Project Name</div><div>161 Causeway Side, Linthwaite, Huddersfield, HD7 5SJ</div></div>   |                                                    |
| <div><div>Drawing Title:</div><div>Existing 3D Views</div></div>   |                                                    |
| <div><div>Drawing Number:</div><div>TR-A23-0905-004</div></div>   | <div><div>Scale:</div><div>@A1</div></div>         |
| <div><div>Date:</div><div>06/02/24</div></div>   | <div><div>Revision:</div><div>Approver</div></div> |
| <div><div>Drawn By:</div><div>AM</div></div>   | <div><div>Checked by:</div><div>C</div></div>      |
| <div><div>Reason For Issue:</div><div>Planning</div></div>   |                                                    |