Total No. Parking Spaces=87
Total No. Disabled Parking Spaces=5

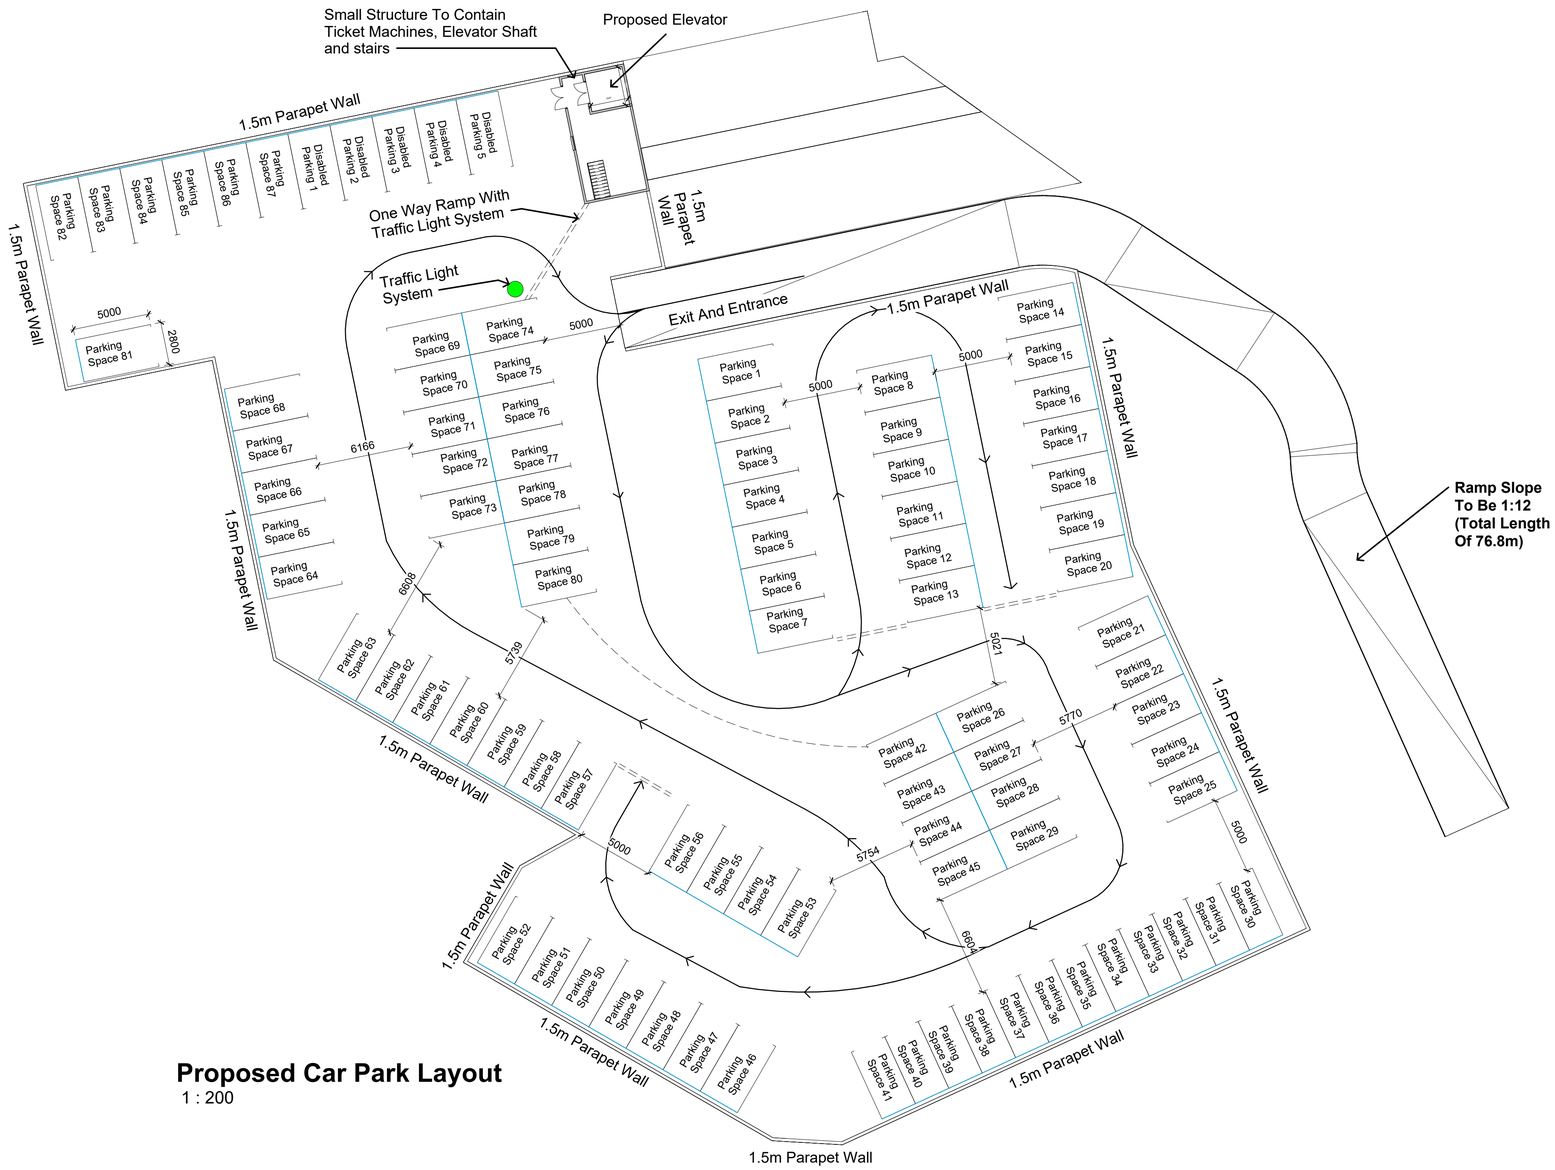

Proposed Car Park Layout

1 : 200

Note:

All Dimensions Are Approximate
And TBC On Site By Contractor

TREND ARCHITECTURE
T: 01484 941051
plan@trendarchitecture.co.uk
www.trendarchitecture.co.uk

Project Name
Rapyal Business Park, Dewsbury Road, Cleckheaton, BD19 5BT

Drawing Title:
Proposed Car Park Layout

Drawing Number: TR-A23-1001-006
Scale: 1 : 200@A1

Date: 21/11/23
Revision:

Drawn By: AM
Checked by: JA

Reason For Issue:
Planning