



Robin Hill Elevation 1: 100

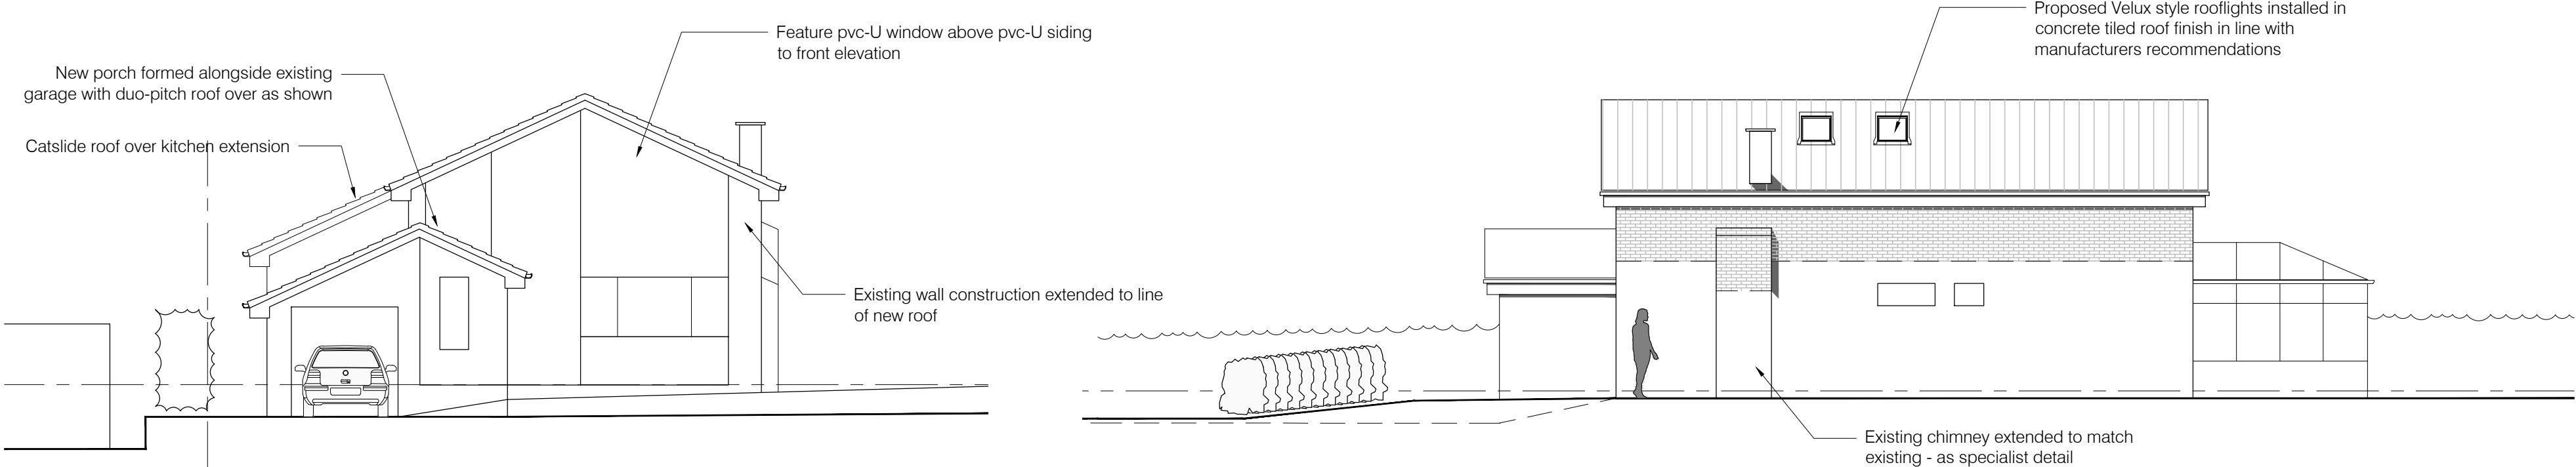


Eastern Elevation 1: 100

Northern Elevation 1: 100

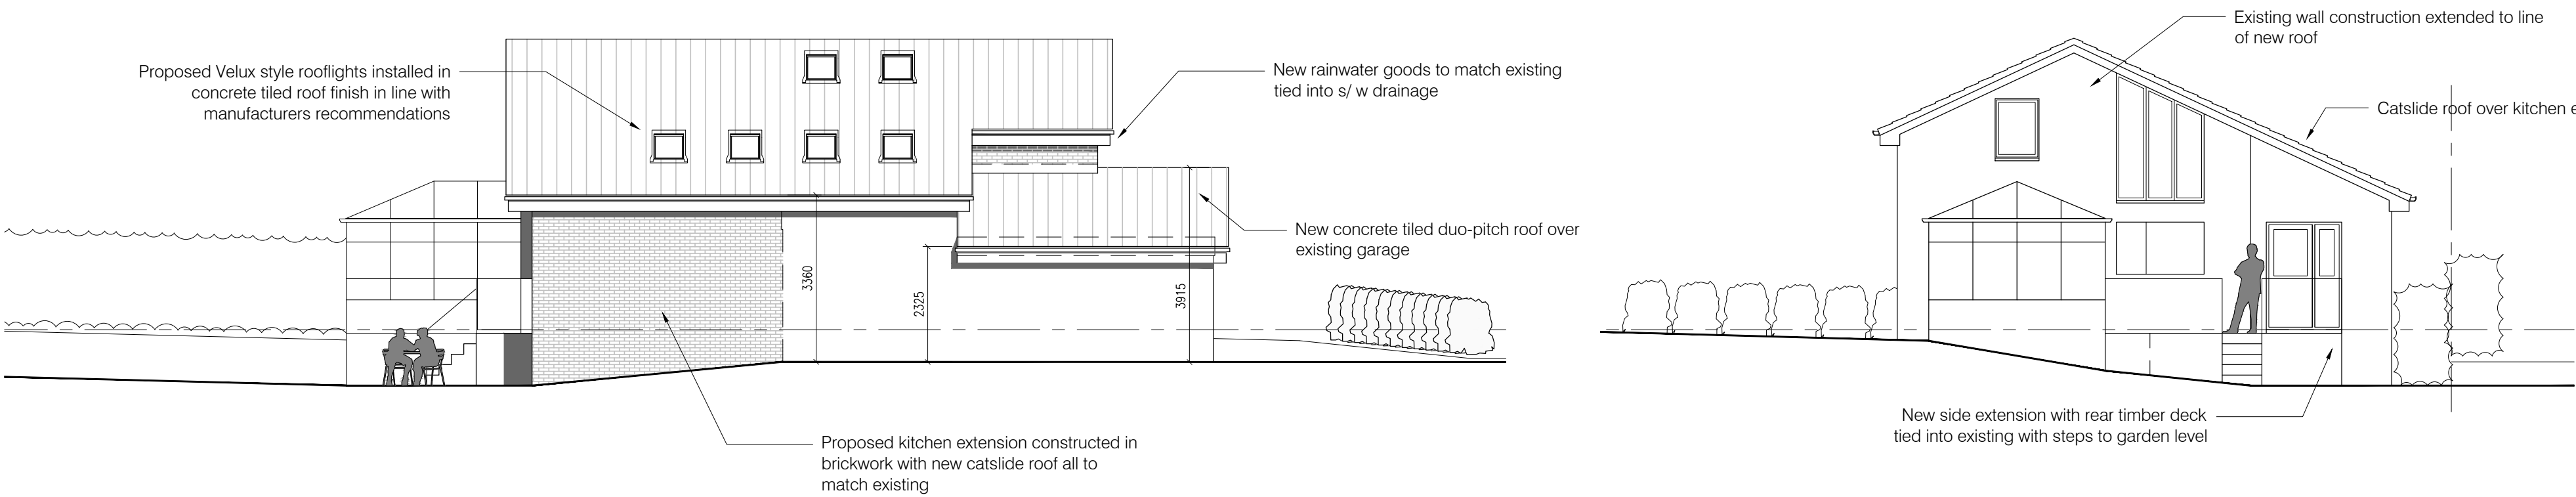

Southern Elevation 1: 100

Western Elevation 1: 100

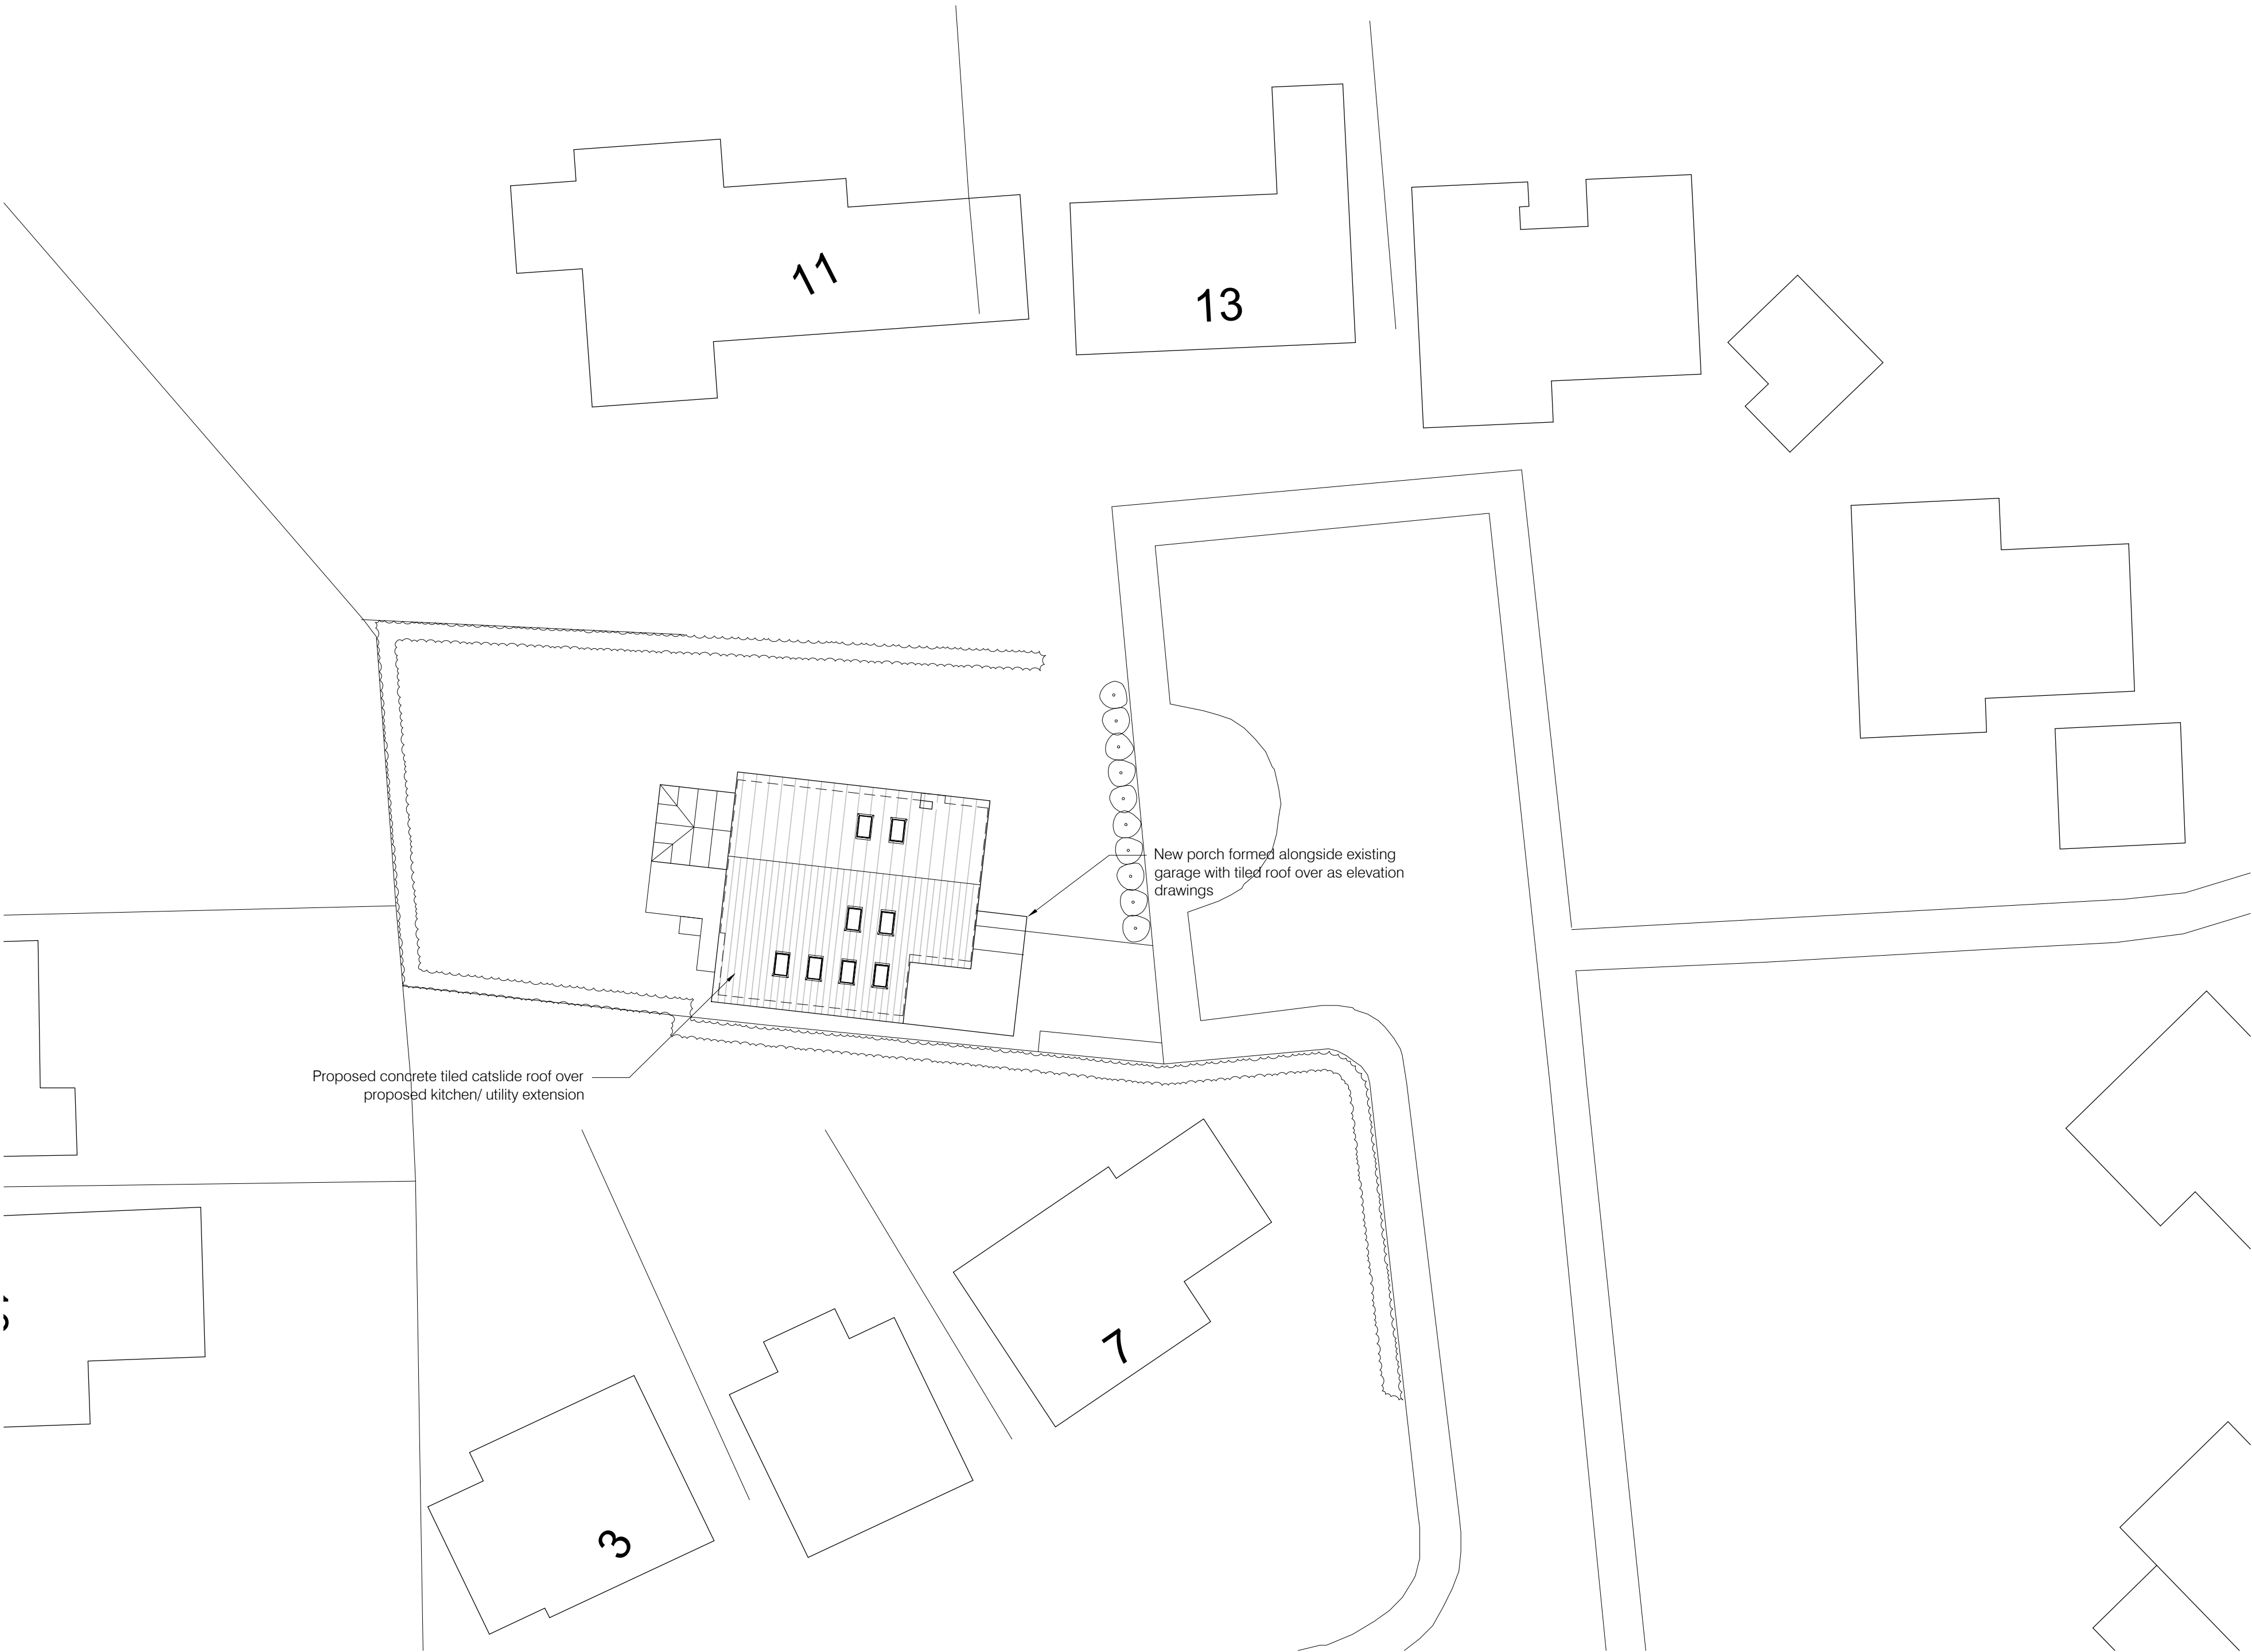

Block Plan 1: 200