



Robin Hill Elevation 1: 100

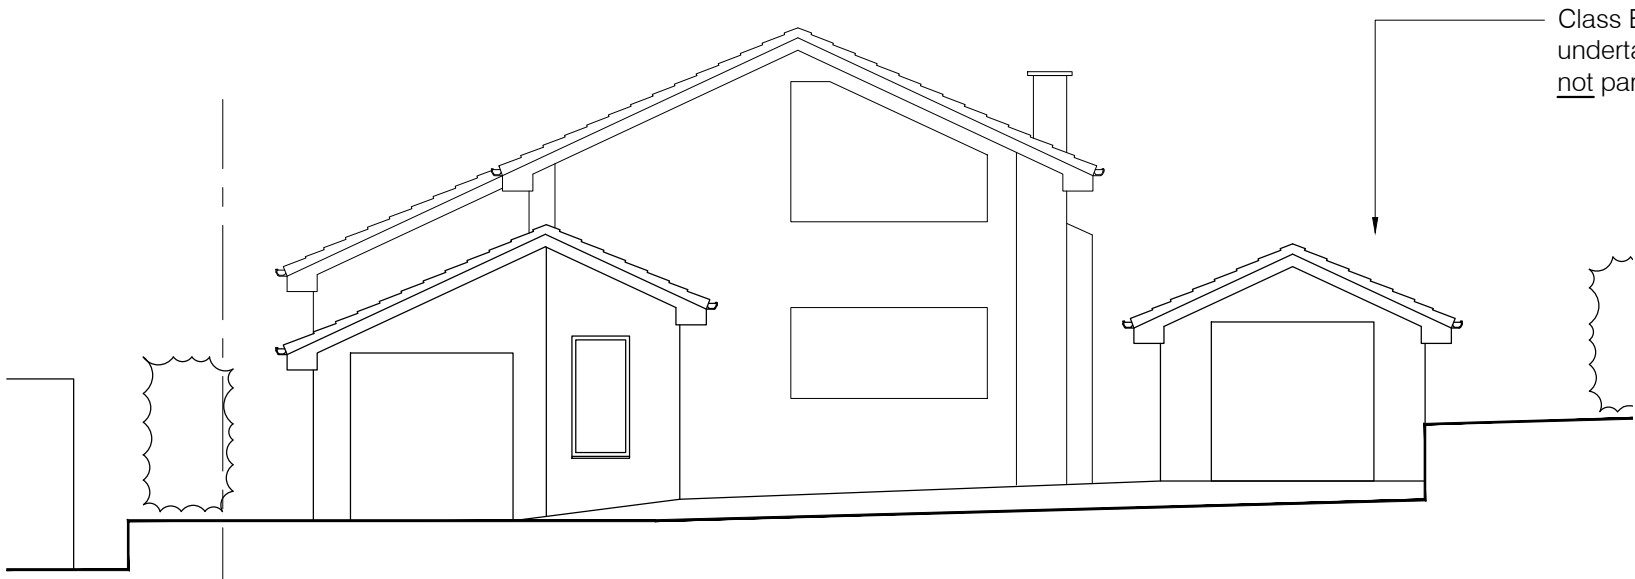

Eastern Elevation 1: 100



Northern Elevation 1: 100

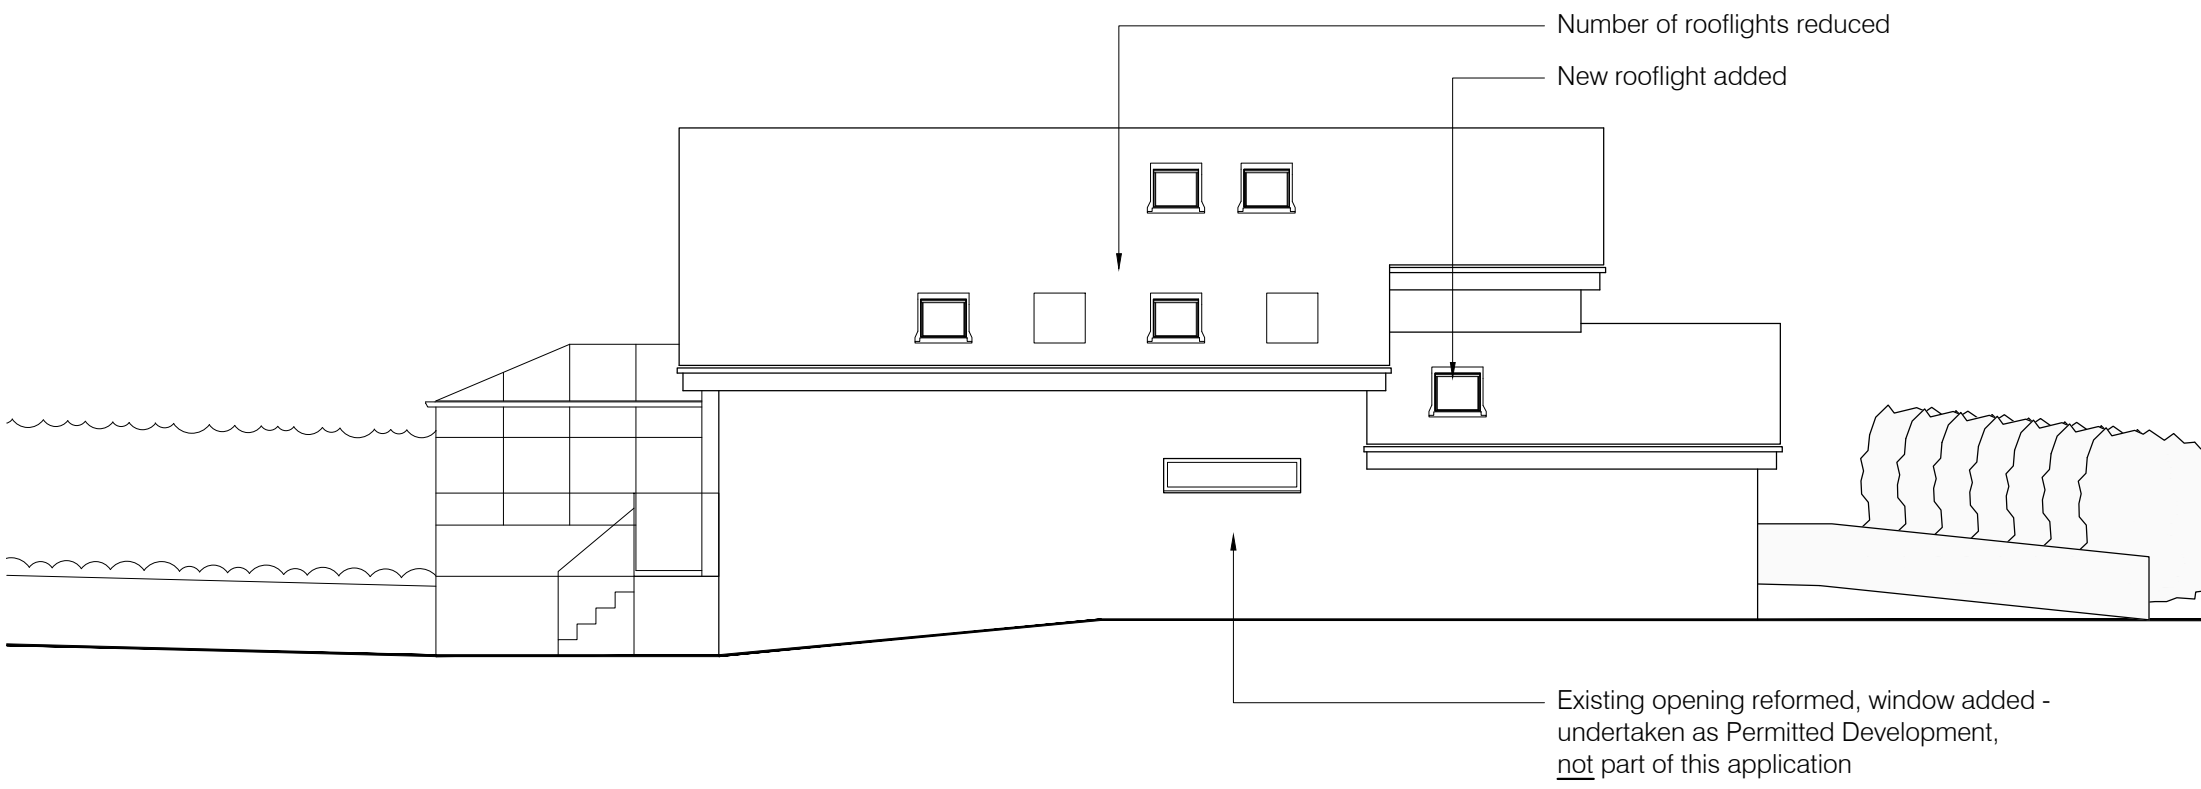

Southern Elevation 1: 100






Western Elevation 1: 100



Block Plan 1: 200

Drawings based on Ordnance Survey (Streetscene License No 100047474) and preliminary survey - design and drawing content subject to further Site Surveys, Structural Survey, Site Investigations, Planning and Statutory Requirements and Approvals.

A - Rooflight positions corrected Apr 24
Rev. Des. Date

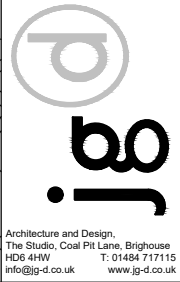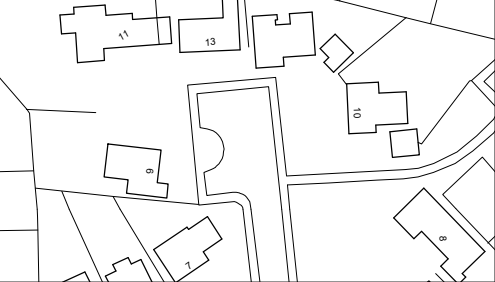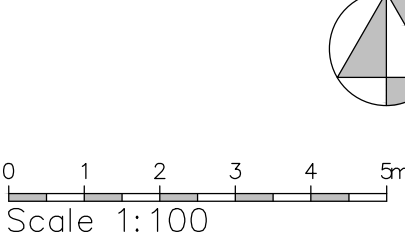

Project	Remodel of existing dwellinghouse at 9 Robin Hill, Batley		
Client	Mr S Marlow, 9 Robin Hill, Batley WF17 0QP		
Dwg Title	(19755)4_Elevations as amended		A
Scale	1: 100, 200 @ A1		
Date	Jan 24		