

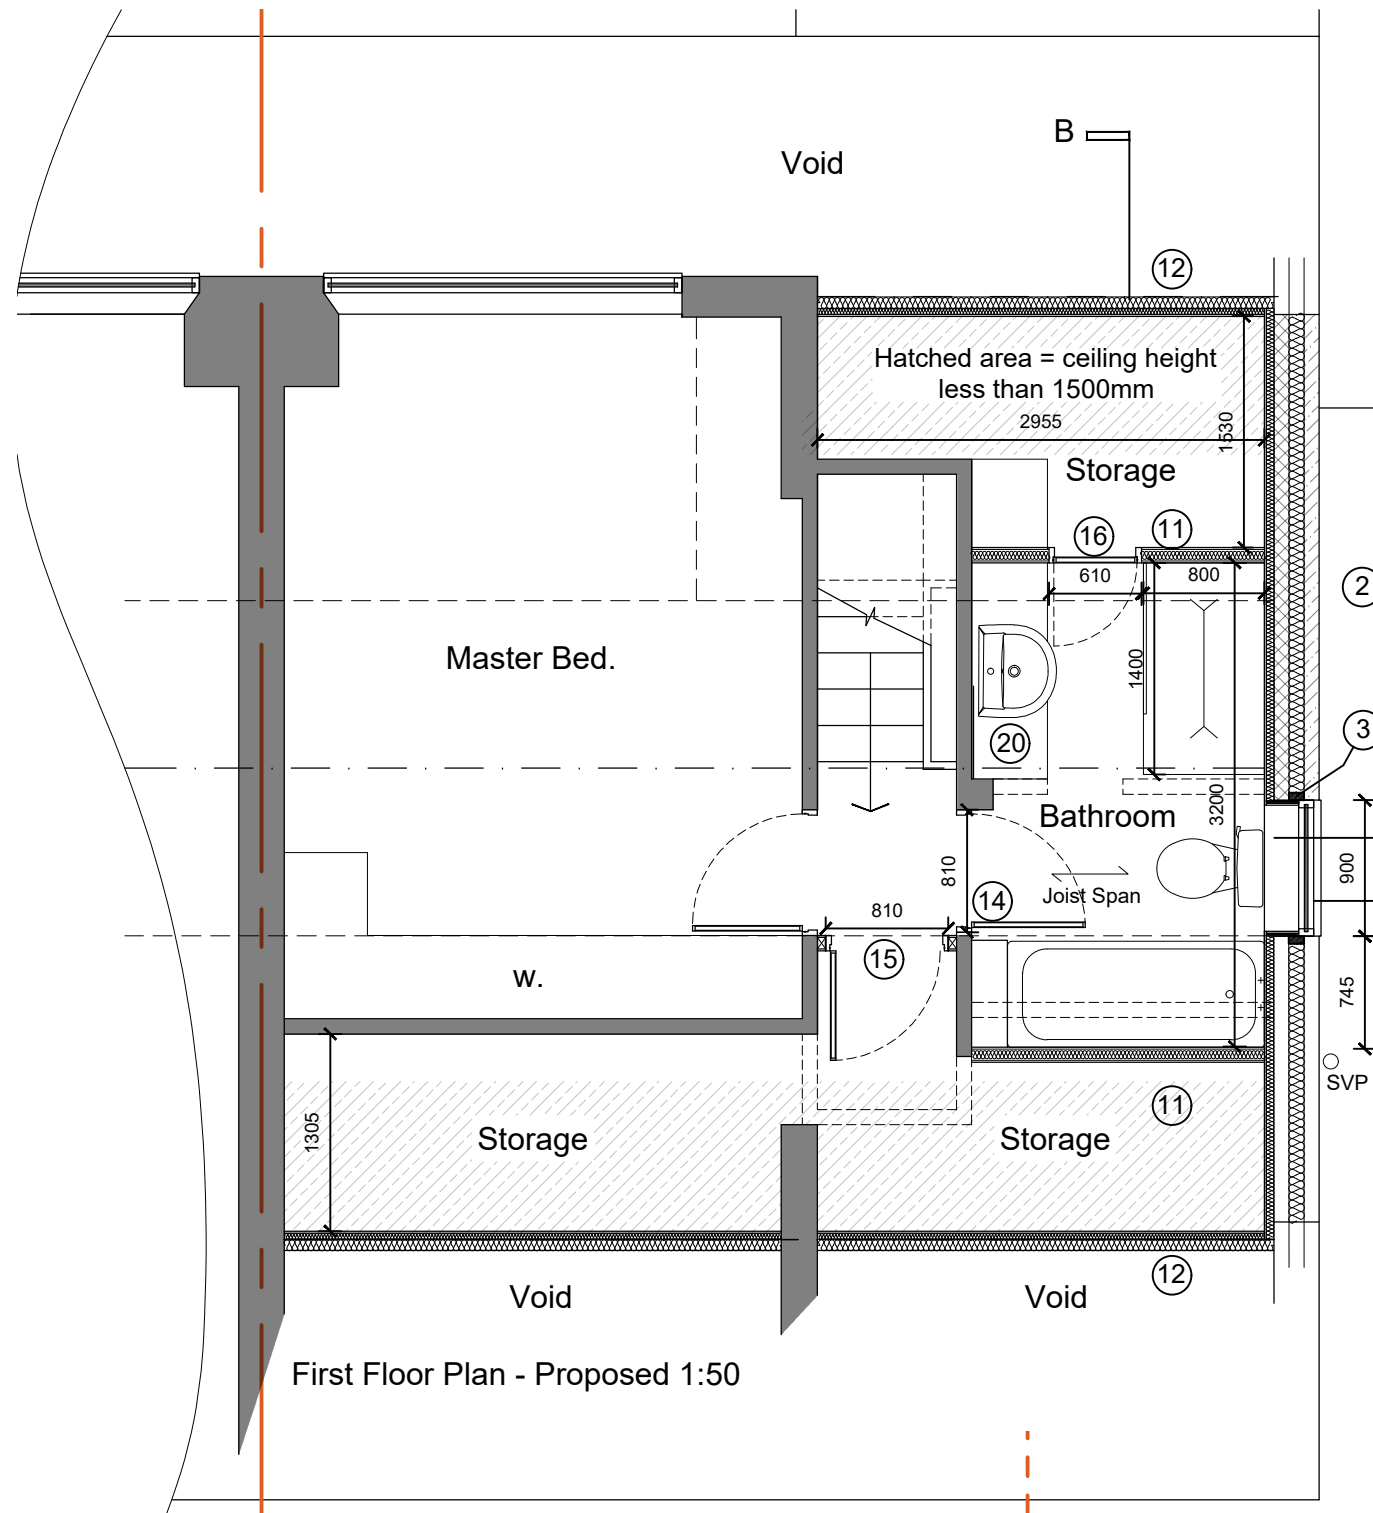
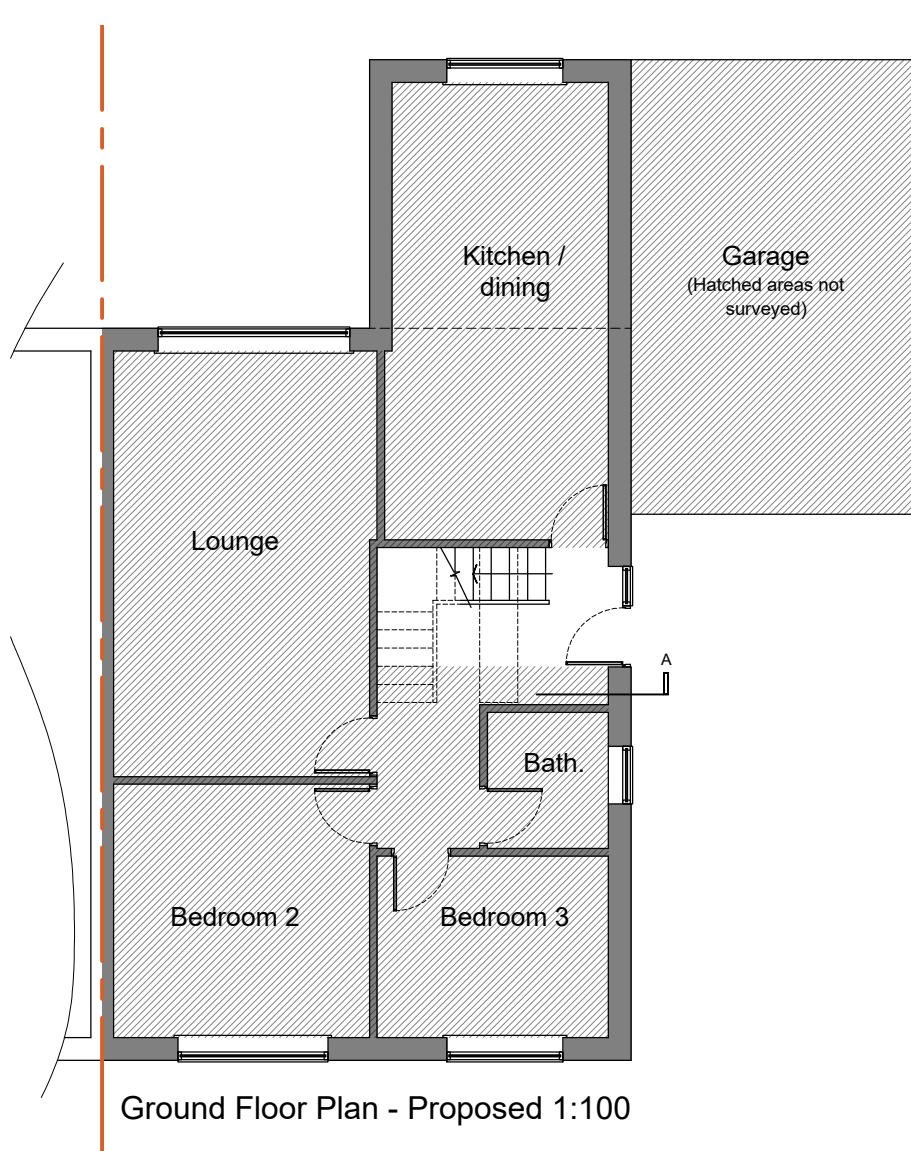
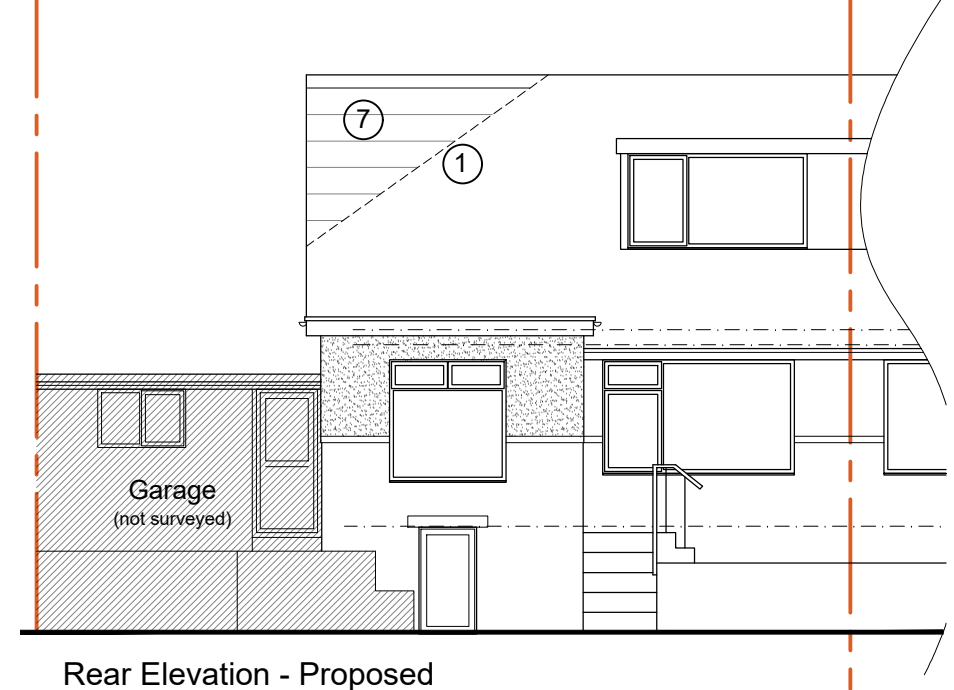
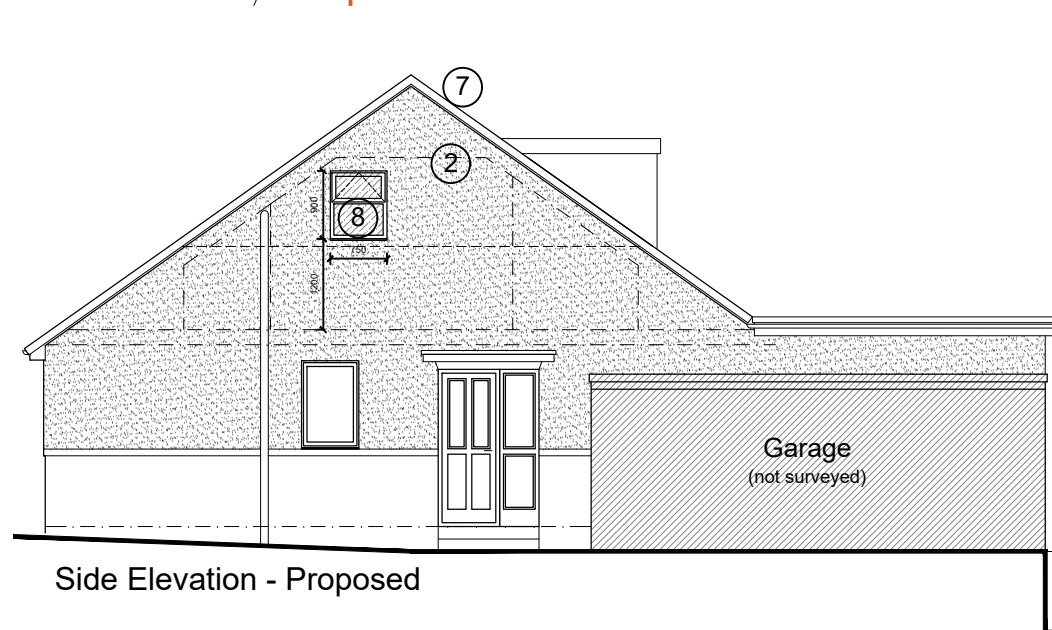


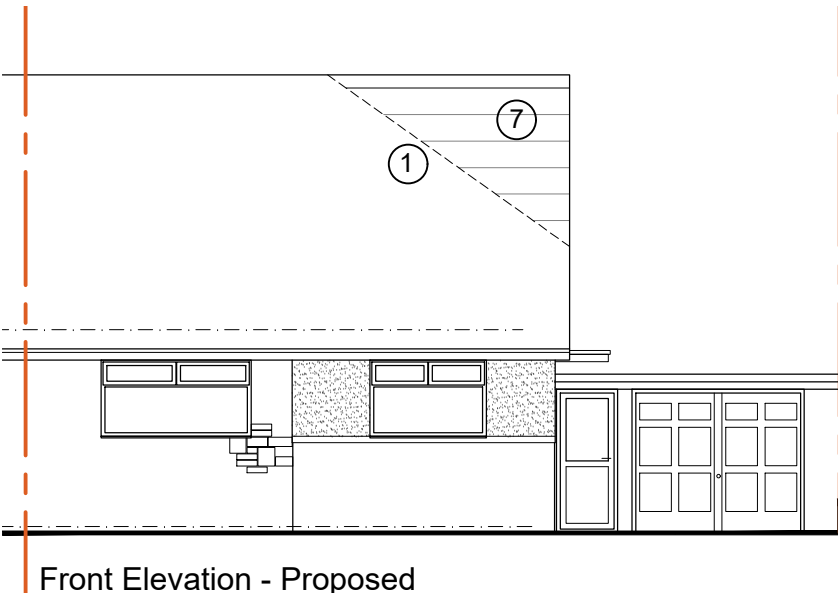

- NOTES
- Do not scale from this drawing.
 - This drawing is copyright.
 - All dimensions to be checked on site prior to the order or manufacture of any goods.
- Revisions:

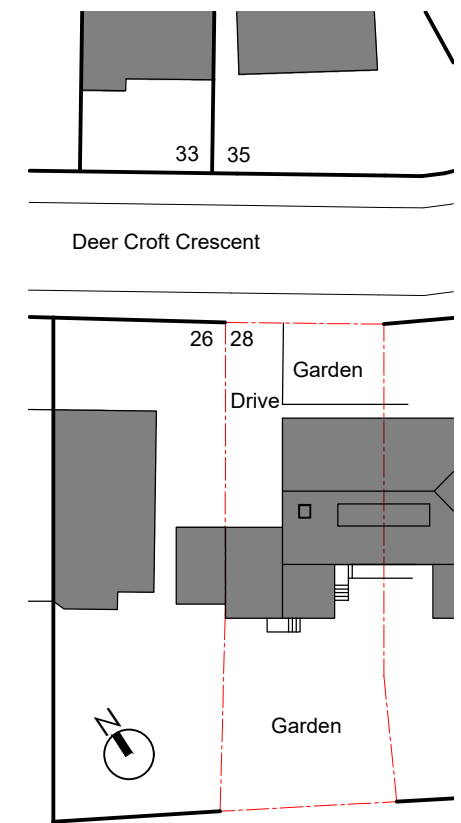

28 Deer Croft Crescent : Hip to gable extension : As Existing

Mr & Mrs A Muirhead, 28 Deer Croft Crescent, Huddersfield, HD3 3SG

Dwg ref: 28DCC/P02 - Proposed Layouts : Scale 1:100/50 @ A3 : December 2023

Elizabeth Parr . Architect

35 Meadow Lane, Slaithwaite, HD7 5EX

t: 01484 843139 / 07985 541292
e: elizabethparr.architect@gmail.com