





TIMBER FENCING
vertical treated featherboard timber by Jackson Fencing as similar. Timber fencing proposed site wide.




COPING STONE
Once weathered coping stone to match proposed facing stonework

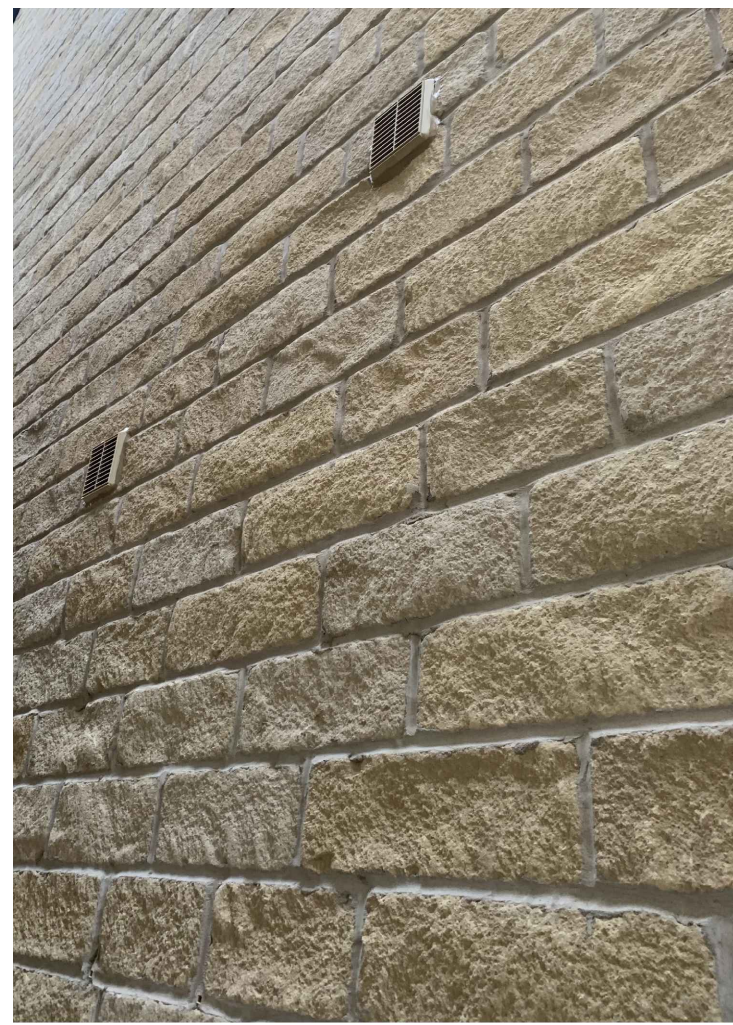


WALLING STONE
Cromwell Rustic Weathered (by Marshalls) reconstituted stone walling proposed for facing masonry to front boundary wall.

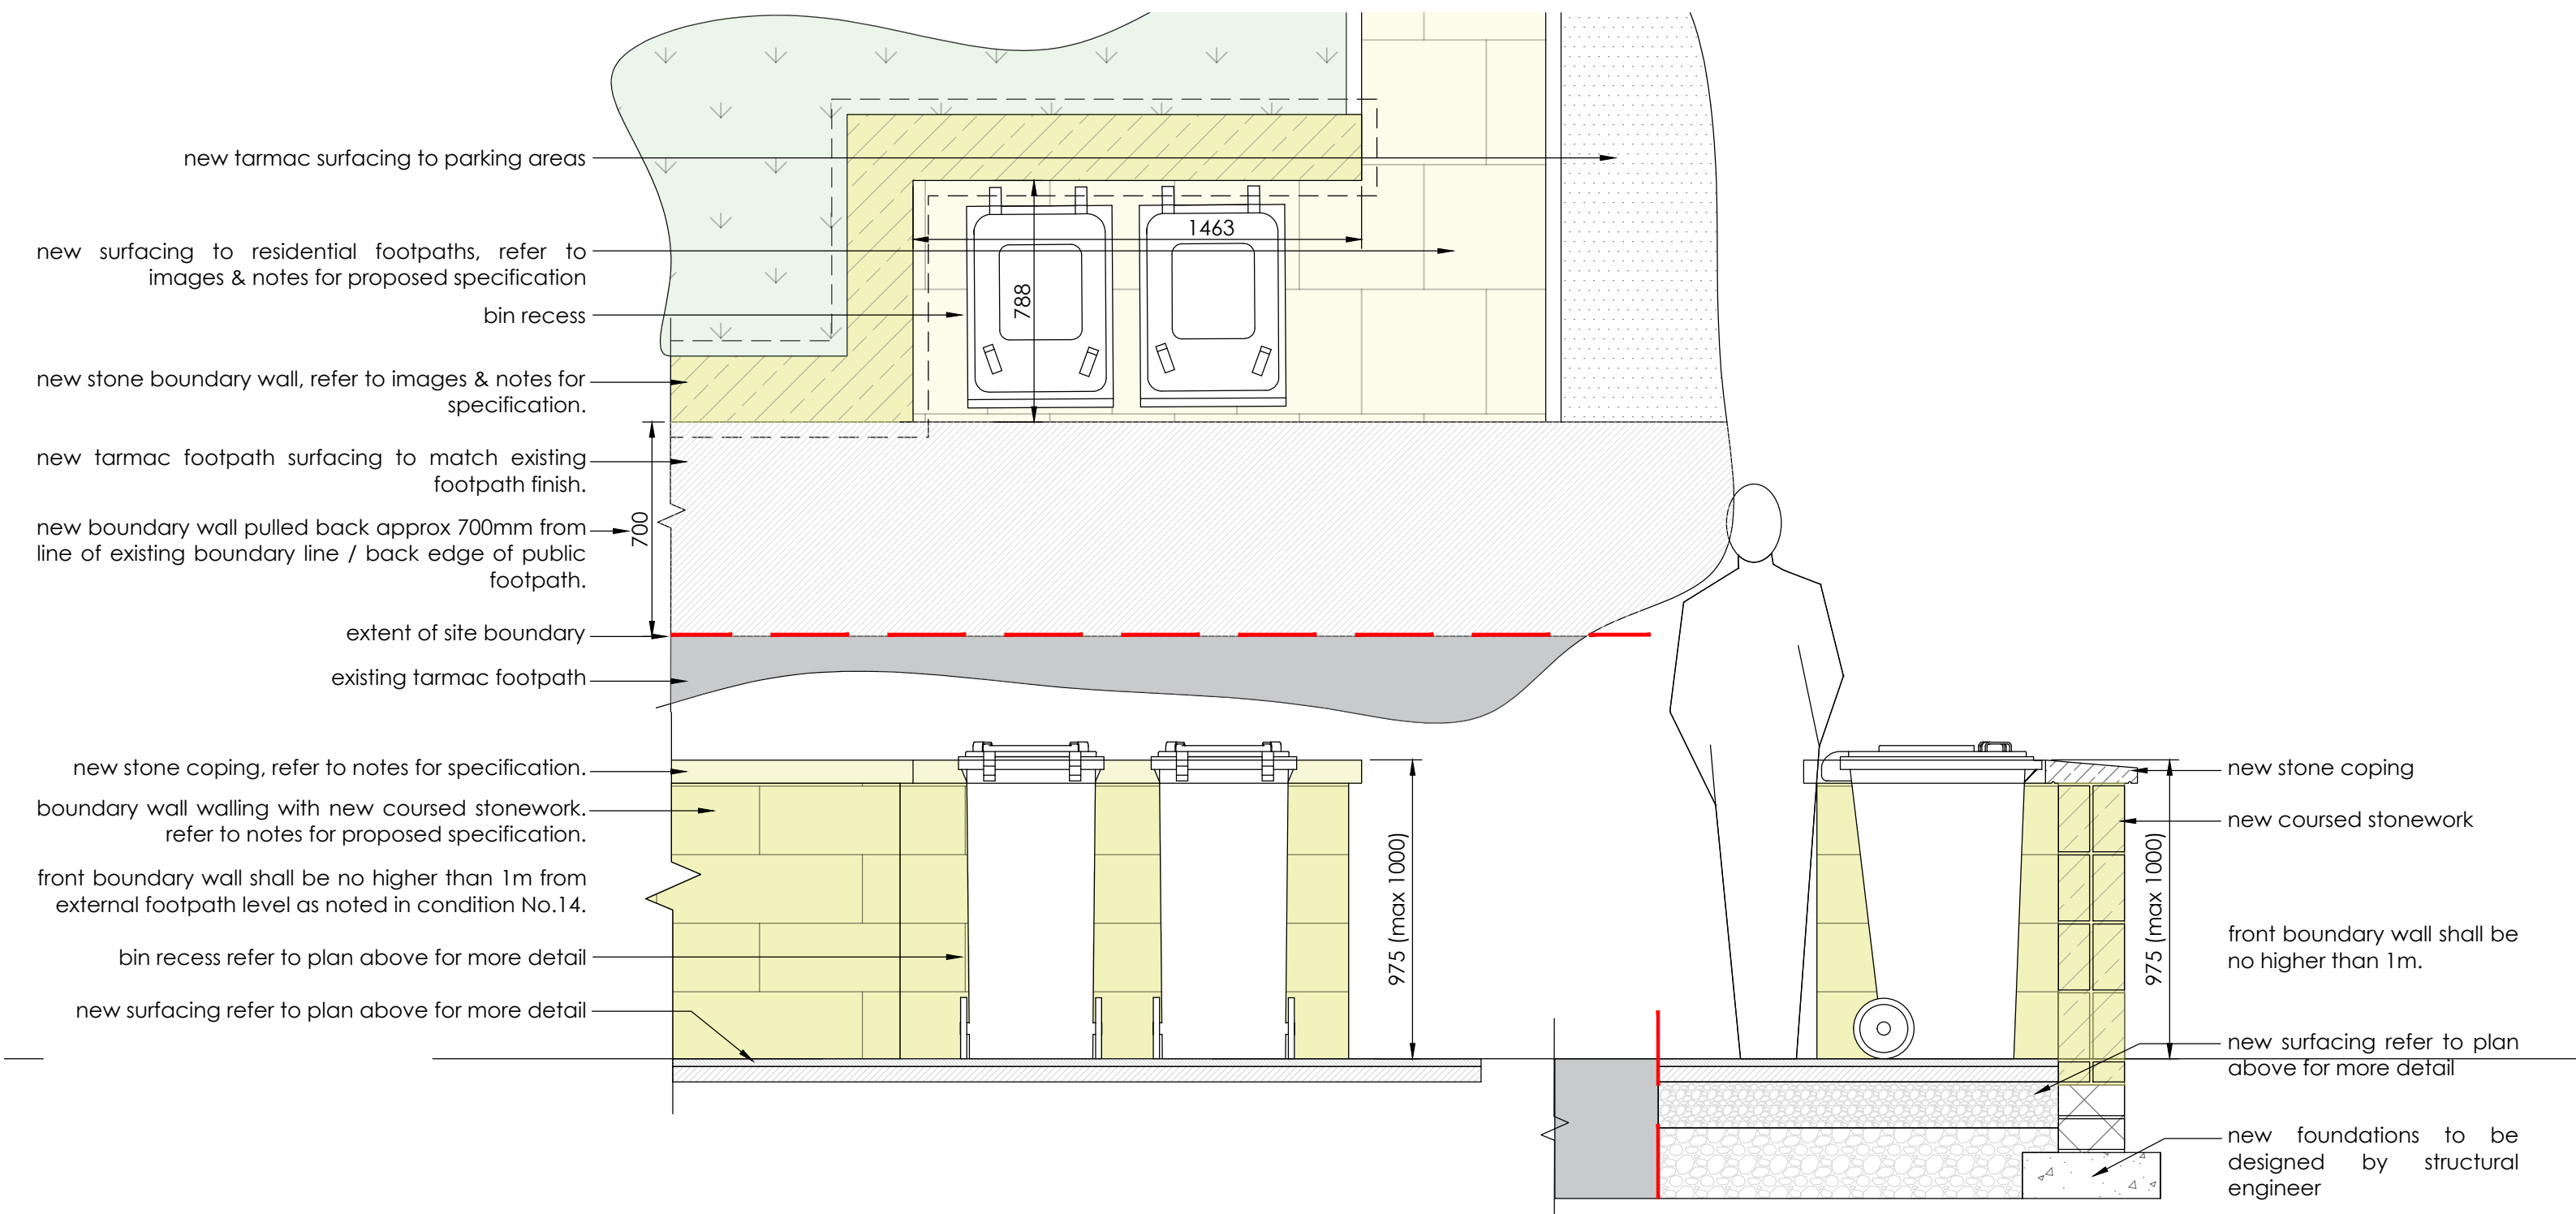


01 BOUNDARY WALL (FRONT) - PART ELEVATION & DETAIL SCALE 1:20

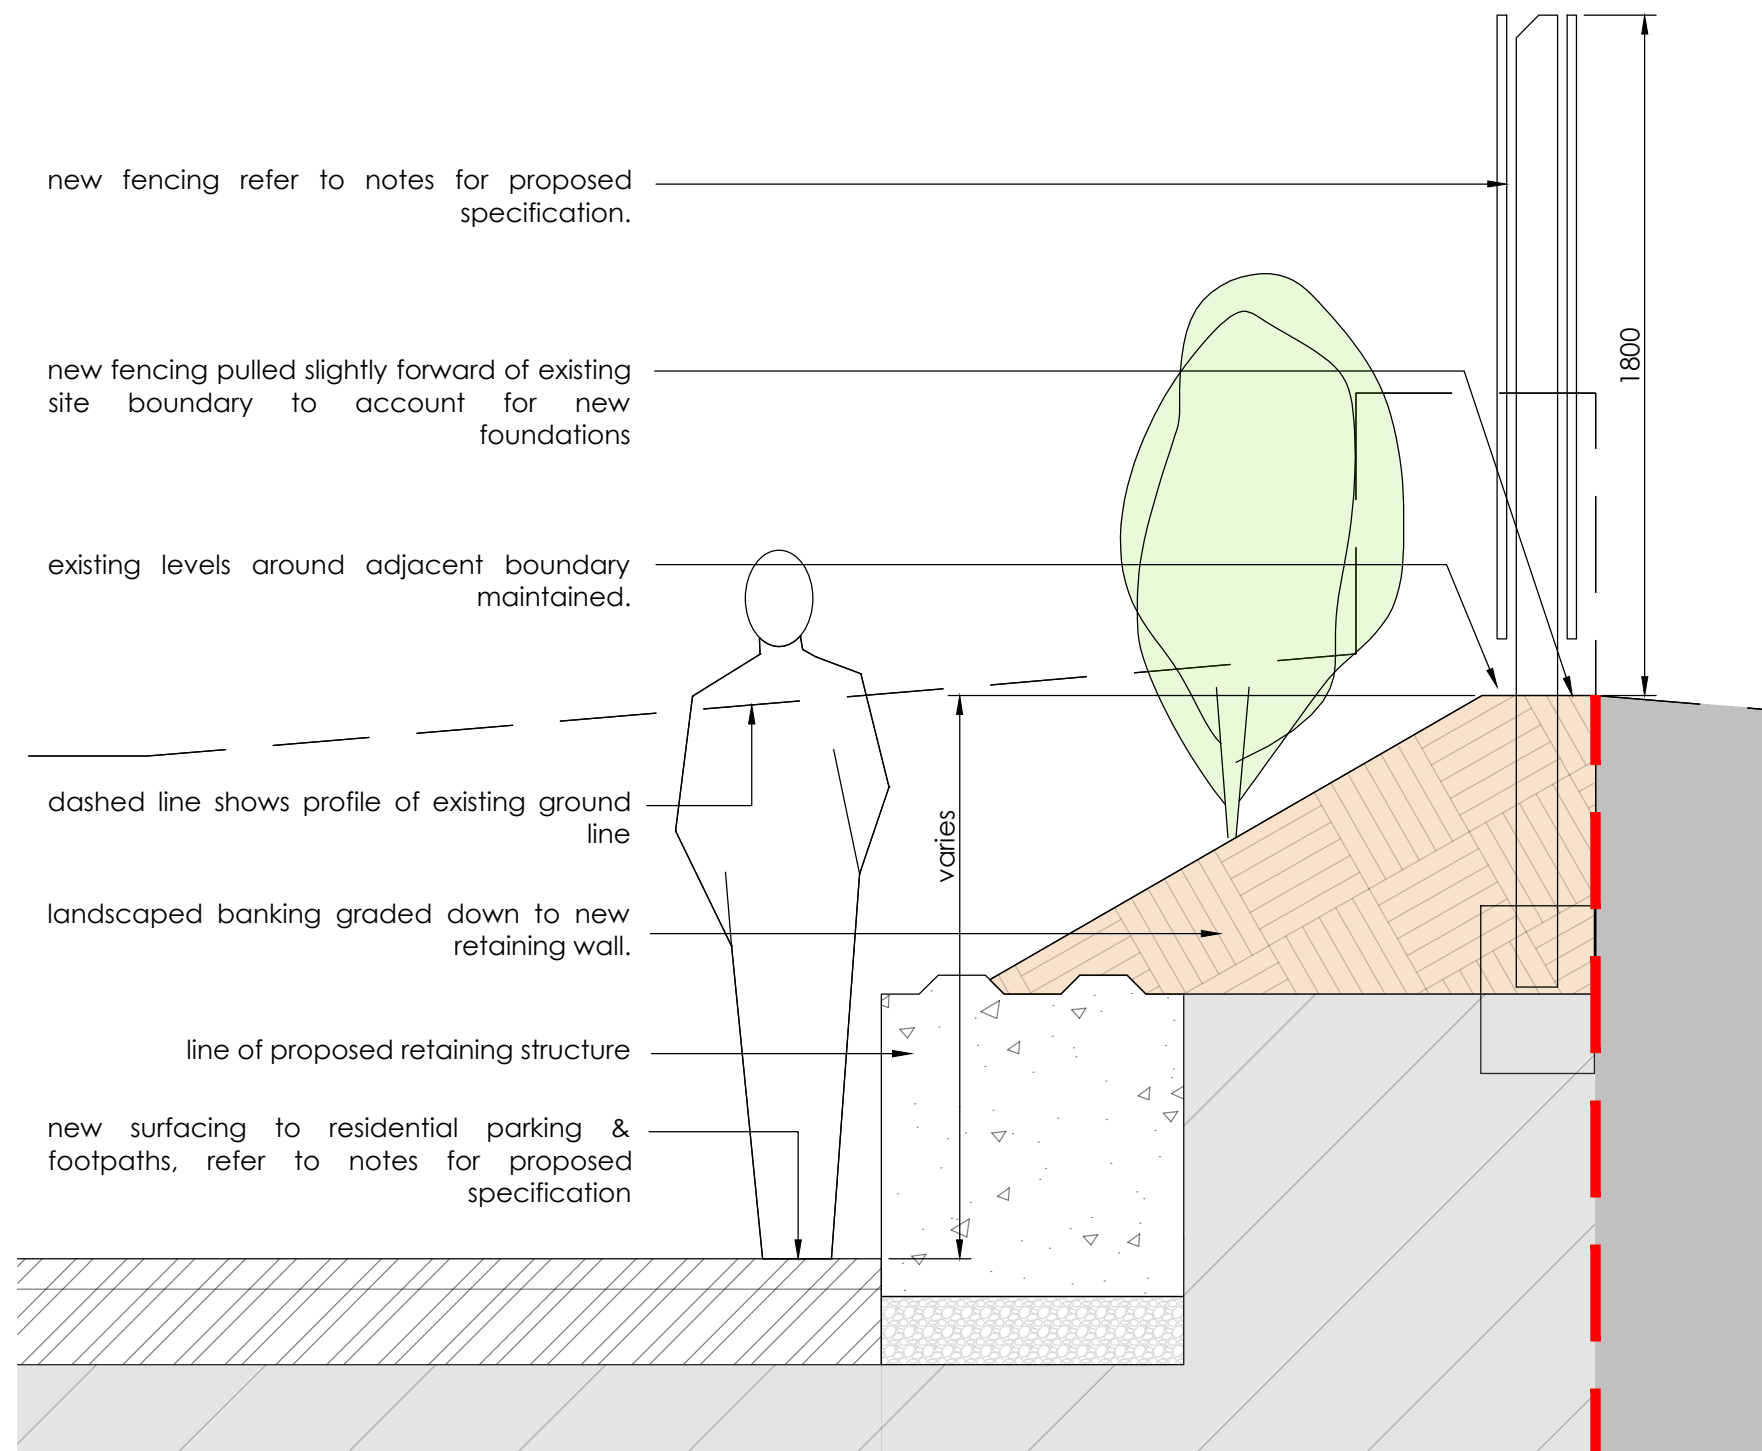

02 BOUNDARY TREATMENT - ADJACENT EASTERN TRACK SCALE 1:20

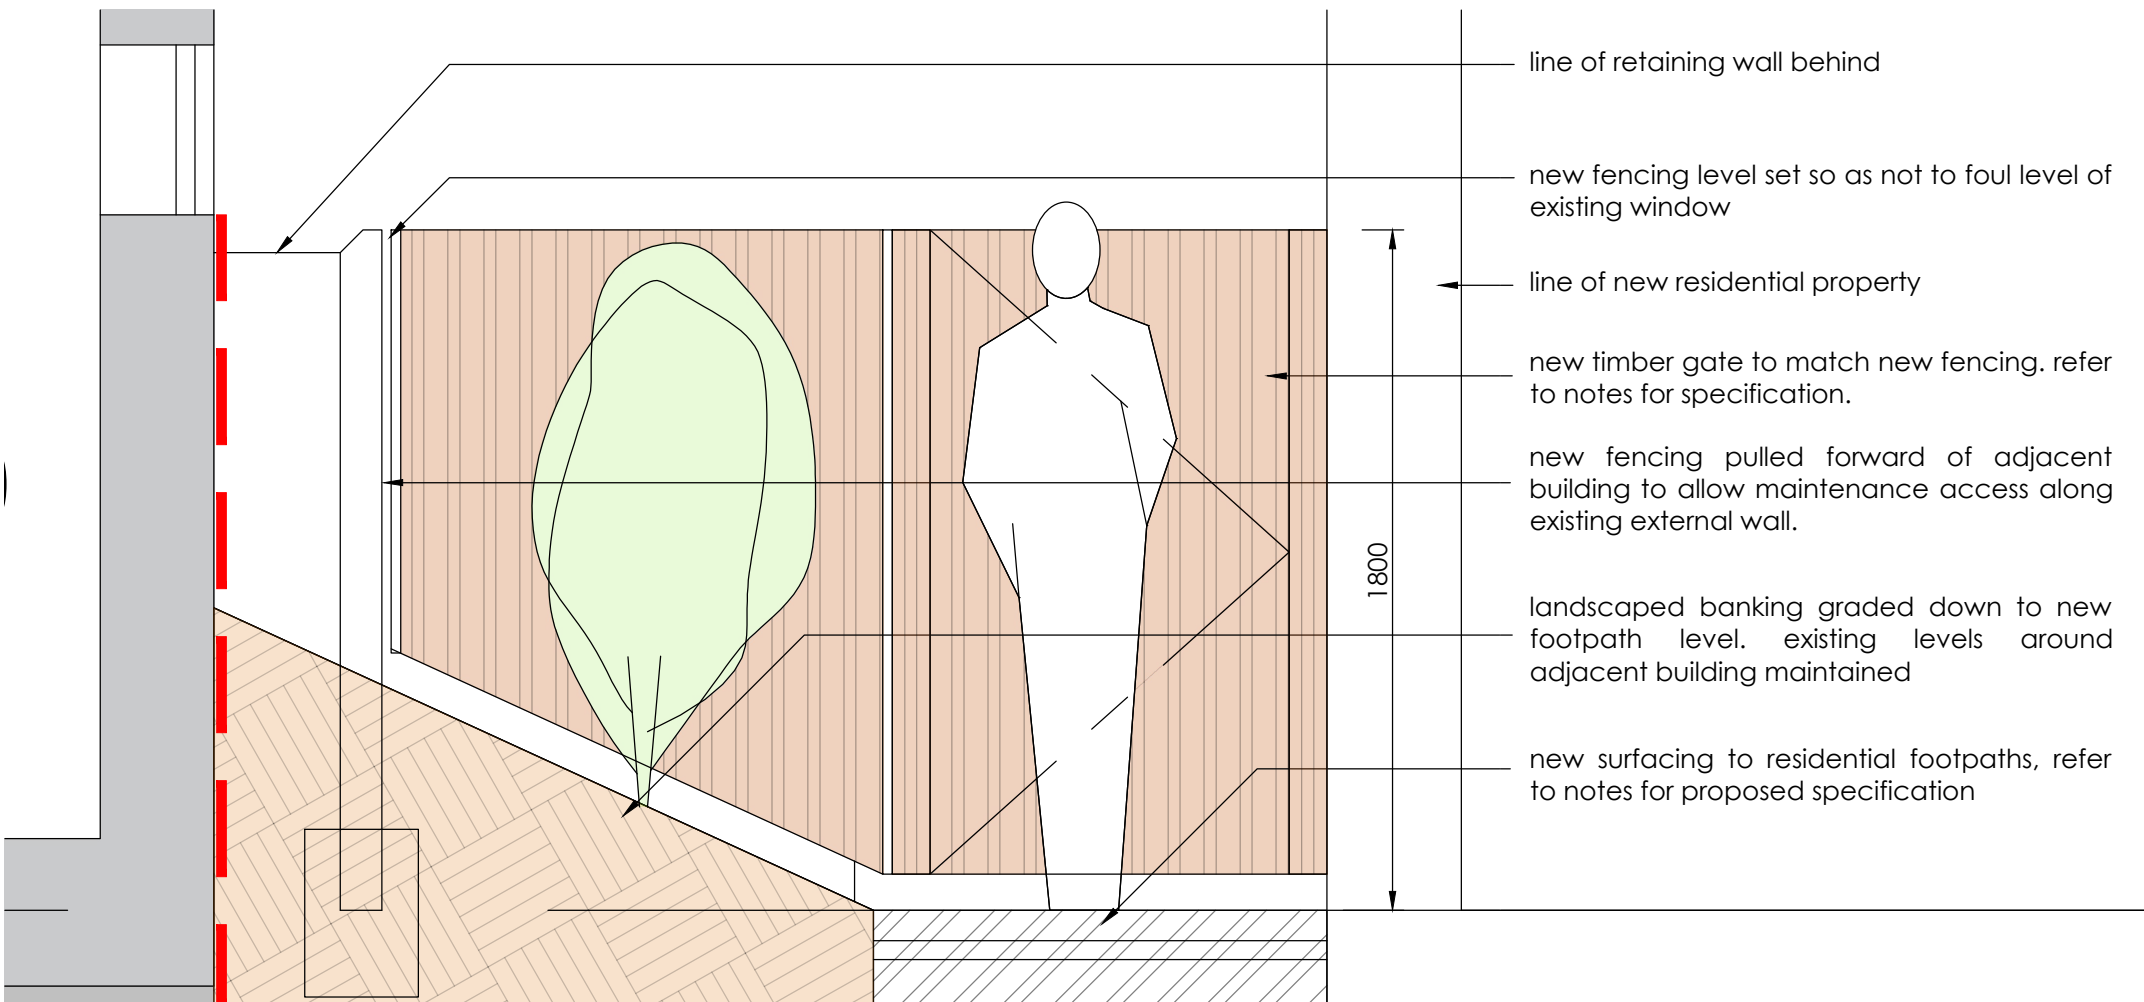

03 BOUNDARY TREATMENT - ADJACENT BUILDING SECTION SCALE 1:20

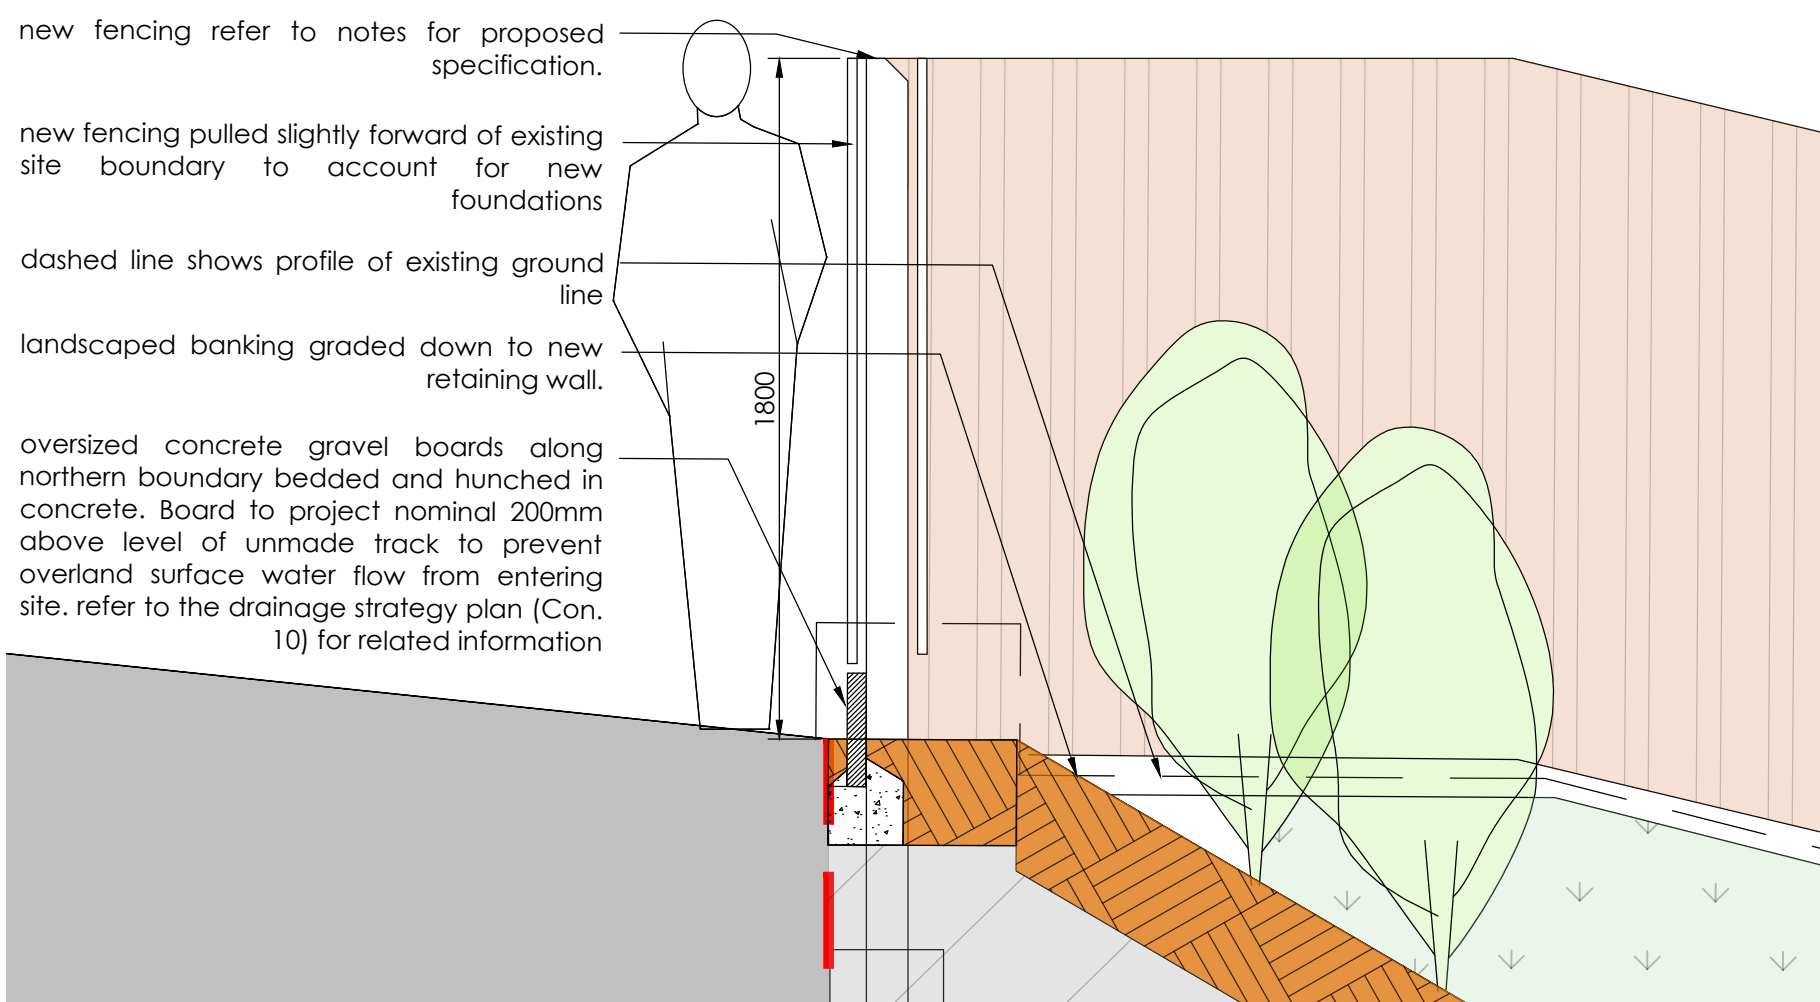

04 BOUNDARY TREATMENT - ADJACENT NORTHERN TRACK SCALE 1:20

Rev	Date	Details	Drawn	Checked
Issued For:				

PLANNING	
Project/Client:	Project No:
Residential Development	23-035
Land at Britannia Road	Dwg No:
Golcar, HD3 4QB	102
	Rev:
Drawing:	Scale:
Boundary Treatment Details	A.S. @A1
	Drawn By: Date:
	RJ 02/01/24
	Checked By: Date:
	SC

SCI PROPERTY

SCI Property Limited
Flockton Chapel, Barnsley Road, Flockton, WF4 4DP.
T: +44 01924 842747 F: +44 (0)871 733 4738
studio@sciproperty.co.uk

© SCI Property Limited. Contractors must work only to figured dimensions which are to be checked on site.
Registered Office: The Studio, Flockton Chapel, Barnsley Road, Flockton, WF4 4DP. Registered Number: 12352577.
STANDARD NOTES:
• Contractor must verify all dimensions on site before commencing any work or shop drawings.
• If this drawing exceeds, quarts taken in any way, the building designers are to be informed before works related.
• Only figured dimensions to be taken from this drawing. Do not scale off this drawing.
• Drawing based on Ordnance Survey and/or existing record drawings - design and drawing content subject to Site Survey, Structure Survey, Site Investigations, Planning and Statutory Requirements and Approvals.