


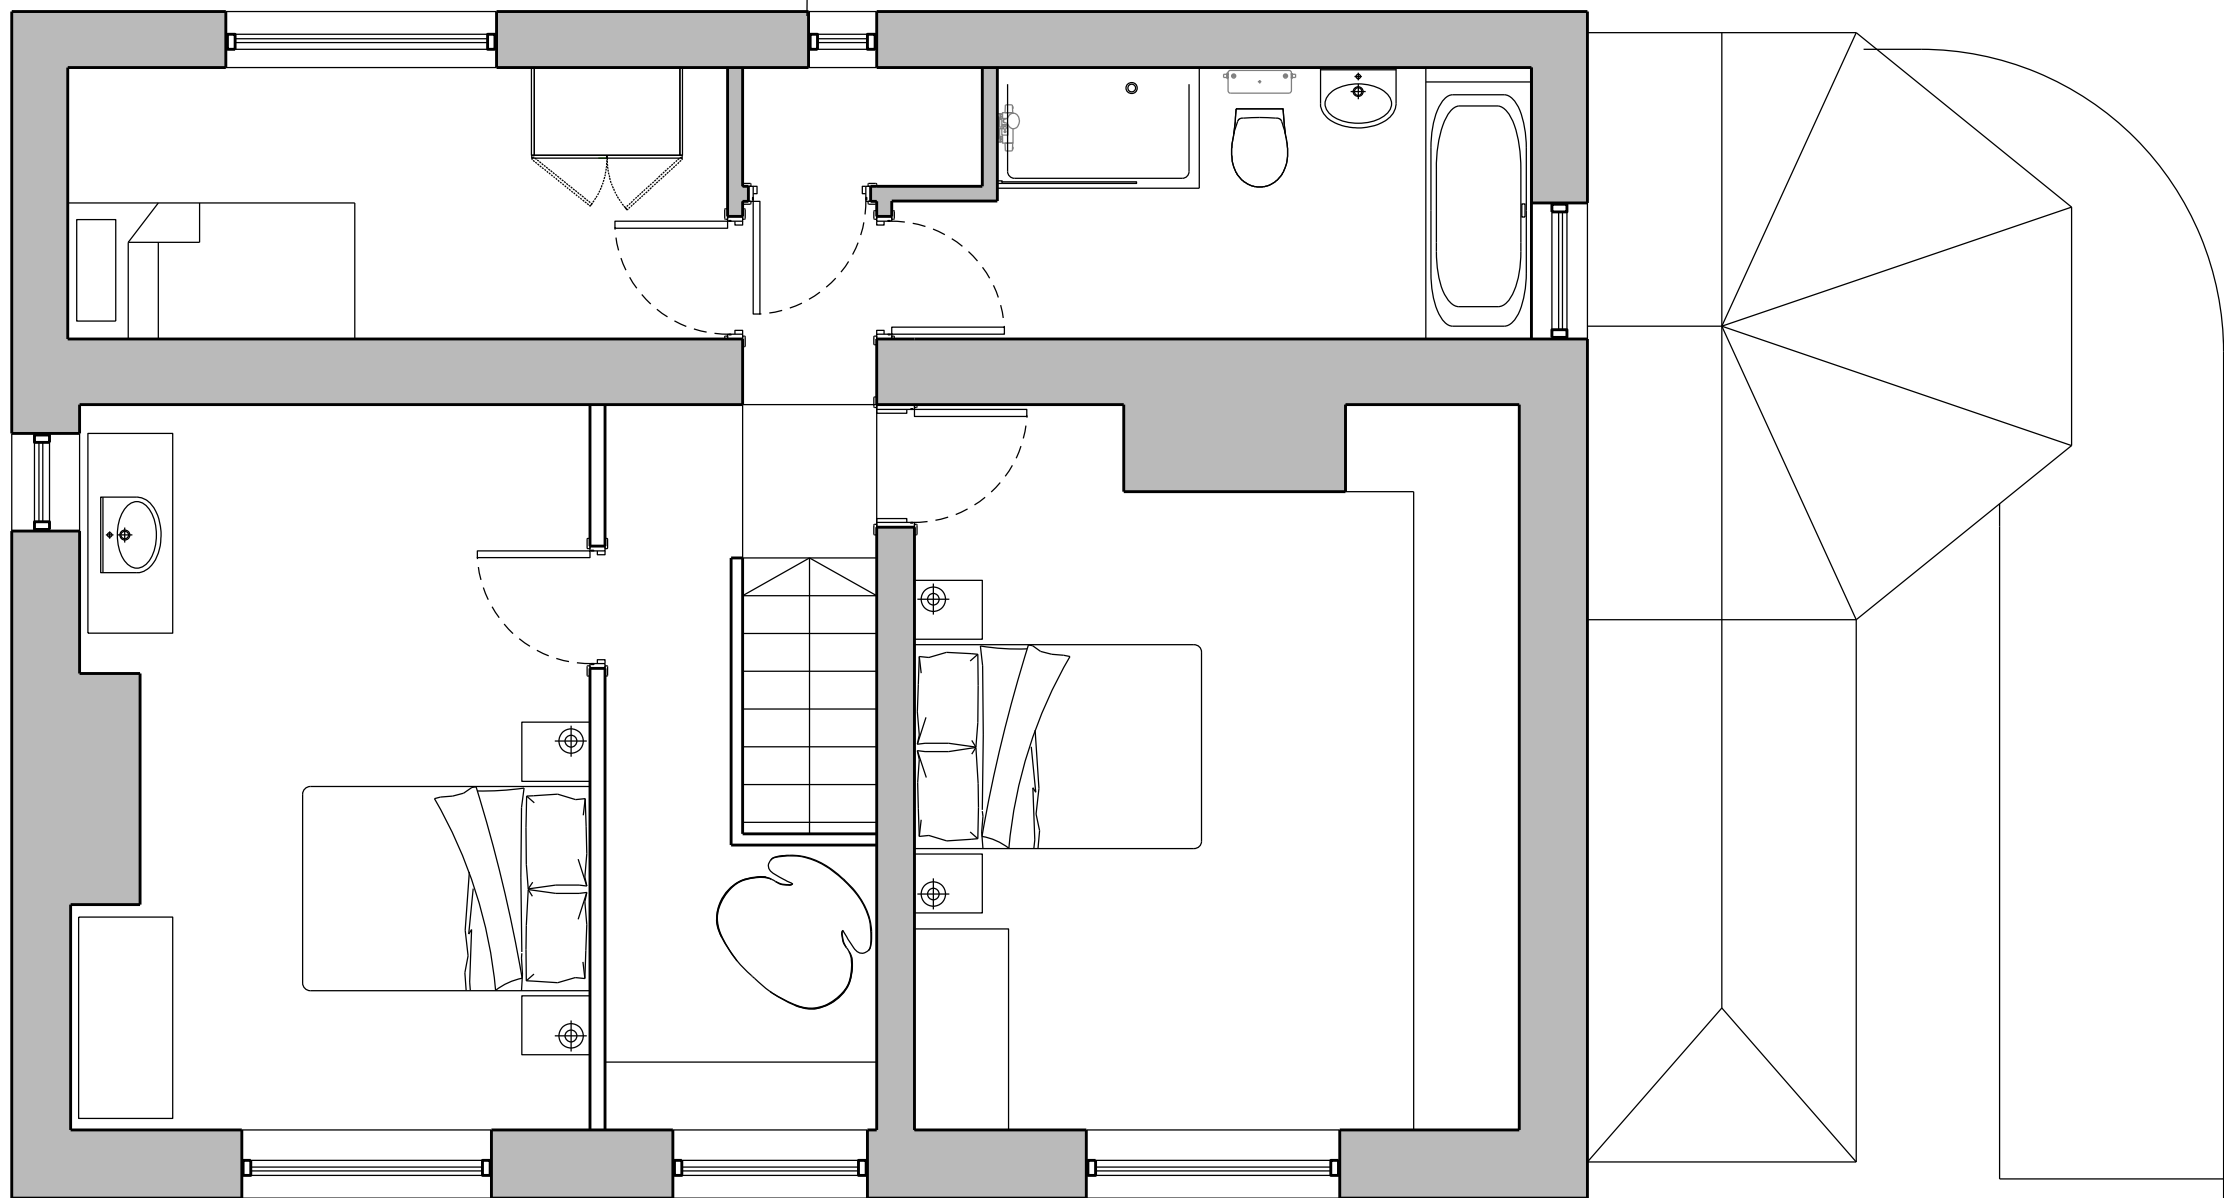

Contact:
Nick Wright
Redacted

Revision P1 – October 2023 – Pre Application Submission
Revision P2 – January 2024 – Planning Submission

93 Hare Park Lane
Proposals

First Floor Existing
1:50 at A3
L(EX)001
Rev P2