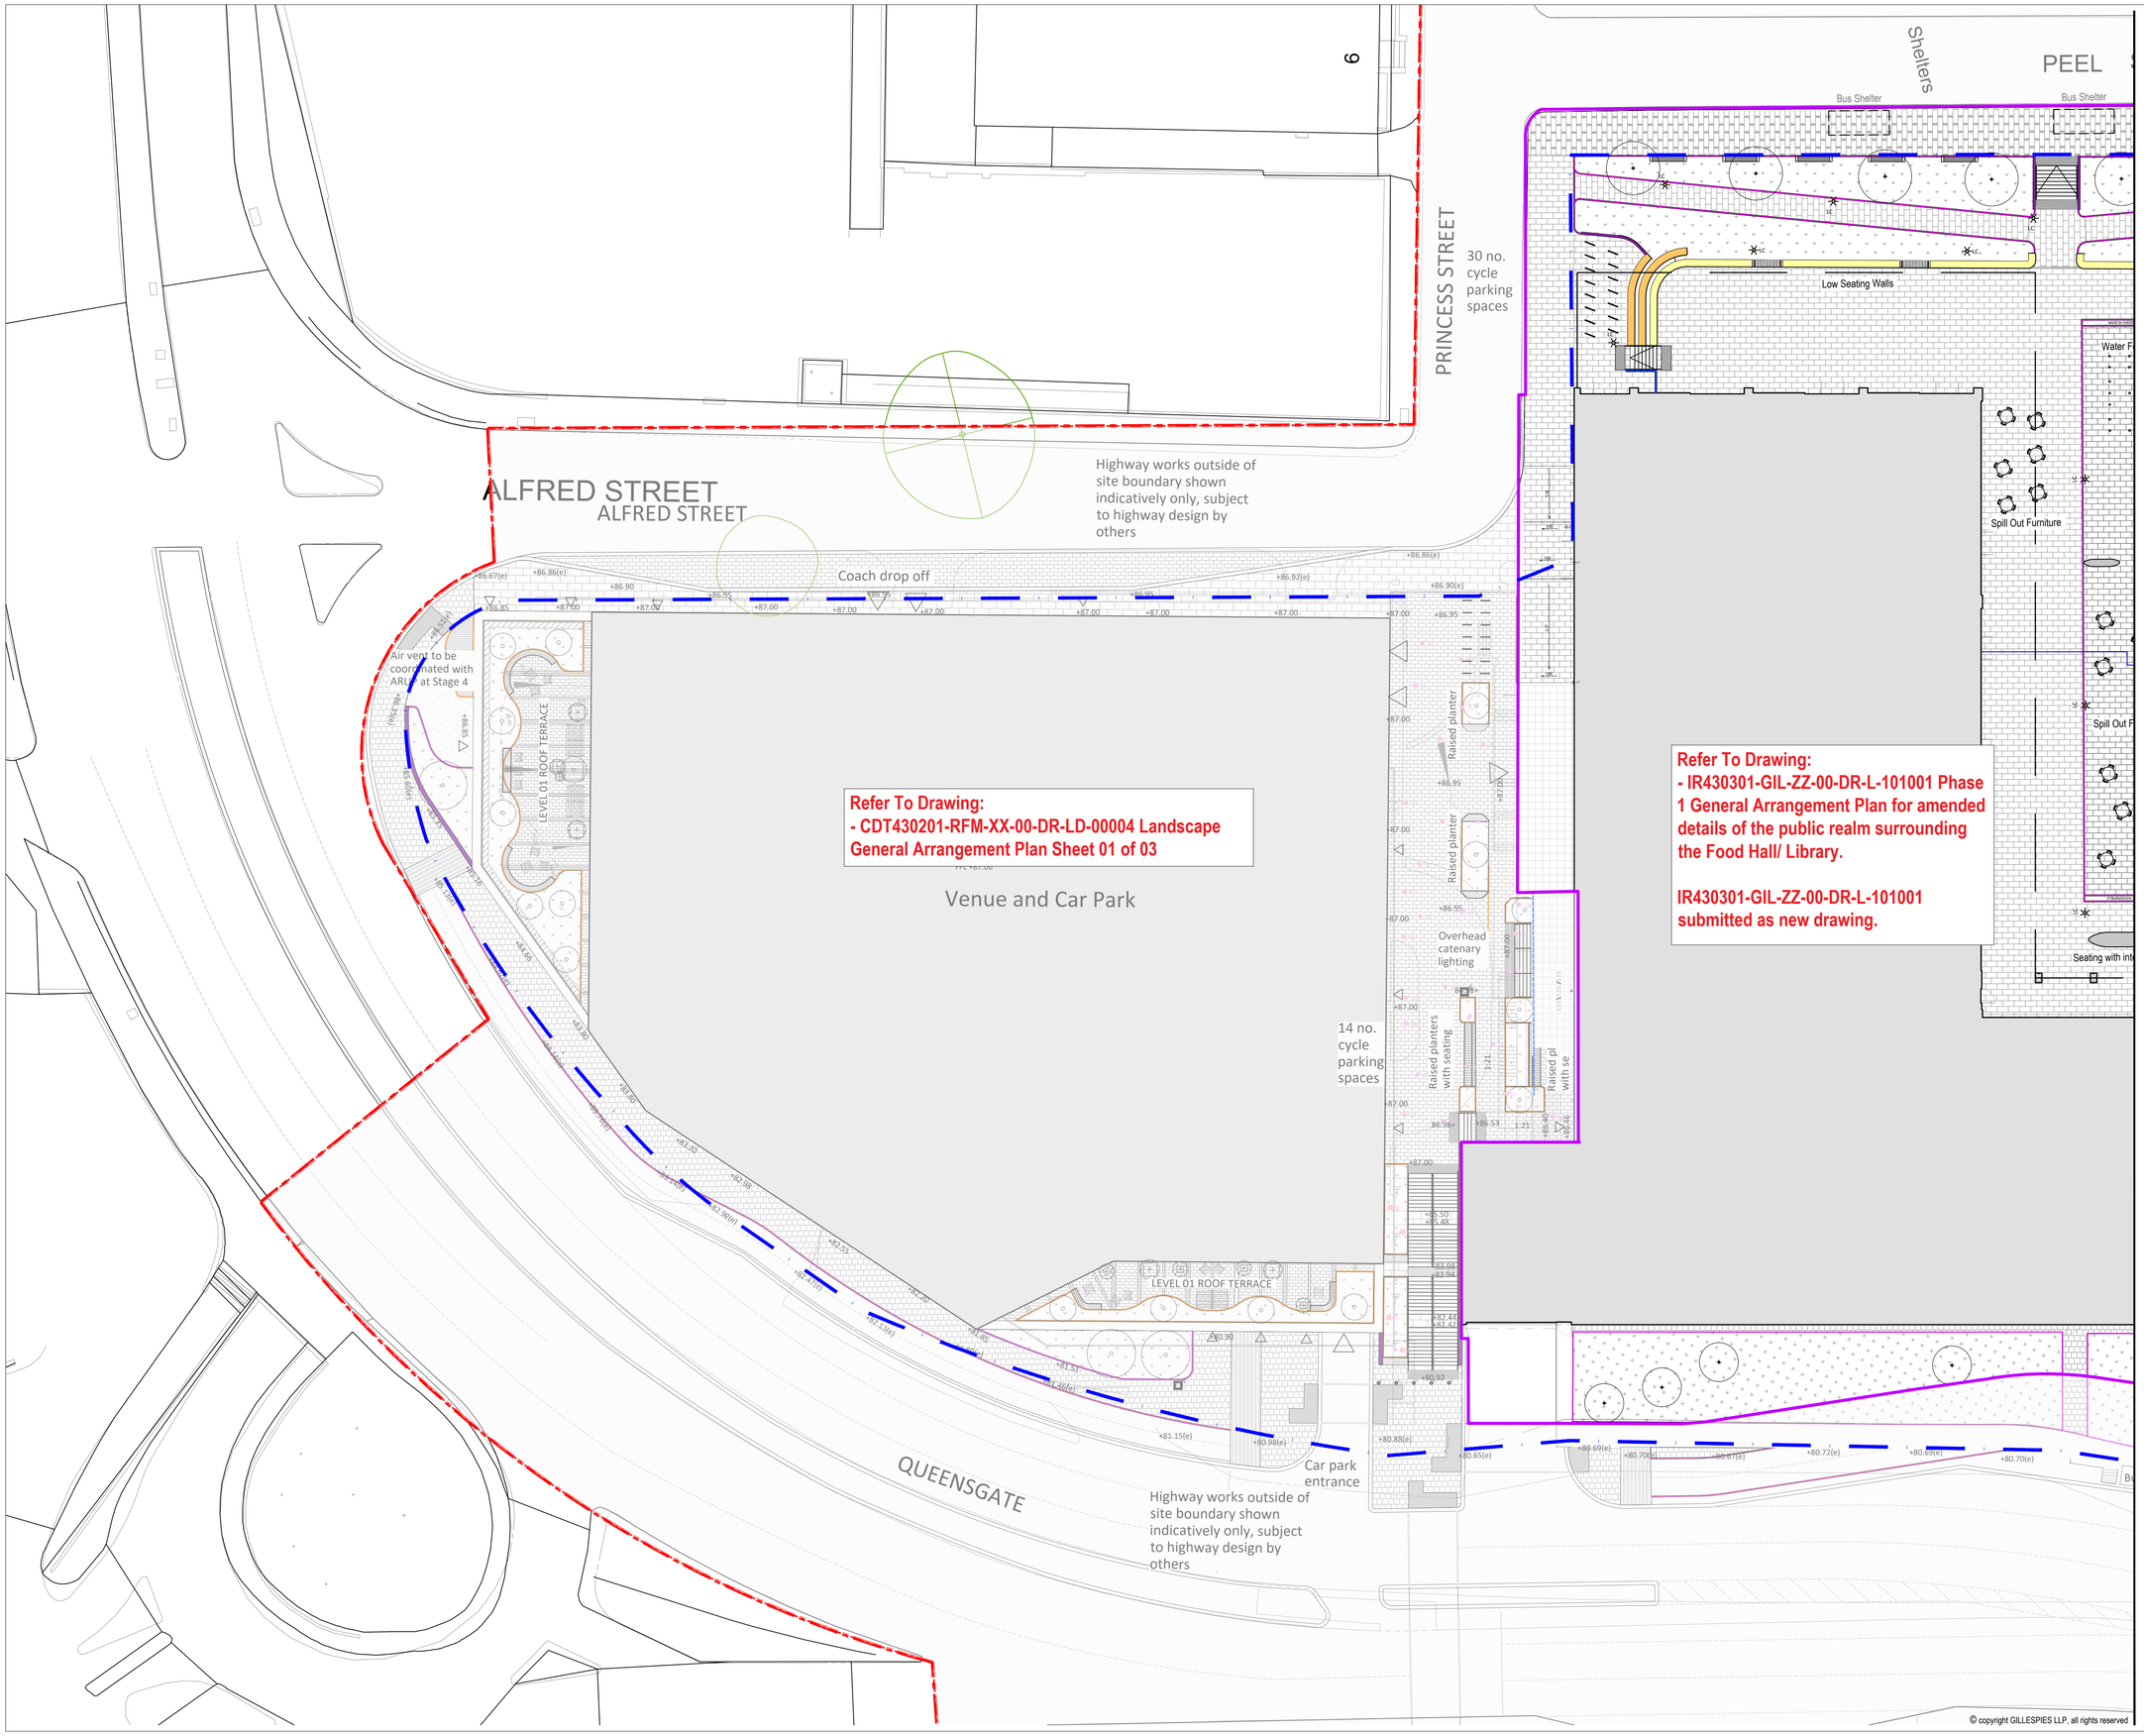

rev	details	by	date
P01	Planning Issue	RB	25.01.2024
P02	ADDITIONAL ANNOATIONS	RB	29.01.2024

Notes

1.0 Do not scale from drawing, use figured dimensions only
1.1 All dimensions to be checked onsite
1.2 This drawing to be read in conjunction with all other Gillespies drawings and specifications

GENERAL

- Ownership Boundary
- Planning Boundary
- Phase 1 Planning Boundary

Note:
Works outside of Phase 1 Planning Boundary to Re-forms design

N

Project title
OUR CULTURAL HEART
HUDDERSFIELD

Drawing title
Landscape General Arrangement Plan
Sheet 1

Drawing status	Scale	Drawn
PLANNING	1:250 @ A1	RB
	Date 25.01.2024	Checked RB

Drawing number	Revision
IR430301-GIL-ZZ-00-DR-L-101005	P02

Client
BAM

Gillespies

5th Floor, Phoenix House, 3 South Parade, Leeds, LS1 5QX
P: 0113 247 0550 F: 0113 247 0660 E: design.leeds@gillespies.co.uk

© copyright GILLESPIES LLP, all rights reserved

R:\P21511-00-001 Our Cultural Heart - Huddersfield\Drawings\01 Design\CAD\100 Series\IR430301-GIL-ZZ-00-DR-L-101005 Landscape General Arrangement Plan Sheet 1.dwg