


SITE LOCATION PLAN

iDprojects

PROPOSED HOUSE EXTENSIONS
1 WOOLDALE ROAD, HOLMFIRTH, HD9 1QN
DWG No. 661-A10 rev--
SCALE 1:1000@A4 JANUARY 2024

REV DATE ITEM

AUTH

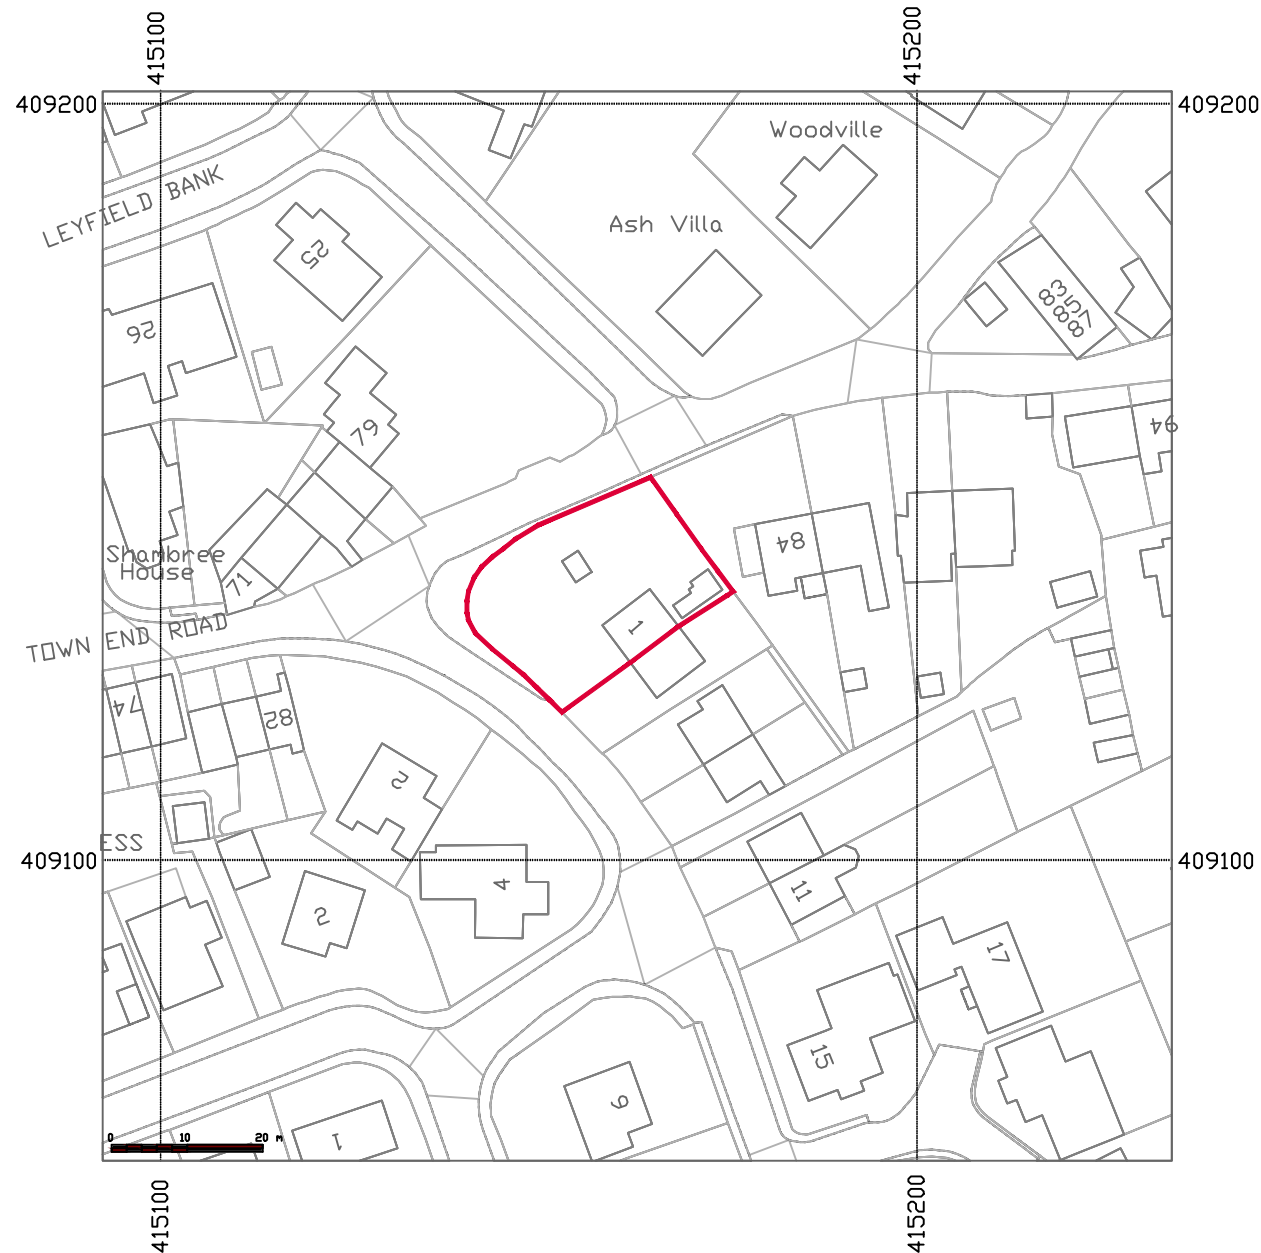

NOTE:

§ Crown Copyright and database rights 2018 OS 100047474