



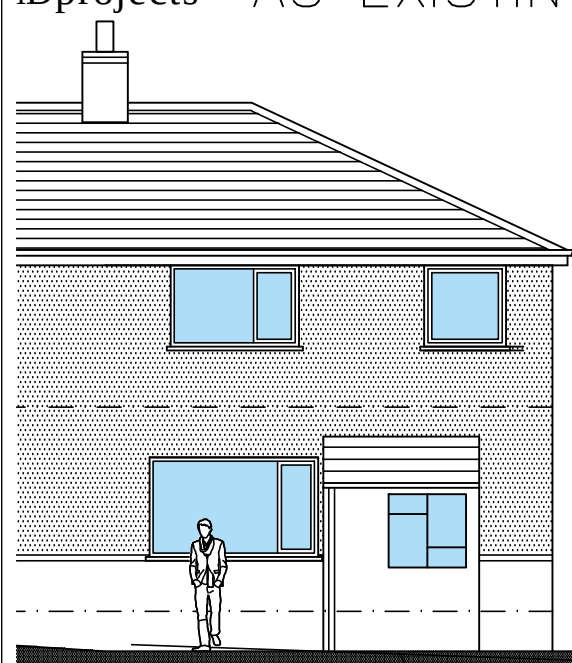


NORTH-EAST ELEVATION

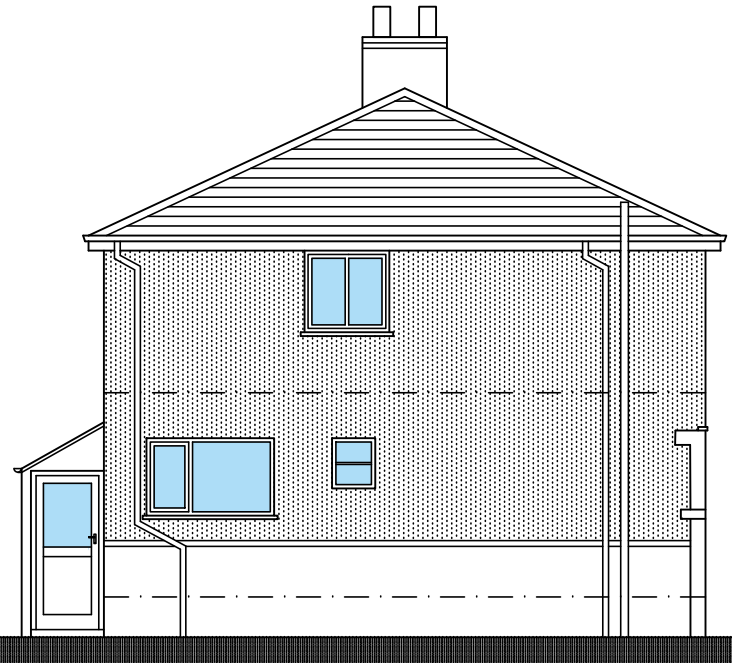

NORTH-WEST ELEVATION



SOUTH-WEST ELEVATION

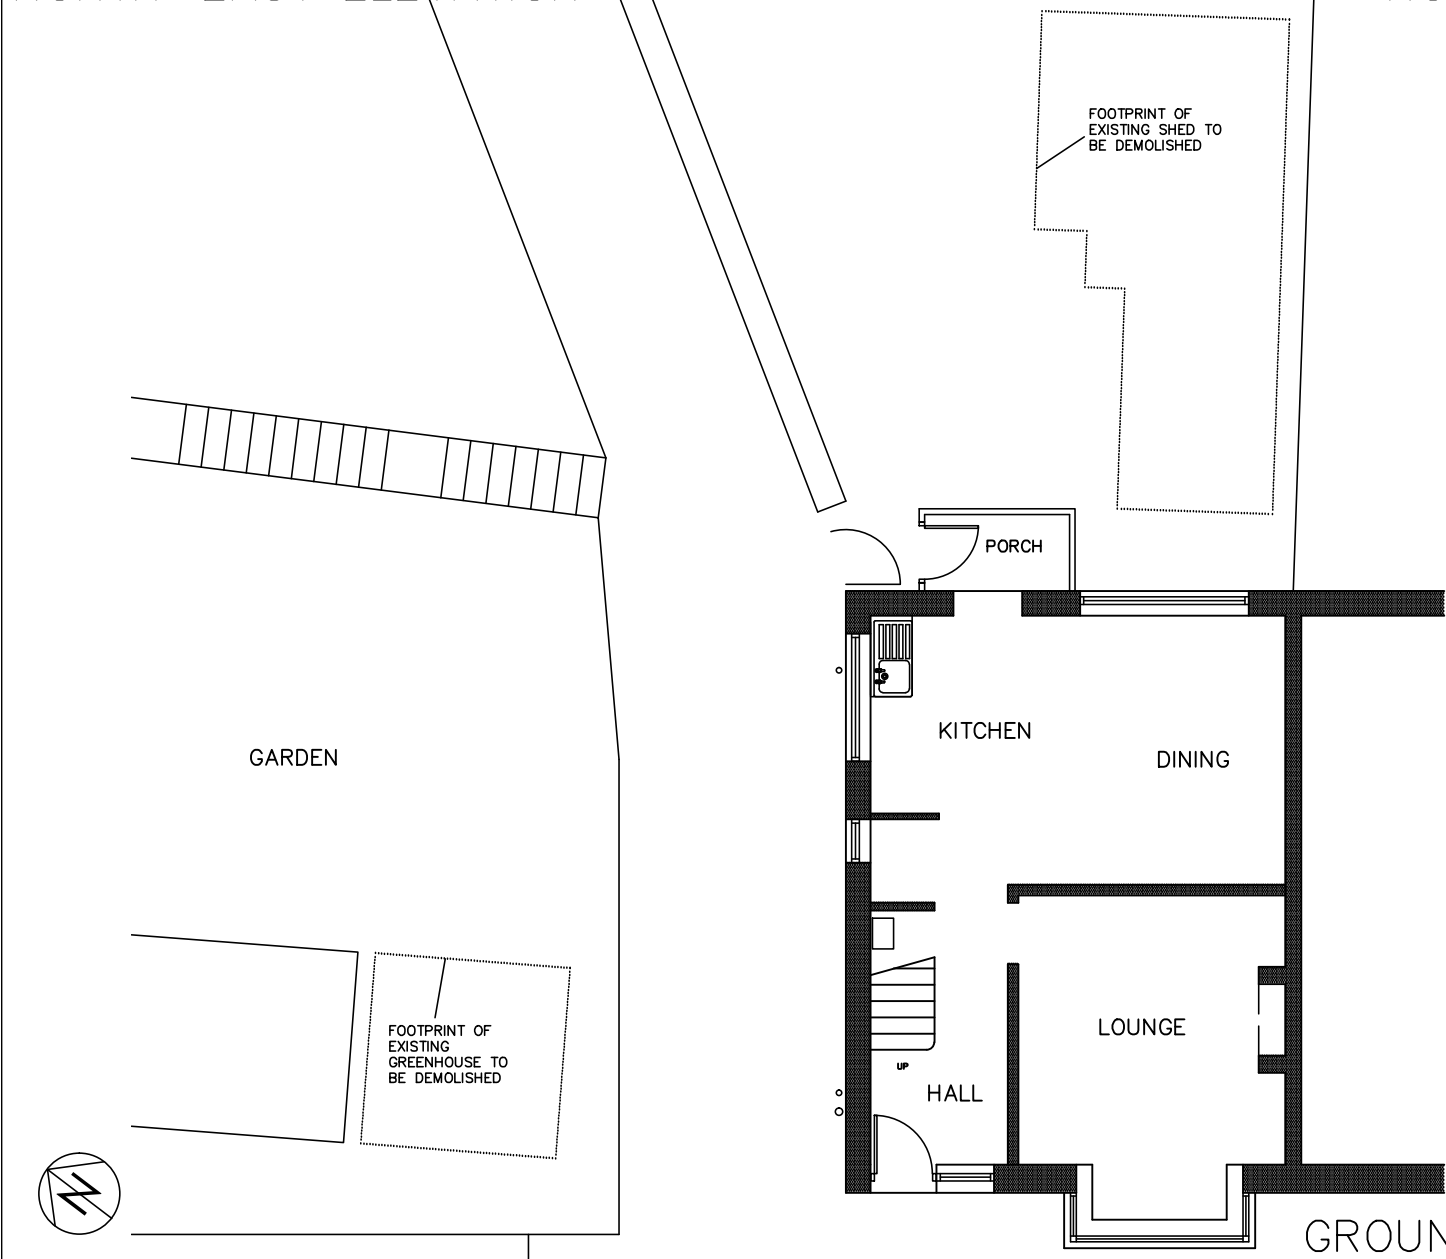

GROUND FLOOR PLAN




EXISTING PHOTOGRAPH - SIDE



EXISTING PHOTOGRAPH - REAR



EXISTING PHOTOGRAPH - FRONT

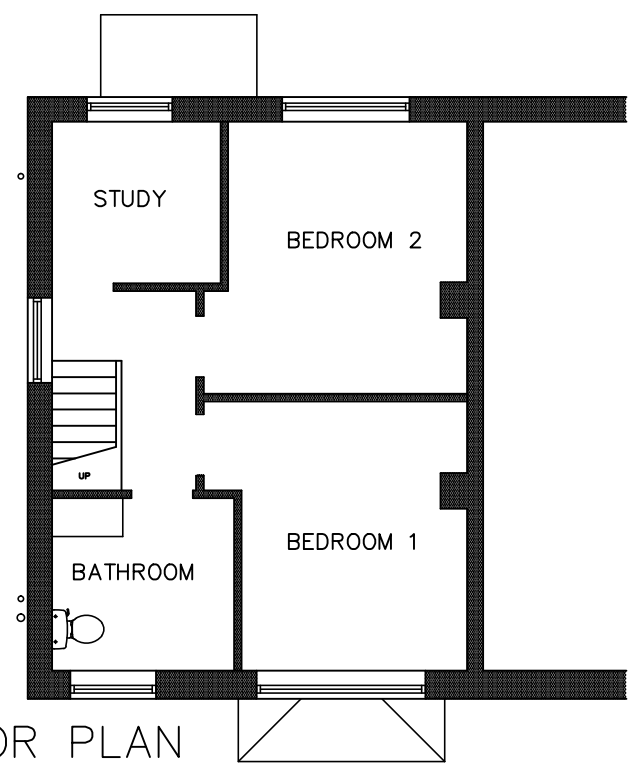

FIRST FLOOR PLAN