


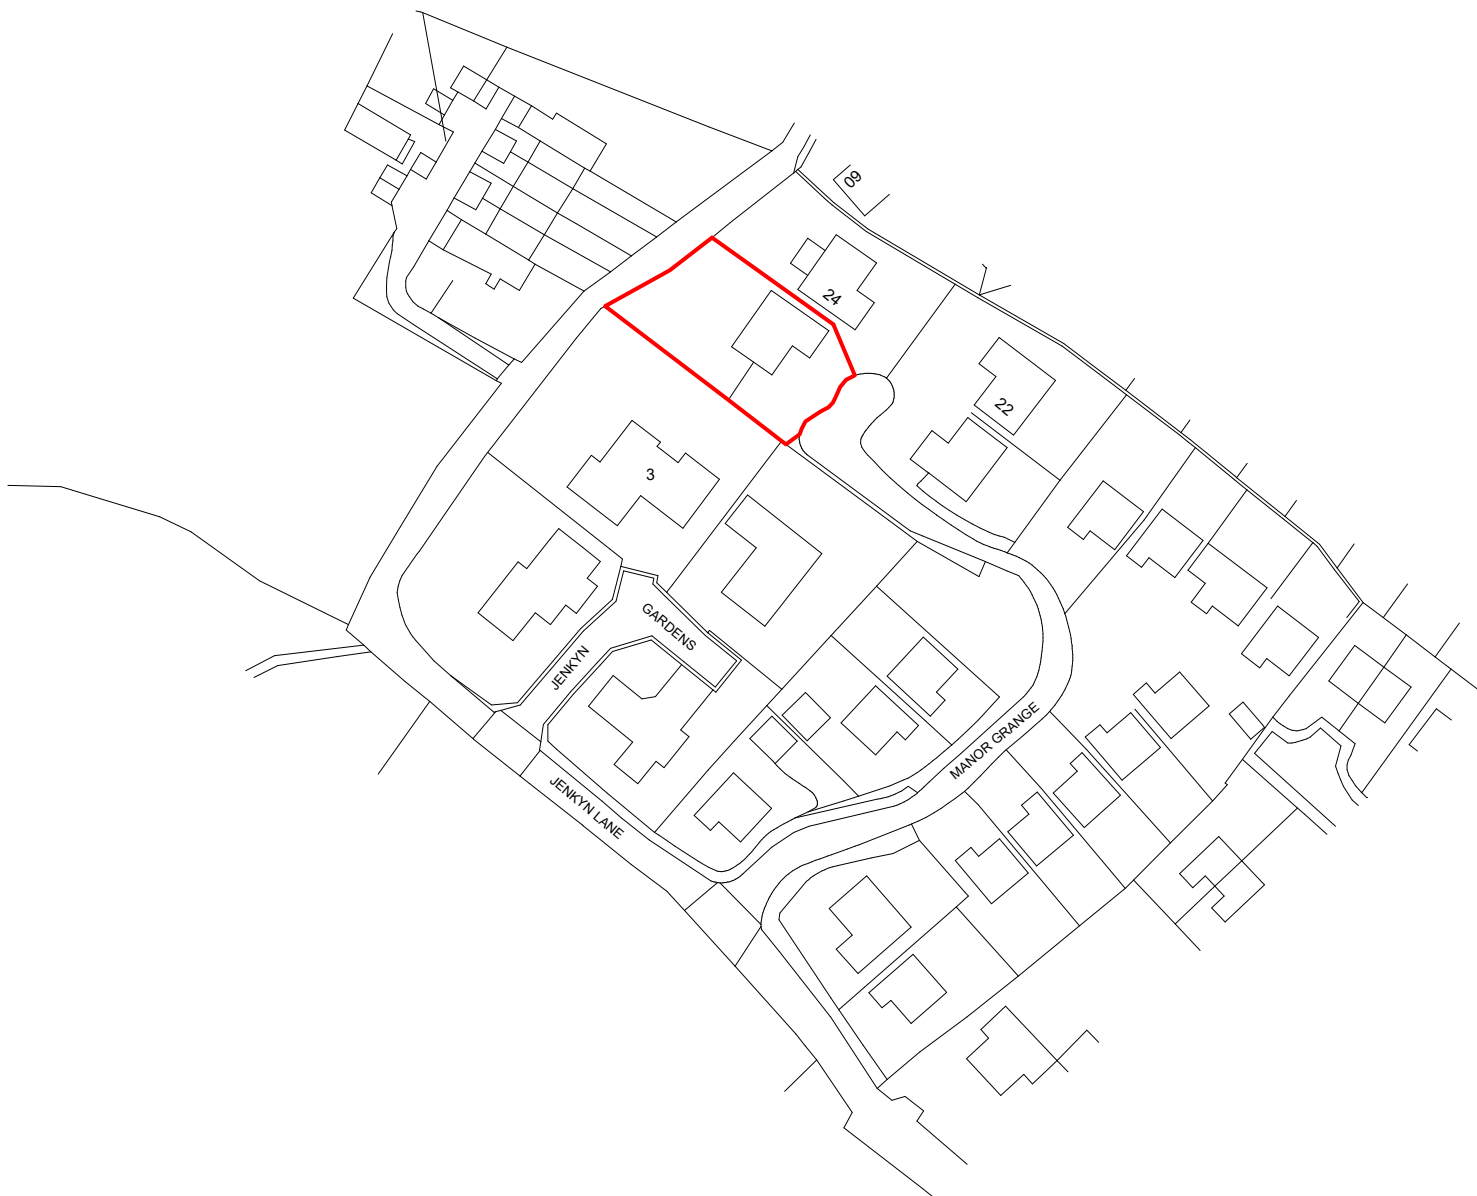

SCALE 1:1250 AT A4

0M 10 20 30 40 50

LOCATION PLAN

26 MANOR GRANGE
SHEPLEY
HD8 8AH