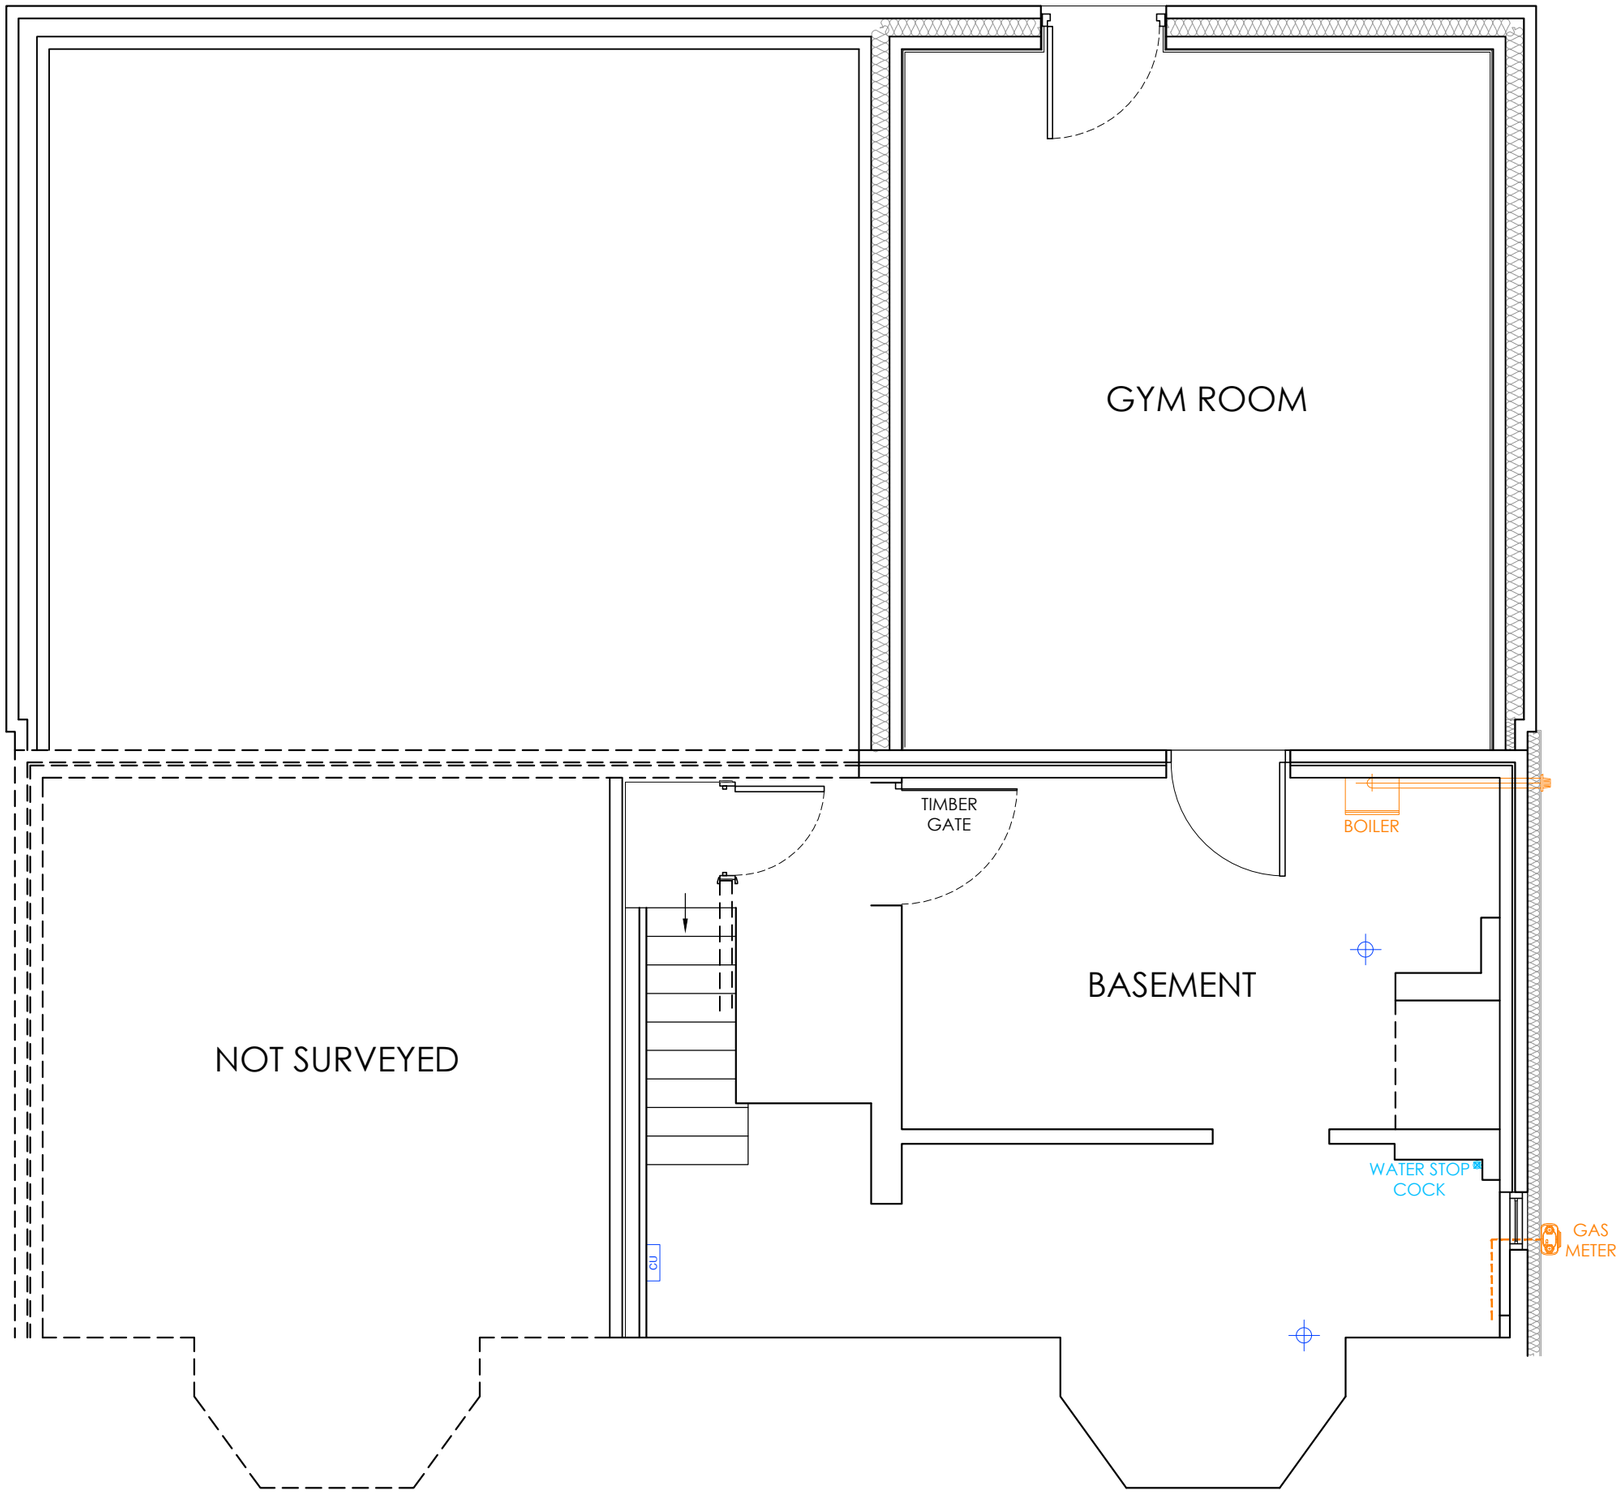

BASEMENT PLAN

REV	DATE	CONTENT	INITIALS
-	04.12.23	FIRST ISSUE	JB

10-PL-004 **:dwg no.**

PROPOSED BASEMENT FLOOR PLAN 1:50@A3

48 ROBERTTOWN LANE
LEEDS

Gareth Allen BSc (Hons) MRICS
Director
M: 07919015893
E: gareth@resultsurveying.com

result
Construction project management · Build appraisal and design · Land acquisition and development · Sustainability and energy management · Surveys and pre-purchase advice
resultsurveying.com
RICS