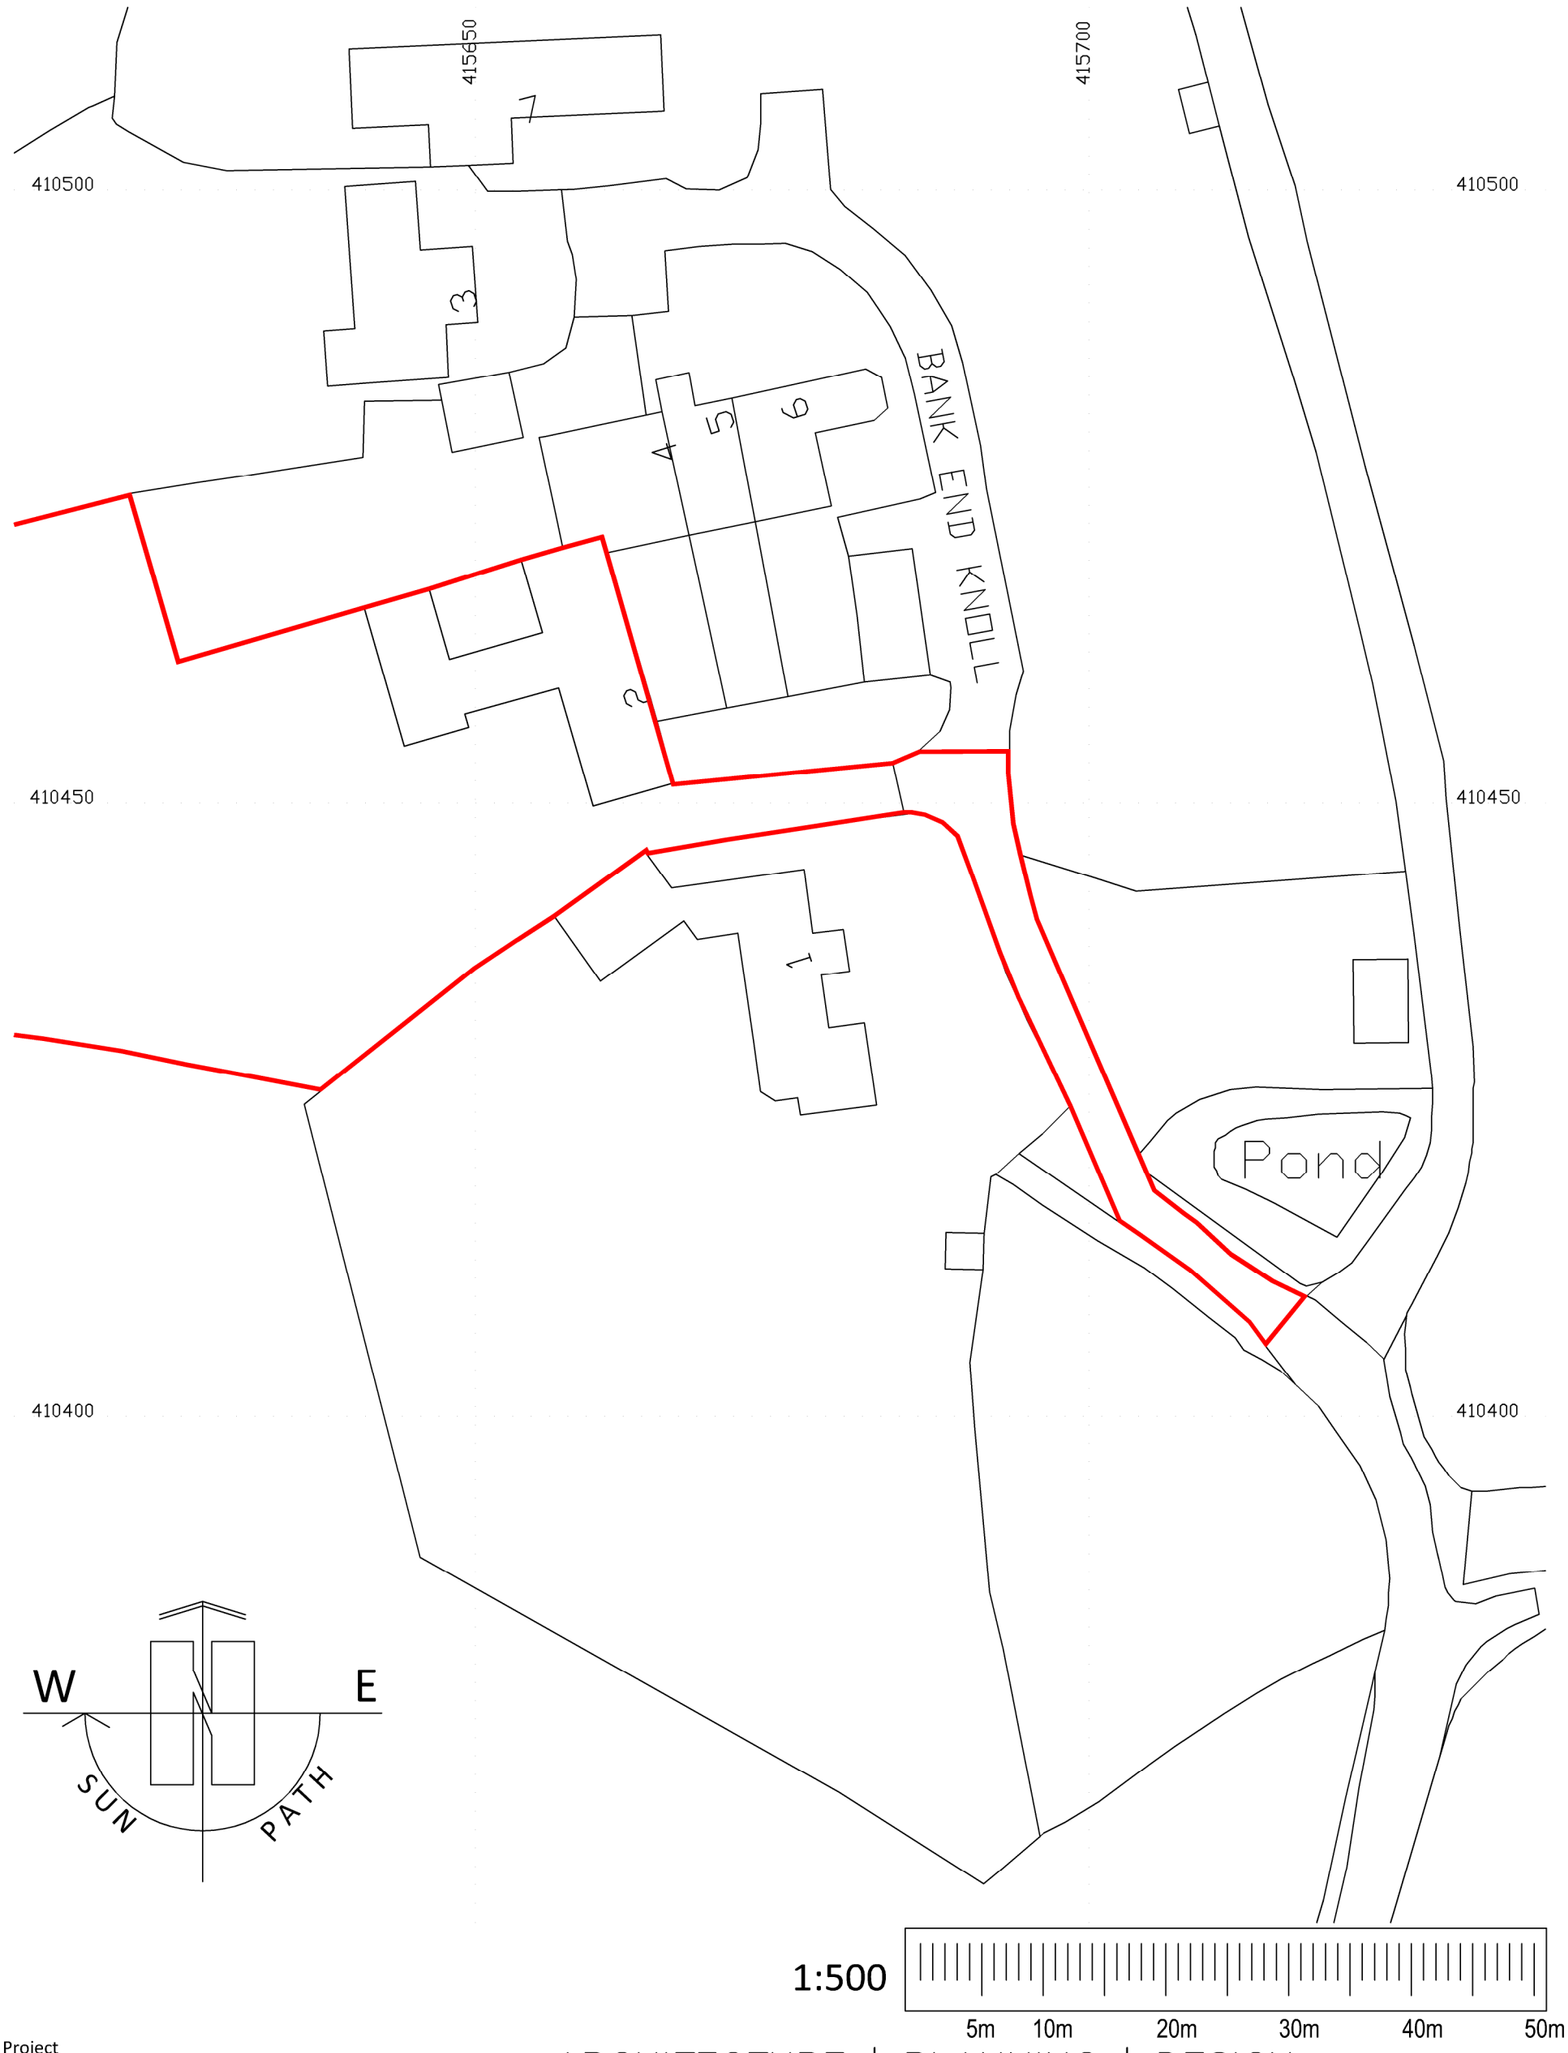


PAUL MATTHEWS ARCHITECTURAL Ltd

Project
Conversion of Garages and Alterations to 2 Bank End Knoll, Thurstonland Bank, Brockholes, Holmfirth, HD9 7BF

Client
Mr M Jones

Drawing Title/Issue
Existing Block Plan

| scale | date | sheet size | dwg. no. |
|---|---|---|---|
| 1:500 | 06/2022 | A3 | 22/820/02 |

ARCHITECTURE | PLANNING | DESIGN

Malkin Farm
Brow Lane
Holmfirth
HD9 2RJ
07946872499
paul@paulmatthewsarchitectural.co.uk
www.paulmatthewsarchitectural.co.uk

Company Registration Number: 09898149 – Company Registered in England and Wales

Do not scale from drawing, use figured dimensions only.

All dimensions must be checked and verified on site prior to commencement of works and architect to be notified of any discrepancies.

The copyright for these drawings remains the property of Paul MatthewsArchitectural Ltd. They must not be reproduced in any way without prior written consent from the originator (Paul MatthewsArchitecturalLtd).