Yorkshire Water Application
Reference H-3-264-893

This drawing is copyright. © Beam Consulting Engineers Ltd.

A1

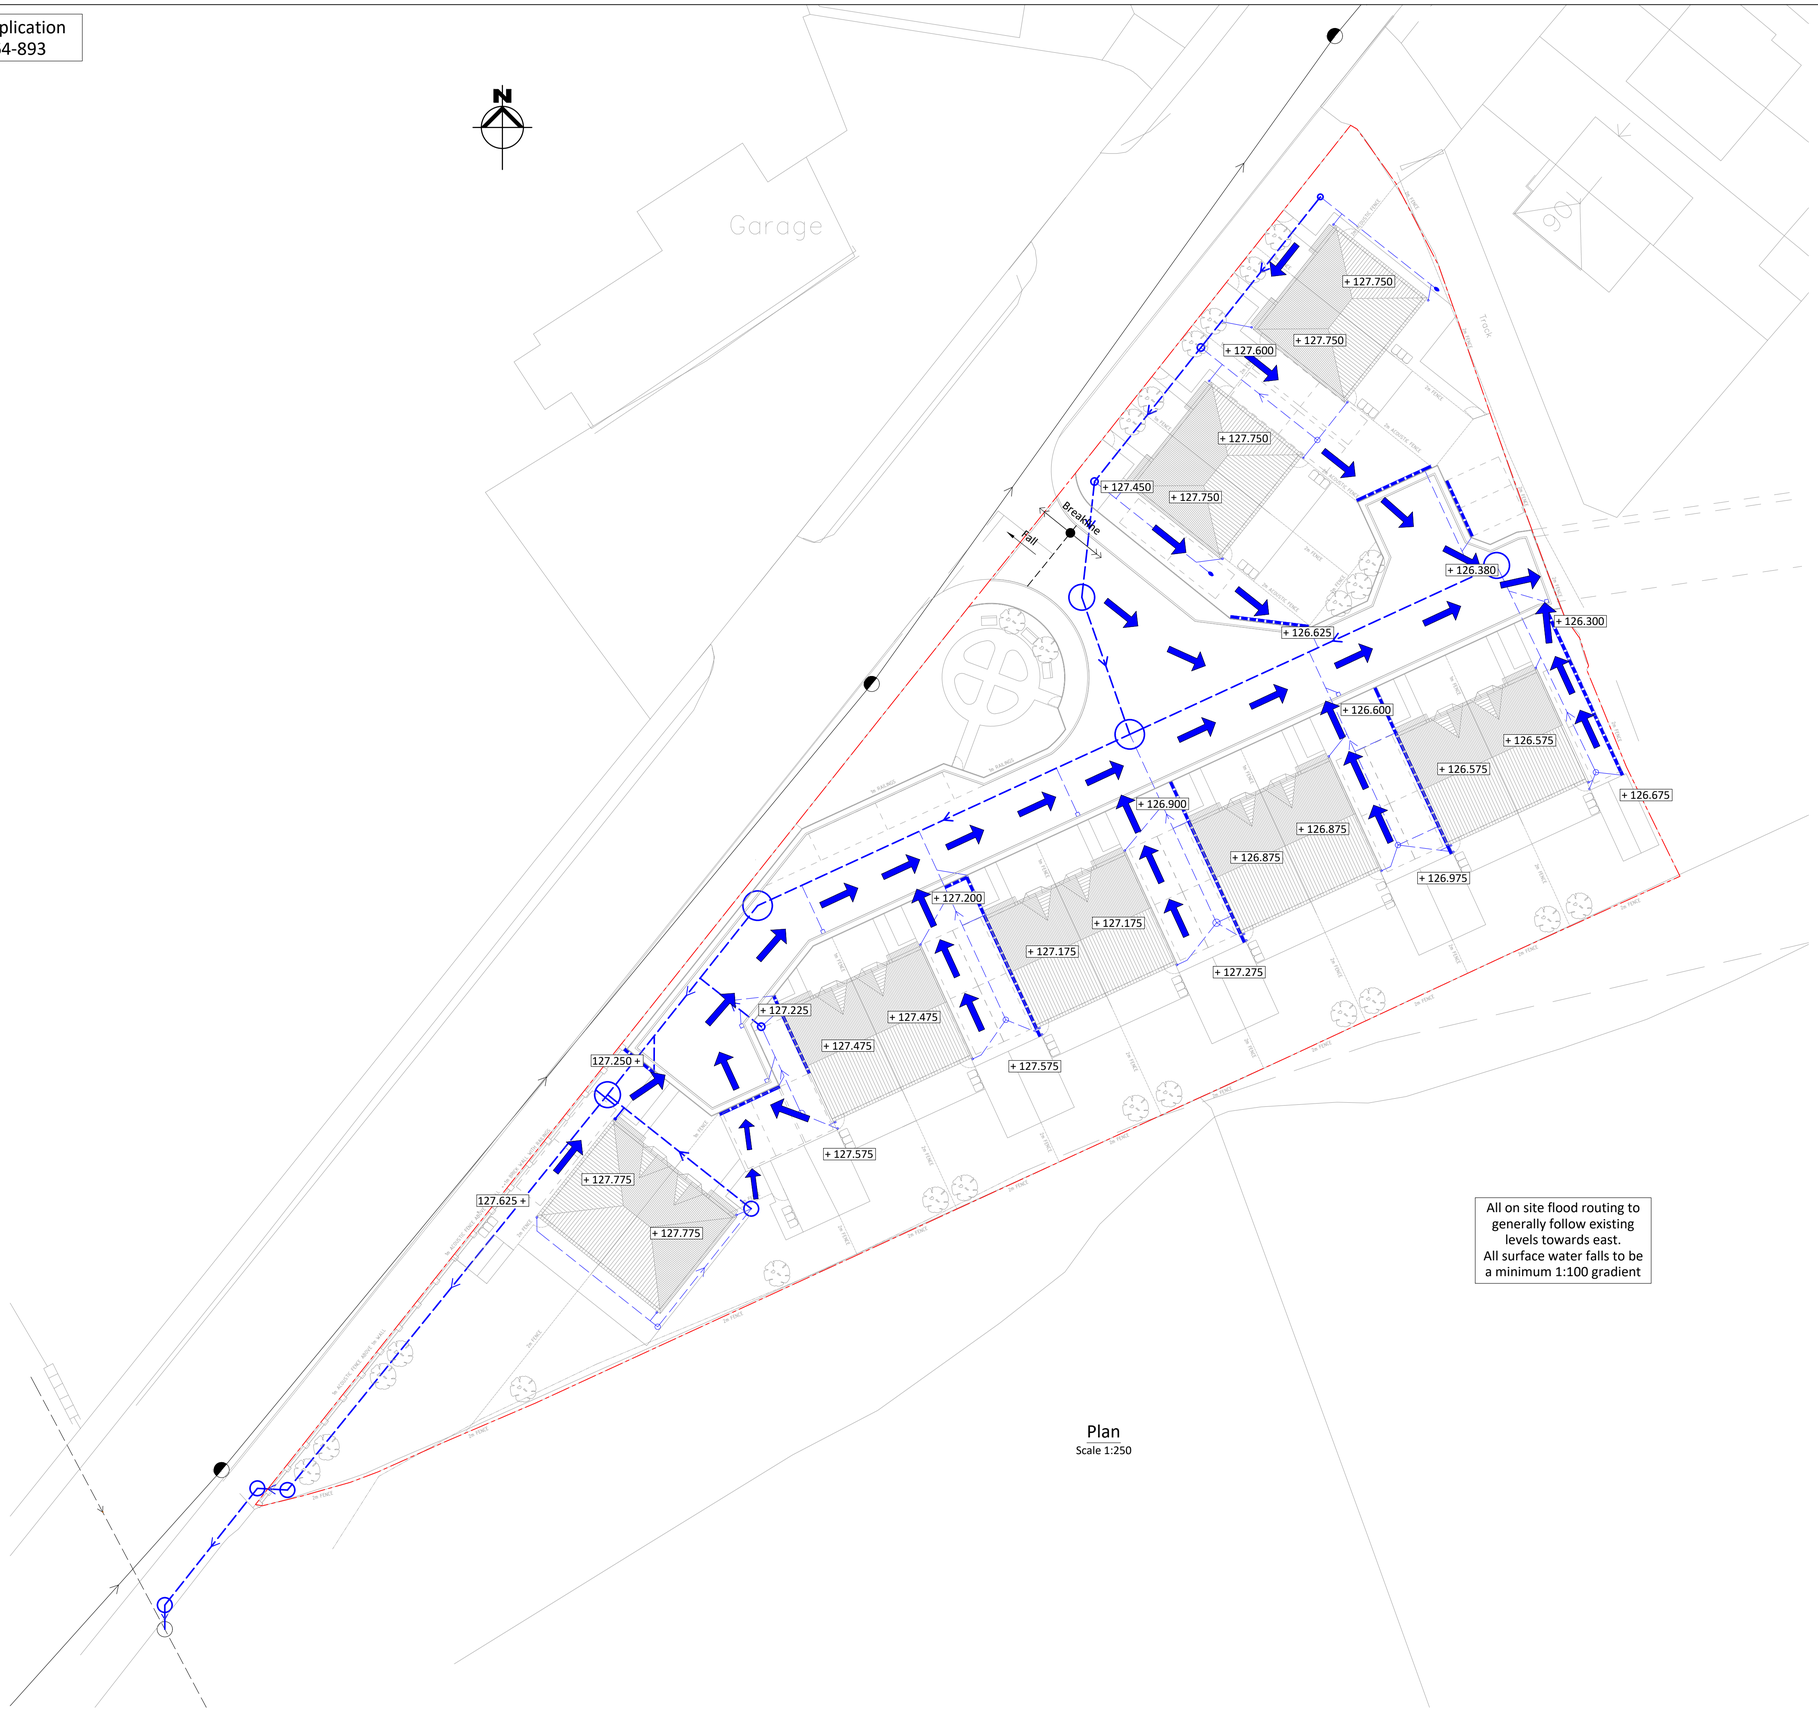

All on site flood routing to generally follow existing levels towards east.
All surface water falls to be a minimum 1:100 gradient

Plan
Scale 1:250

Key

- Proposed Surface Water Drainage
- Direction of flow from surface water flooding
- + 127.750 — Denotes proposed site levels

DESCRIPTION	REV	DATE	CHK	APR
YW Reference added. Drainage layout updated.	F	30/09/2022	KGP	KGP
Levels added.	E	30/03/2021	KGP	KGP
Flood route updated.	D	29/03/2021	KGP	KGP
Plan updated.	C	26/03/2021	KGP	KGP
Site plan updated.	B	24/02/2021	KGP	KGP
Note added.	A	29/01/2021	KGP	KGP

beamconsulting
Beam Consulting
14 Bond Street
Wakefield
WF1 2QP
Tel: 01924 361653
Fax: 01924 364631

PROJECT
Residential Development
Leeds Road, Mirfield

DRAWING TITLE
Flood Exceedence Plan

CLIENT
Manning Properties Ltd

STATUS
Information

DRAWN	JD	DATE	25/01/2021
CHECKED	KA		
APPROVED	KGP	SCALE	AS SHOWN @ A1

DRAWING NUMBER	REVISION
141-18-501	F