



client:
A. MARKIEWICZ


Title:
Exist. Plans

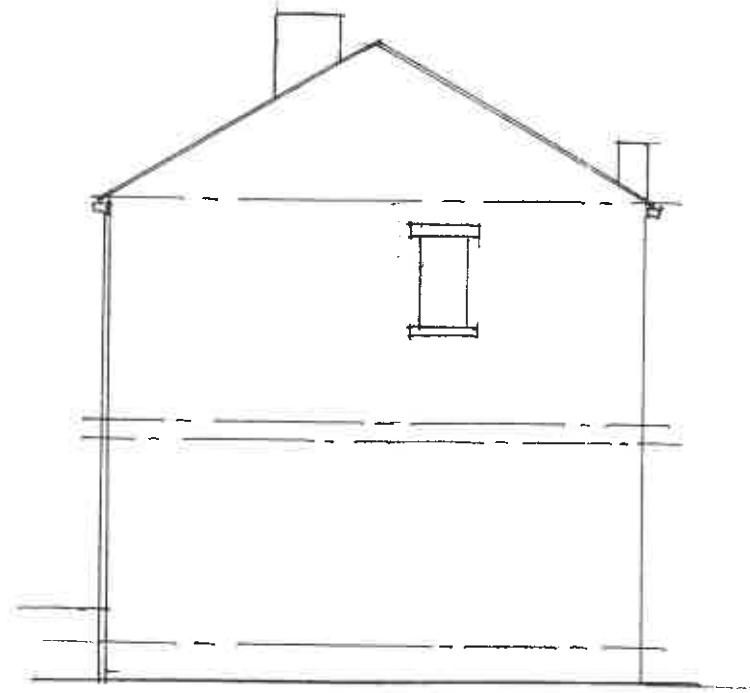


EXIST. SIDE

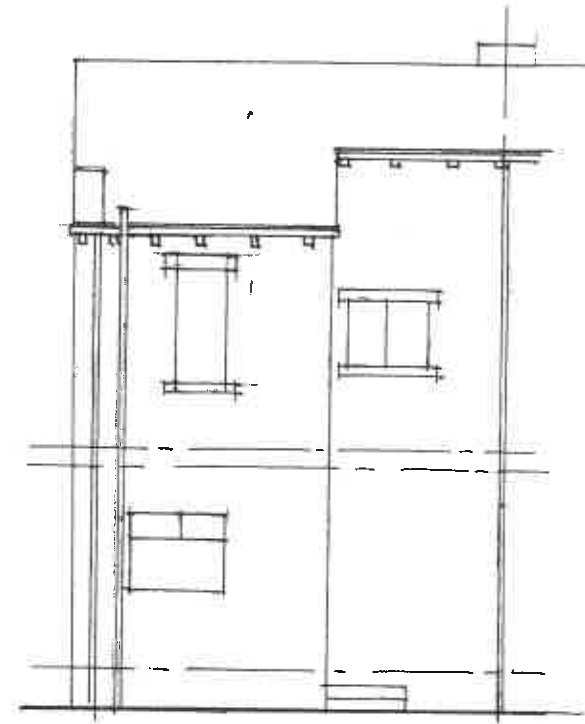

EXIST. REAR

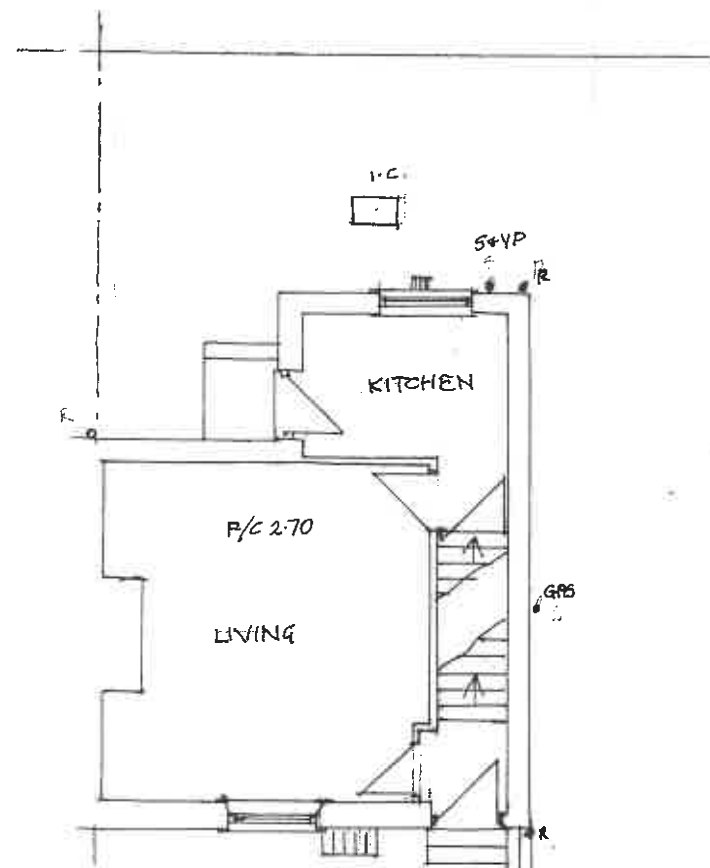

EXIST. G. FLOOR

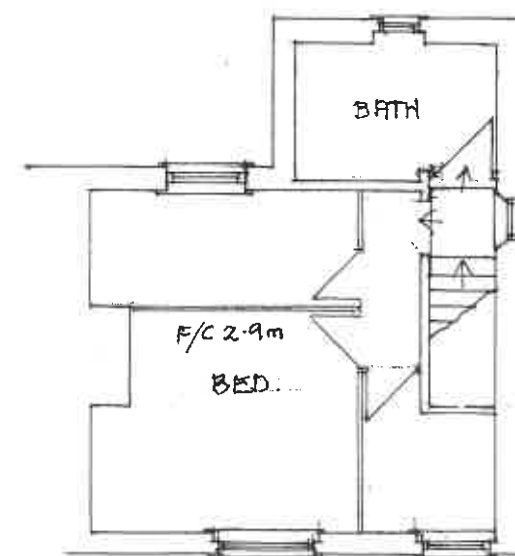

EXIST. F. FLOOR

scale: 1:100

drg no: 24/7