




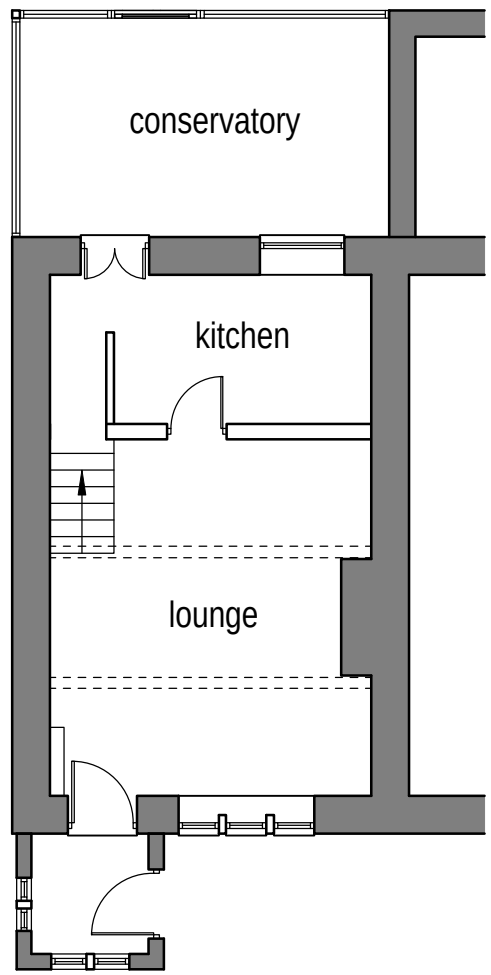


Existing ground floor layout
(1:100)

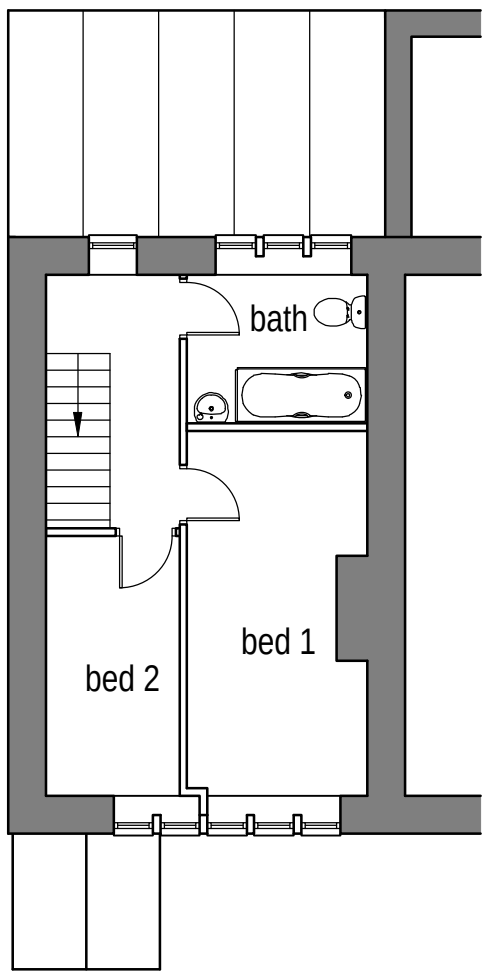


Existing first floor layout
(1:100)

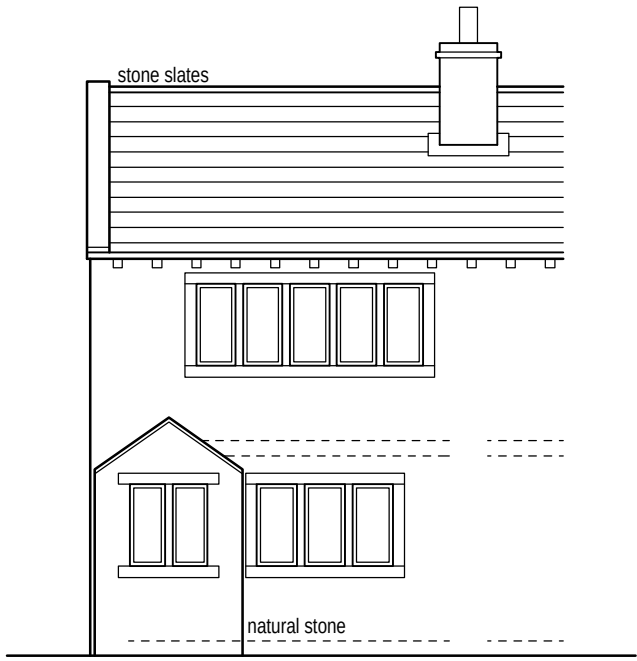


Existing front/south facing
elevation (1:100)

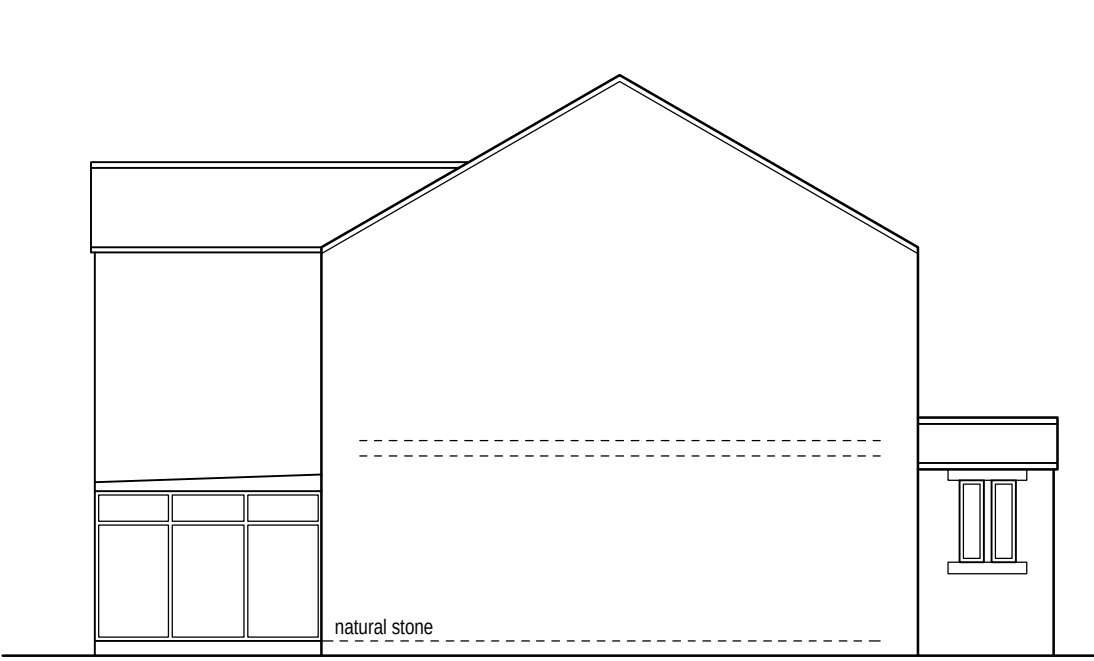


Existing side/west facing elevation (1:100)

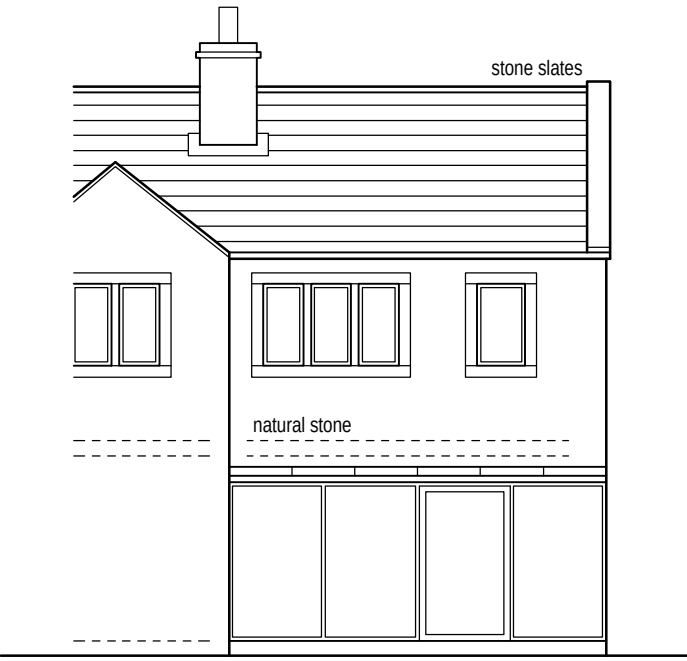


Existing rear/north facing
elevation (1:100)

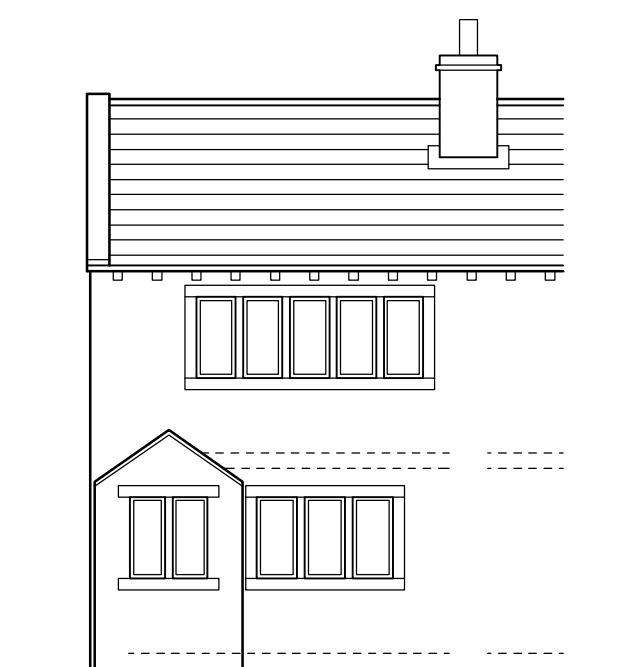

Proposed front/south facing
elevation (1:100)

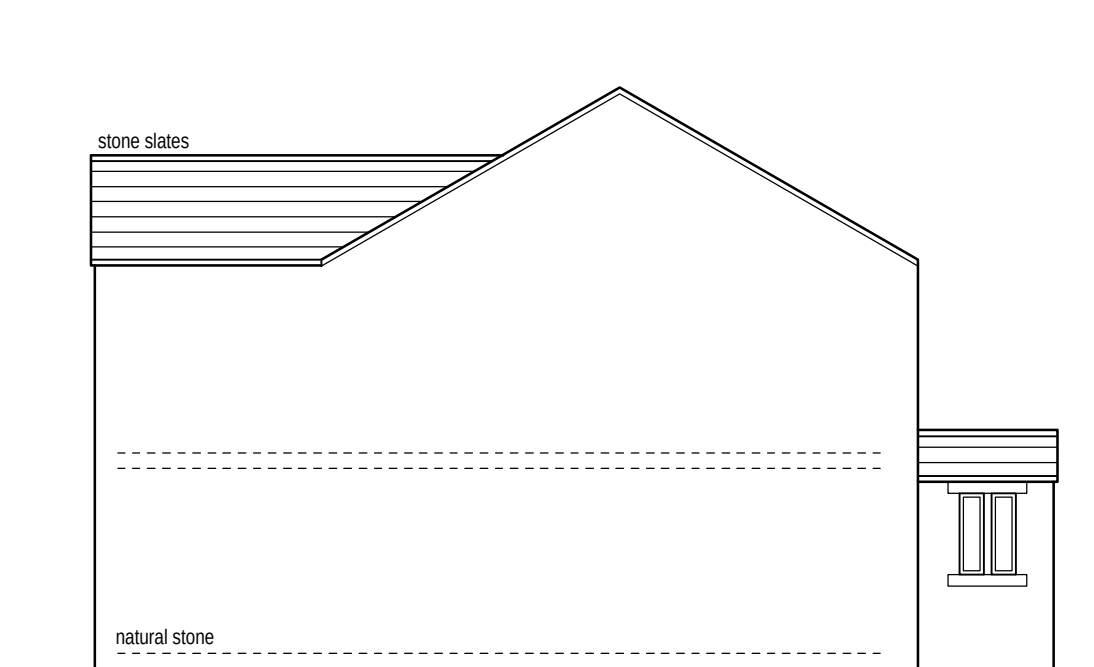


Proposed side/west facing elevation (1:100)

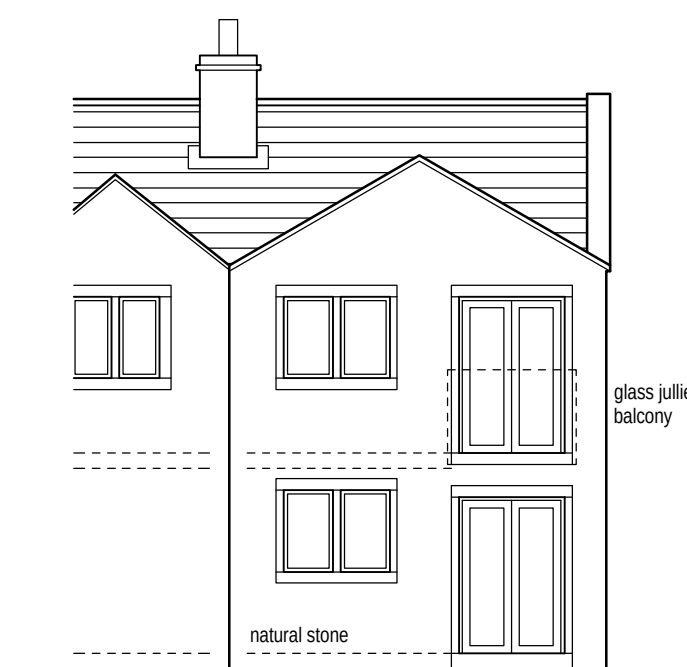


Proposed rear/north facing
elevation (1:100)

- Notes:
1. Setting out to be the responsibility of contractor.
2. Contractor to pay particular attention to pitch of roof and headroom at stairs.
3. Any discrepancies to be reported to Colne Valley Design.


0m Scale 1:50 4m
0m Scale 1:100 8m
0m Scale 1:200 16m
0m Scale 1:500 40m
0m Scale 1:1250 100m
(When to scale of original plan bar = 8cm)

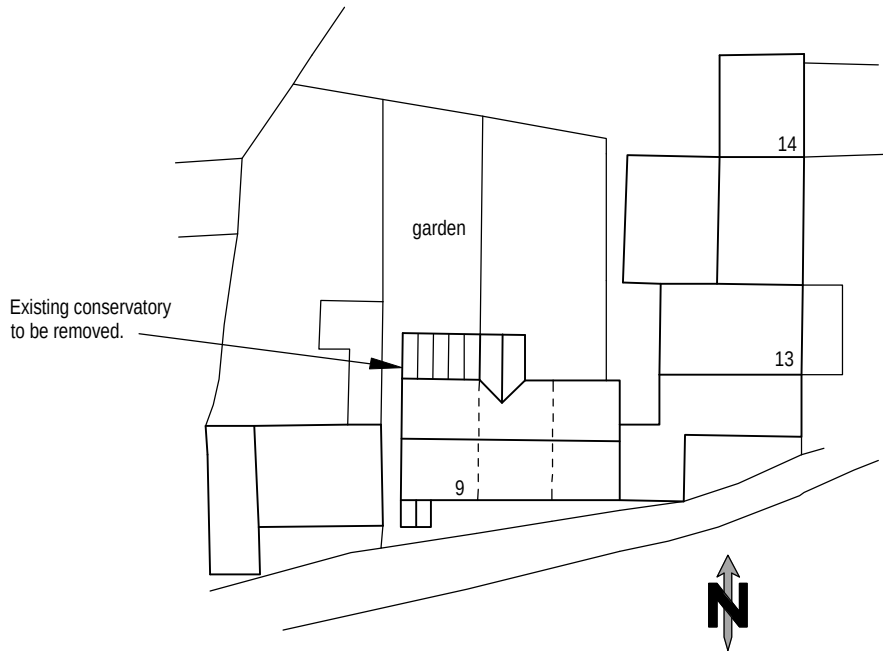


Existing block plan (1:500)

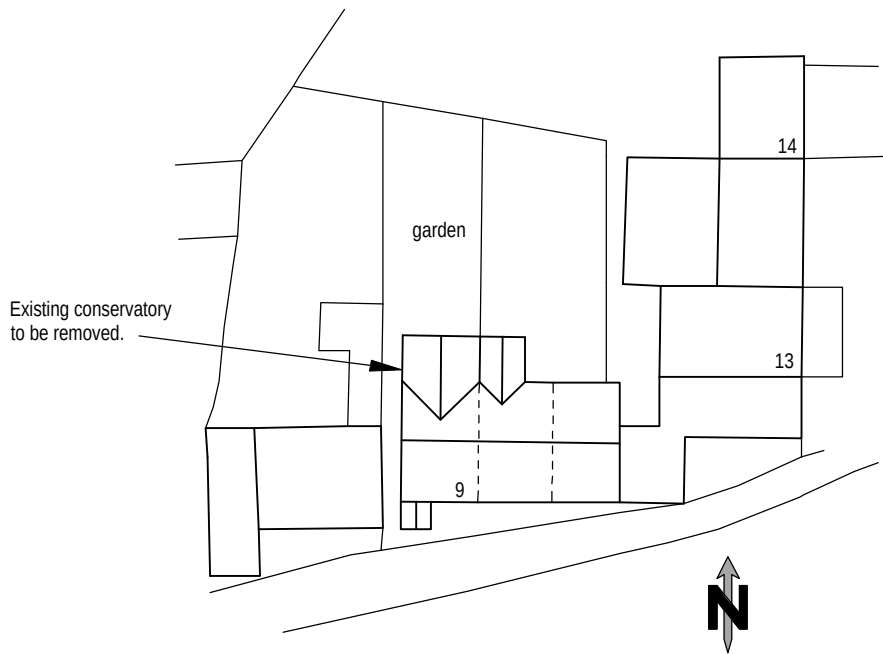


Proposed block plan (1:500)

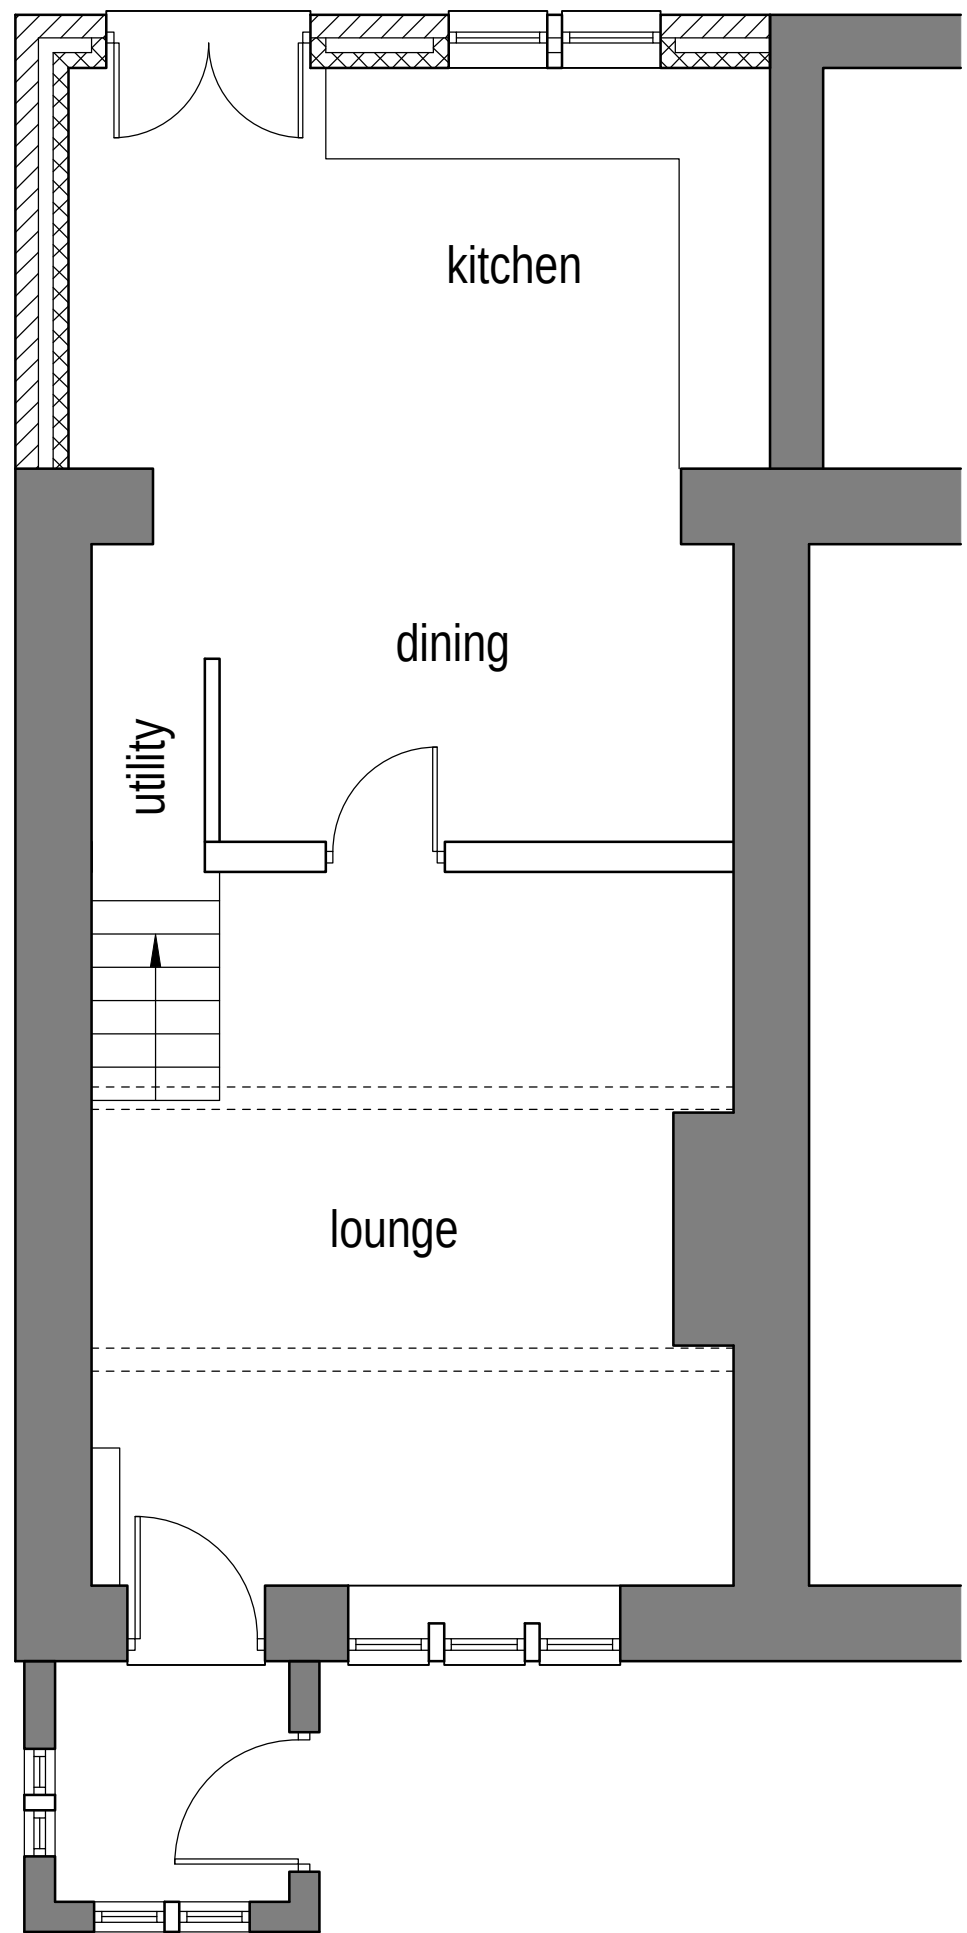

Proposed ground floor layout (1:50)

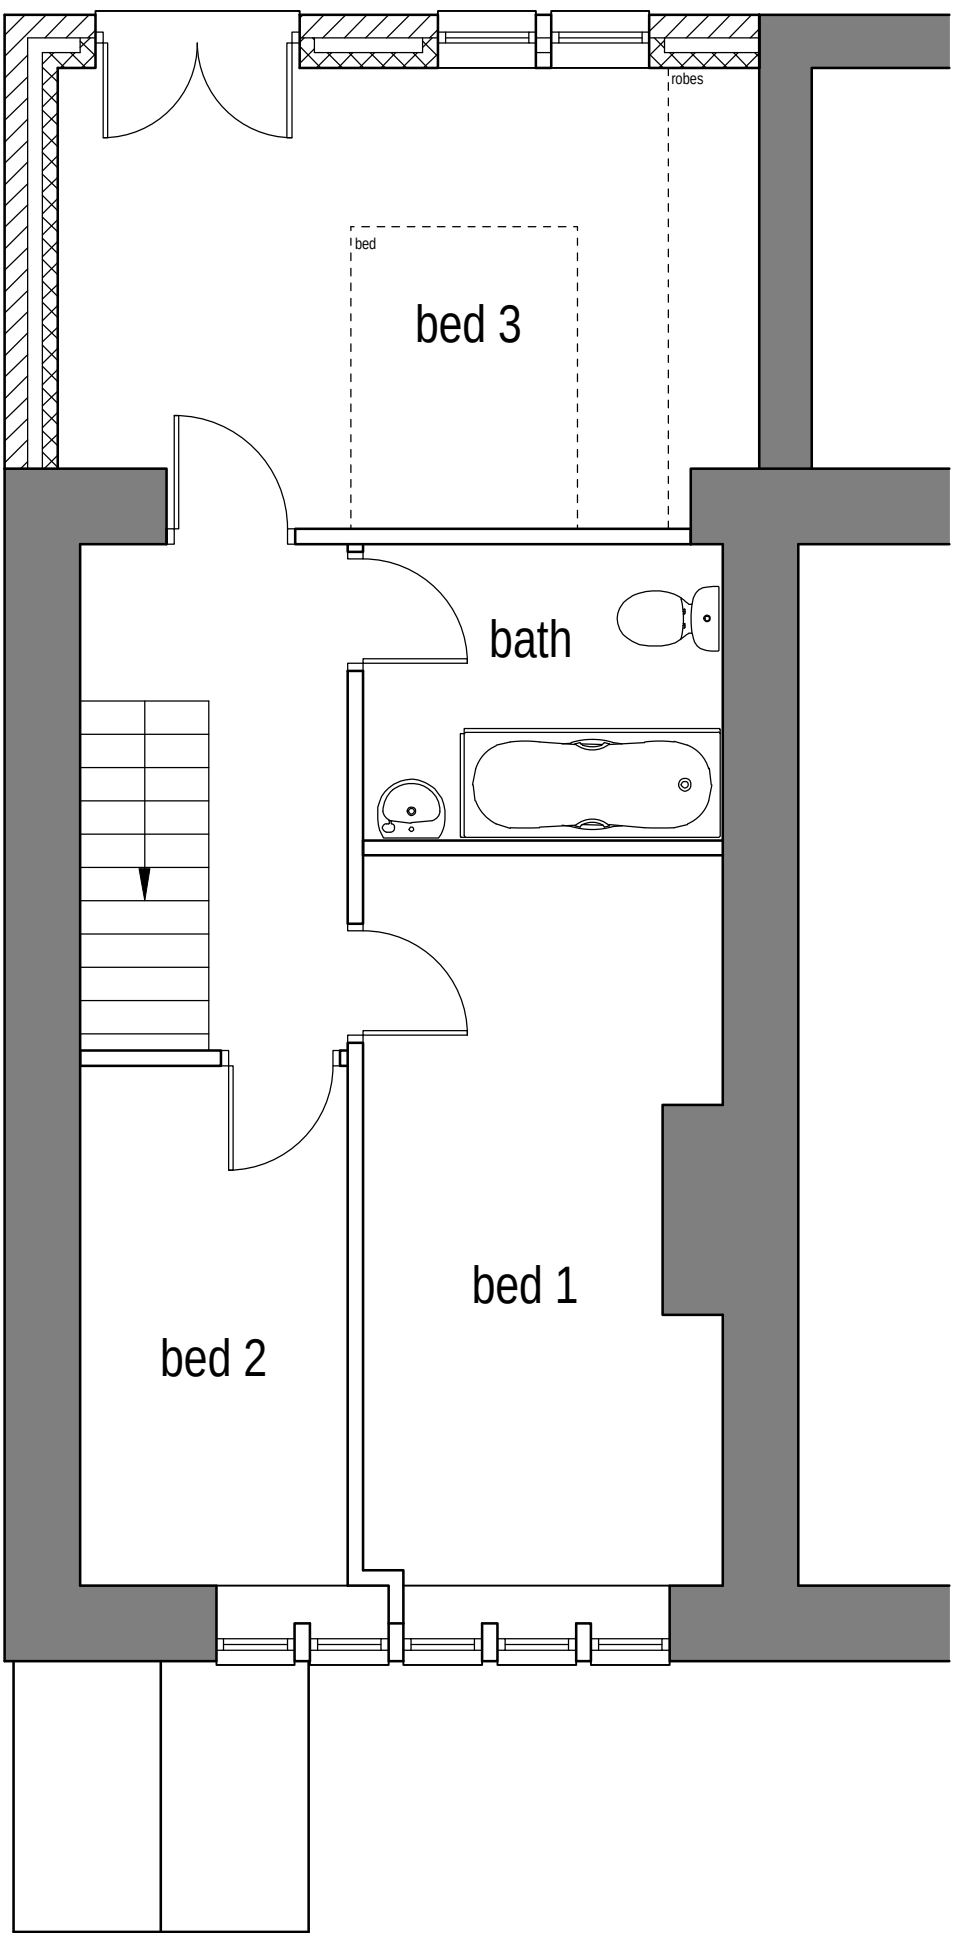

Proposed first floor layout (1:50)

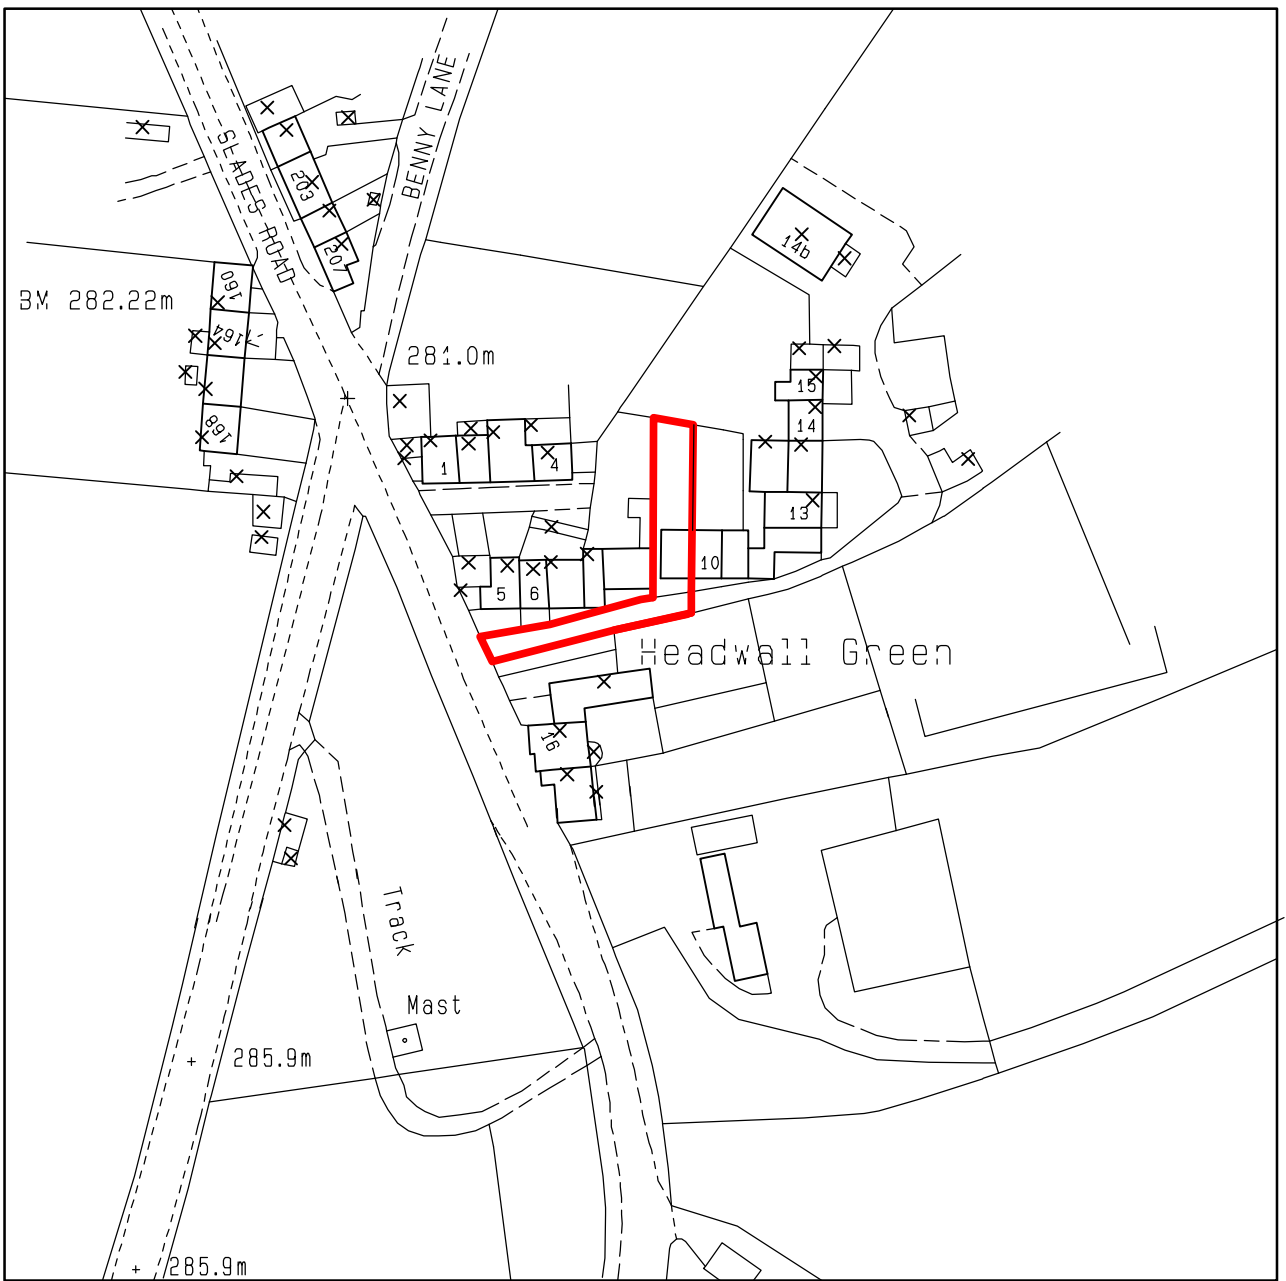

Location plan (1:1250)

Rev B 28/02/2024 Red line amended.
Rev A 06/02/2024 Updated in readiness for resubmission to planning.



Colne Valley Design
8 Meadow Lane
Slaithwaite
Huddersfield HD7 5EX

Tel: 01484 842097
Mobile: 07867 803312
E-mail: mitchell@sbhomes.co.uk

Proprietor: S.A. Mitchell (AIOB)

Project

Proposed extension.

For

Tina Lamont.

Address

9 Headwall Green
Bolster Moor
Golcar
HD7 4LE.

Title

Planning drawing.

Job No.

17 J 08.

Drawing number

01 B.

Date

Feb 2017.