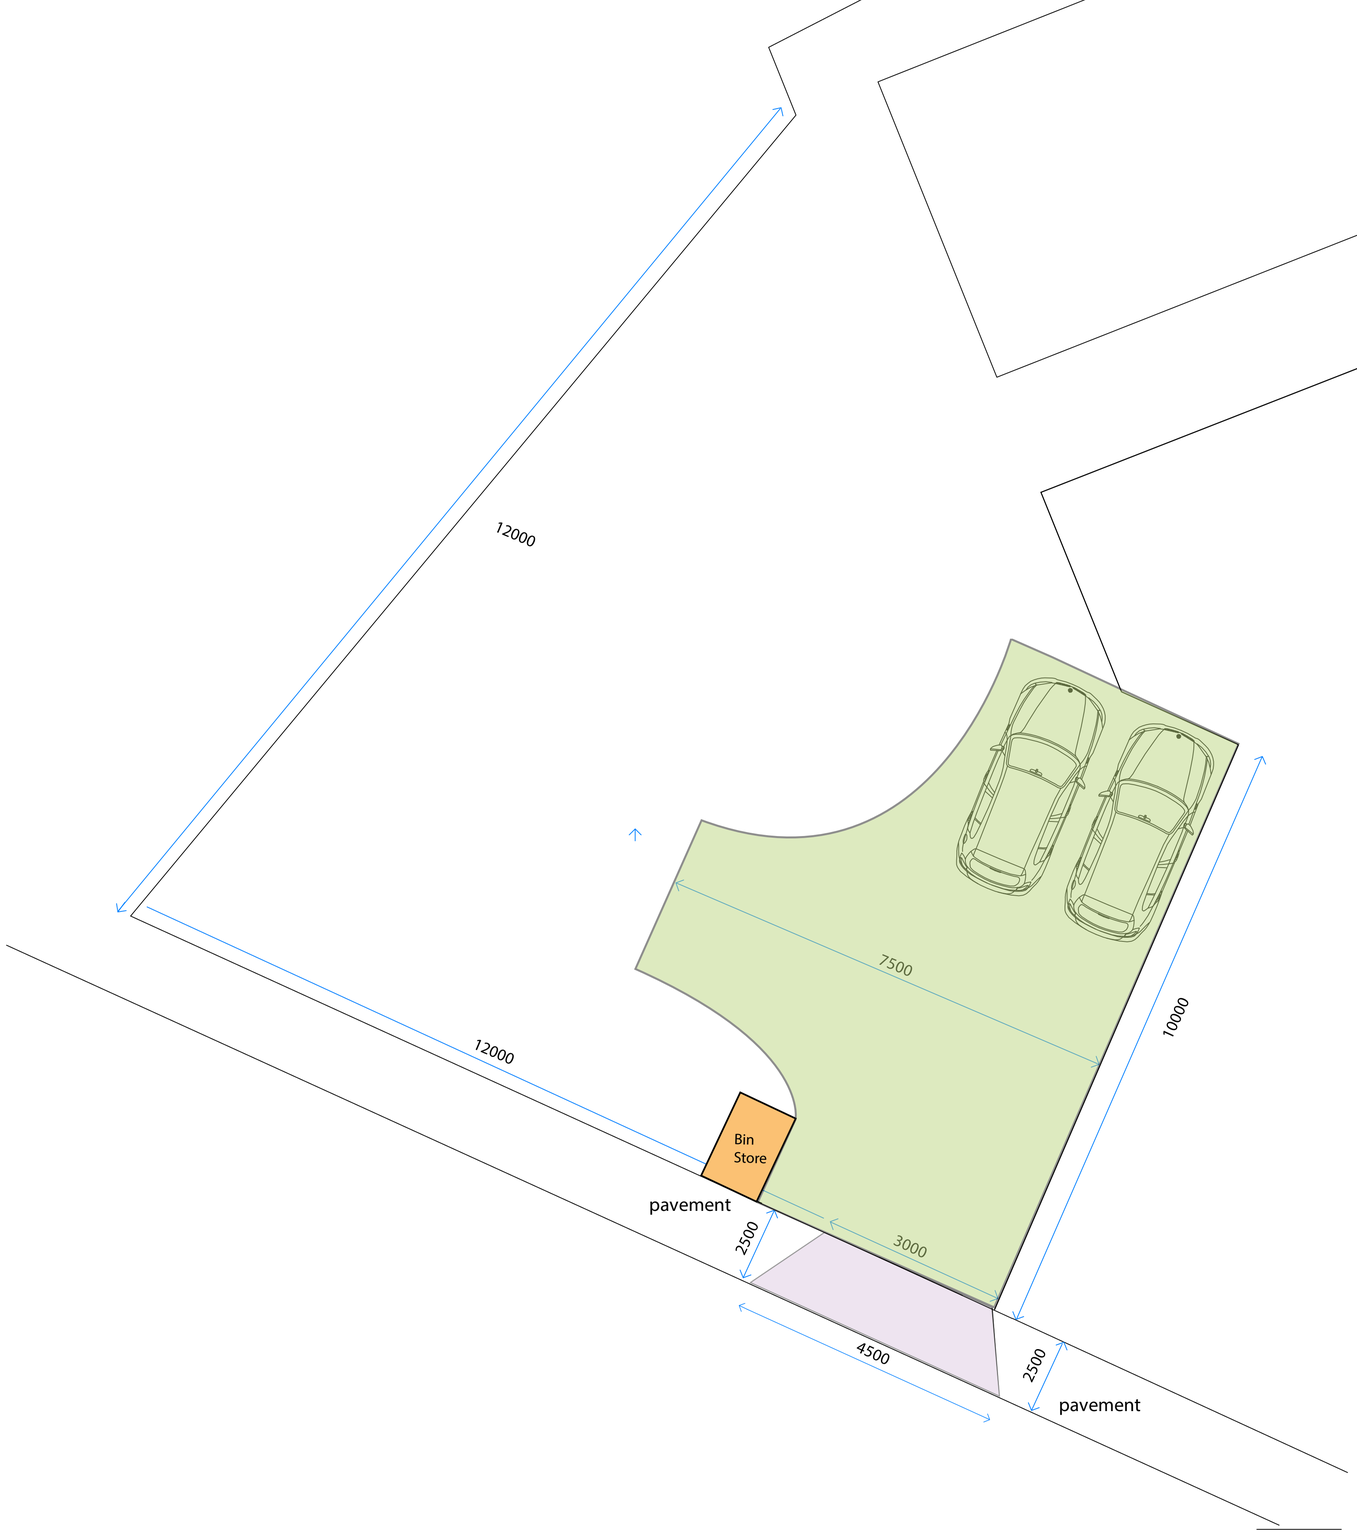

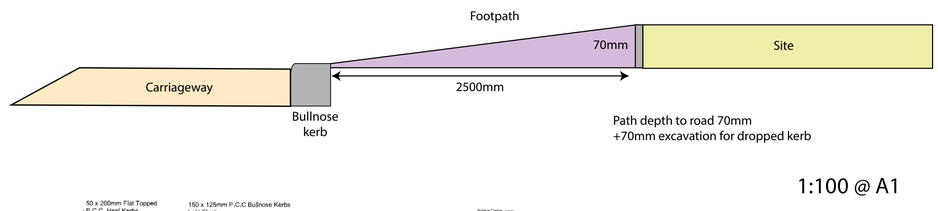

1:100 @ A1

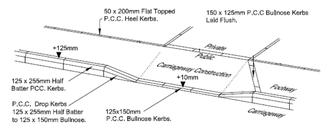

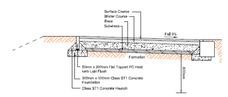

CLIENT

COACH HOUSE- OXFORD ROAD - GOMERSAL

Reference No. CH8022024

PROJECT

COACH HOUSE
DROPPED KERB

DRAWING TITLE

Proposed Dropped Kerb

SCALE	DRAWN BY	CHECKED	DATE
1:50 @ A1			

DRAWING STATUS	DRAWING NUMBER	REVISION