





PROPOSED SIDE ELEVATION
(SOUTH WEST)

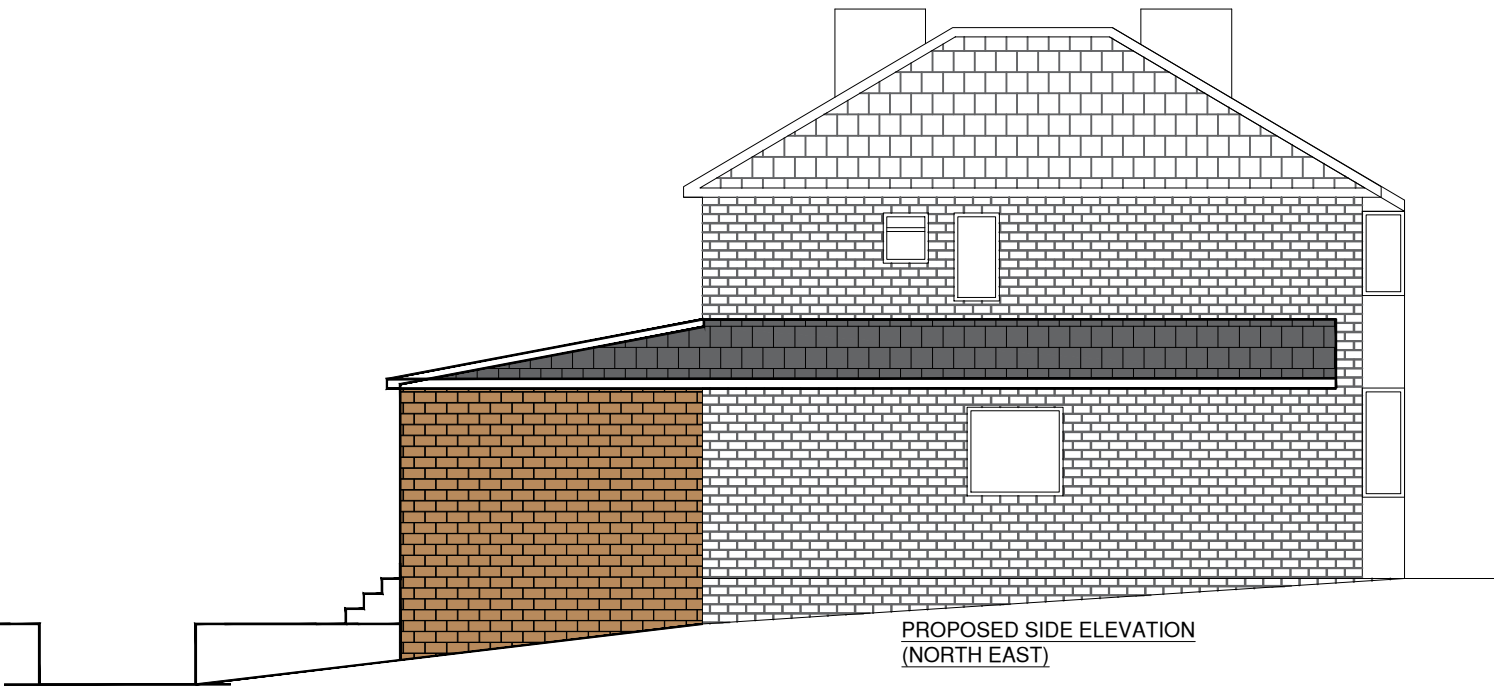


PROPOSED SIDE ELEVATION
(NORTH EAST)

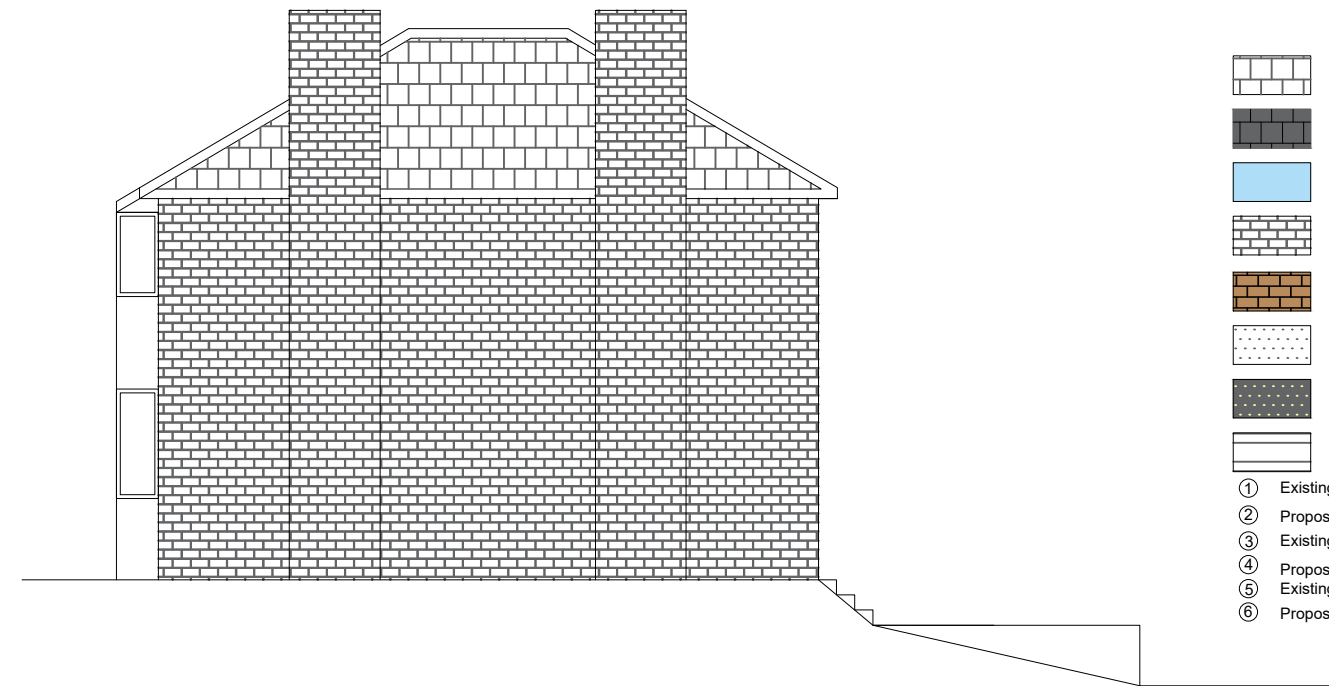

EXISTING SIDE ELEVATION
(SOUTH WEST)

- Existing Tiles
- Proposed Tiles matching
- Proposed Juliet Balcony
- Existing Brick work
- Proposed Brick work
- Existing Rendered wall
- Proposed Rendered matching
- Garage Door
- ① Existing UPVC white window
- ② Proposed UPVC window in white colour
- ③ Existing UPVC Brown window
- ④ Proposed UPVC window in brown colour
- ⑤ Existing UPVC white door
- ⑥ Proposed UPVC composite door in white colour

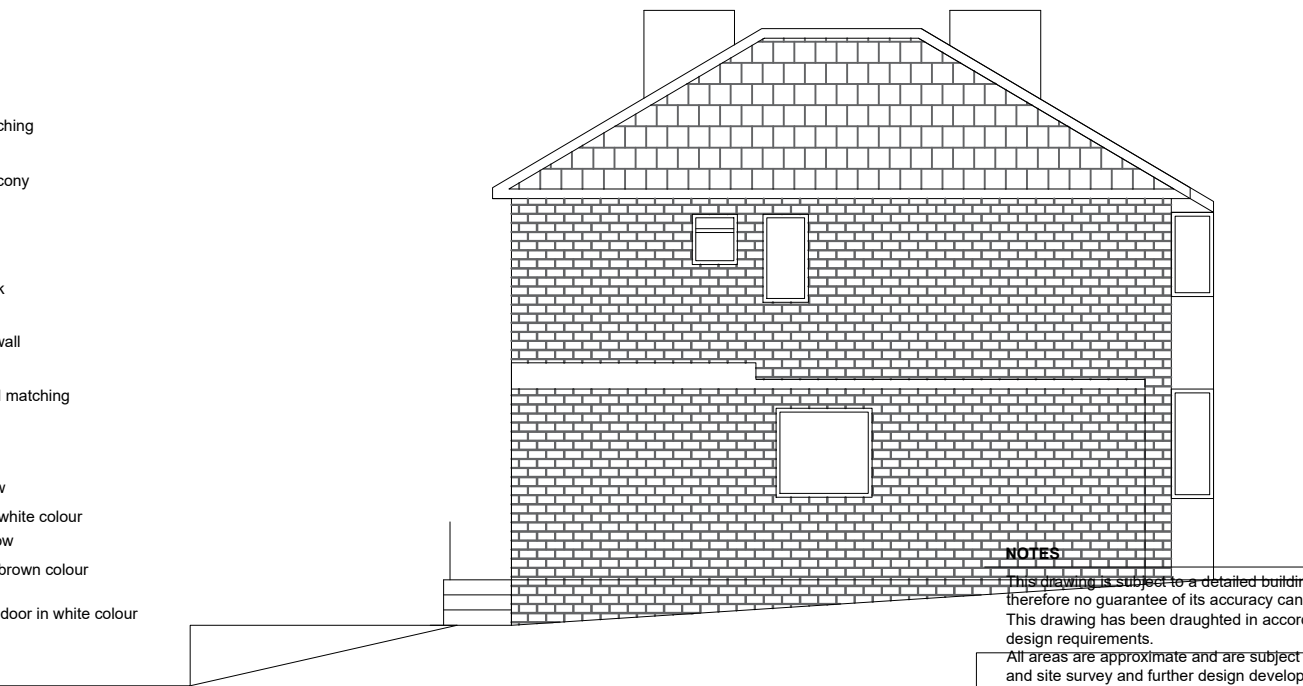

EXISTING SIDE ELEVATION
(NORTH EAST)

NOTES
This drawing is subject to a detailed building and site survey, therefore no guarantee of its accuracy can be given.
This drawing has been draughted in accordance with the clients design requirements.
All areas are approximate and are subject to a detailed building and site survey and further design development.
All dimensions should be checked prior to commencement of construction on site. Measurements should not be taken off the drawing.

A		Roof over garage has been changed to pitched roof	13/03/24
Rev		Revision	Date
JOB			
PROPOSED SINGLE STOREY REAR EXTENSION TO ACCOMODATE DISABLED PERSON BEDROOM AND BATHROOM			
ADDRESS			
452 LEEDS ROAD DEWSBURY WF12 7QE			
MR ZEESHAAN ALI WAHEED			
DATE	SCALE	SHEET	
29.01.2024	1:100	5@A3	