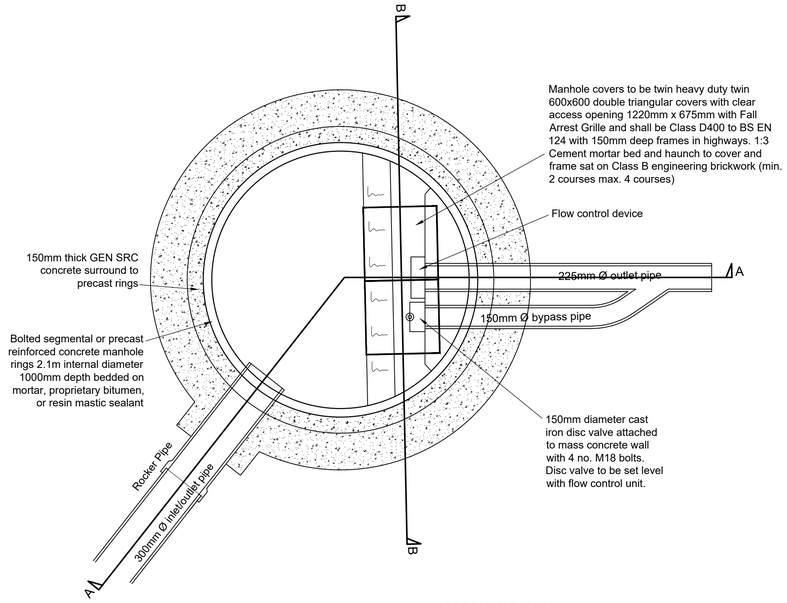

MANHOLE S6
PLAN VIEW

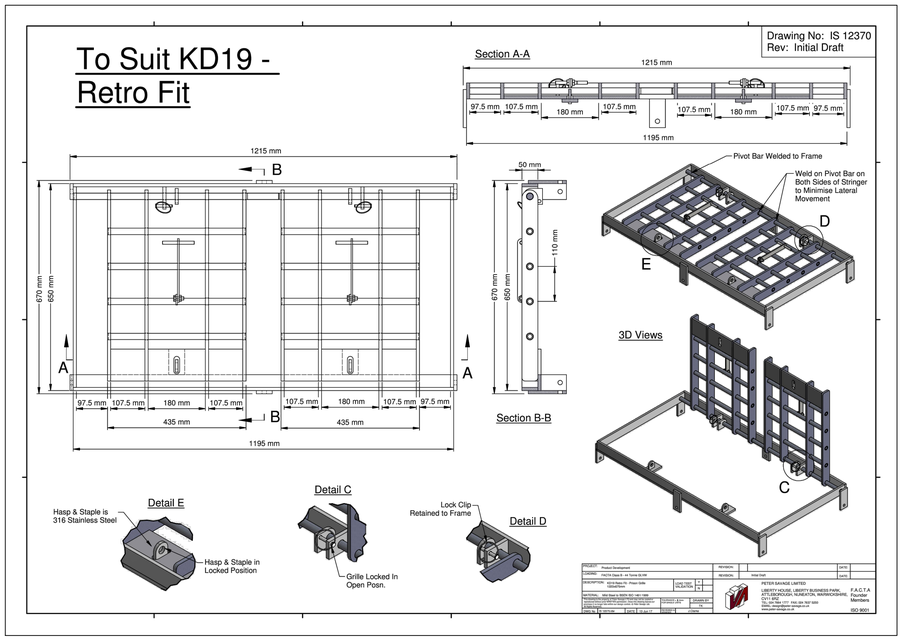

'HYDROBRAKE' DETAILS					
MANHOLE	RING SIZE	COVER LEVEL	INV IN LEVEL	INV OUT LEVEL	SUMP LEVEL
S6	2100	230.900	226.350	226.300	225.850
Unit Type	Hydro Brake Optimum MD-SHE-0064-3500-4000-3500				
Design Head	4.00m				
Design Flow	3.5 L/sec				

GENERAL NOTES

1. All adoptable sewer works and material to be in accordance with "Code for Adoption" the Relevant British/European and Yorkshire Water's Standards/Requirements/Addendum to the Mechanical and Electrical Specification and Kitemarked.

2. All custom built ironwork to be hot dipped galvanised prior to final fixing.

3. All lifting eyes should be pointed once lifting is completed .

Manhole covers to be twin heavy duty twin 600x600 double triangular covers with clear access opening 1220mm x 675mm with Fall Arrest Grille and shall be Class D400 to BS EN 124 with 150mm deep frames in highways. 1:3 Cement mortar bed and haunch to cover and frame sat on Class B engineering brickwork (min. 2 courses max. 4 courses)

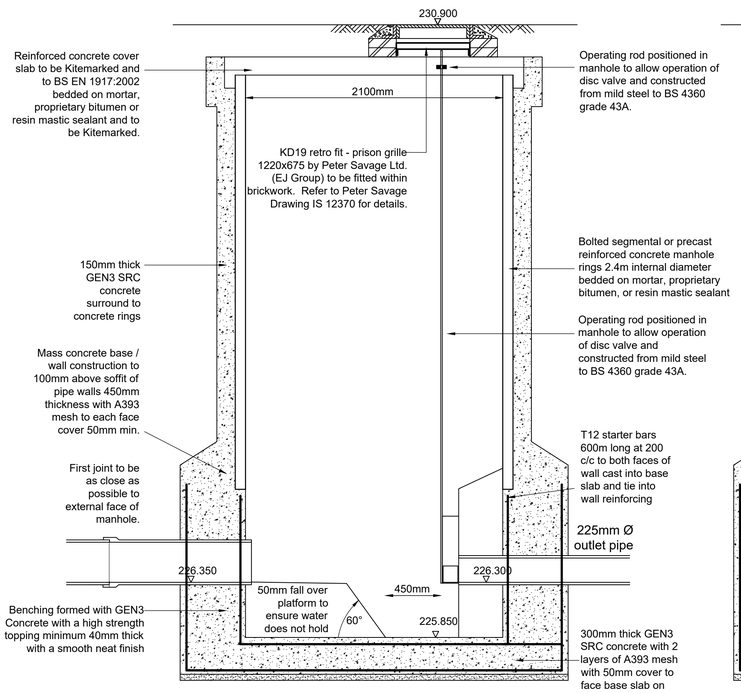

SECTION THROUGH MANHOLE S6
SECTION A-A

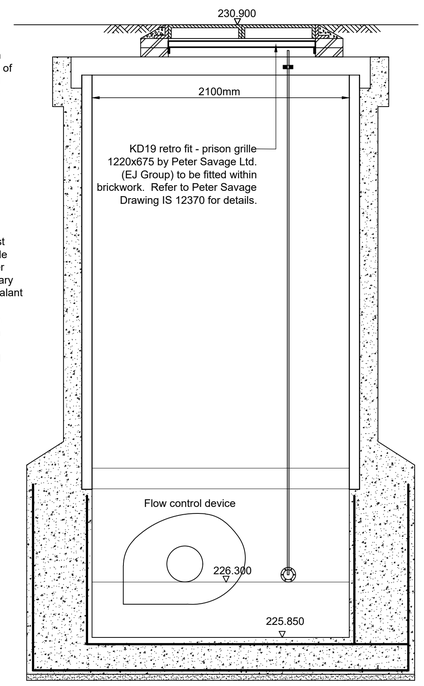

SECTION THROUGH MANHOLE S6
SECTION B-B

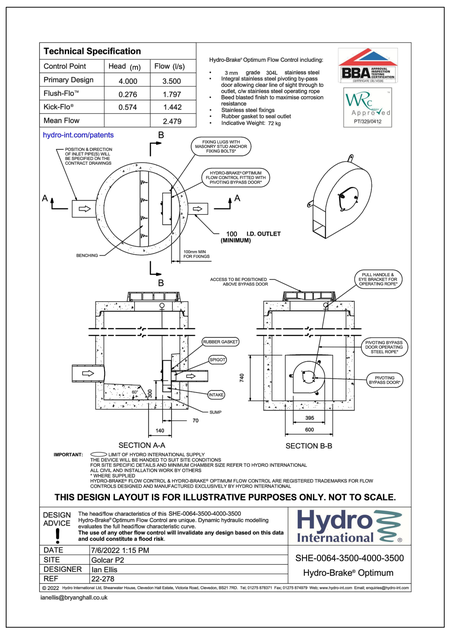

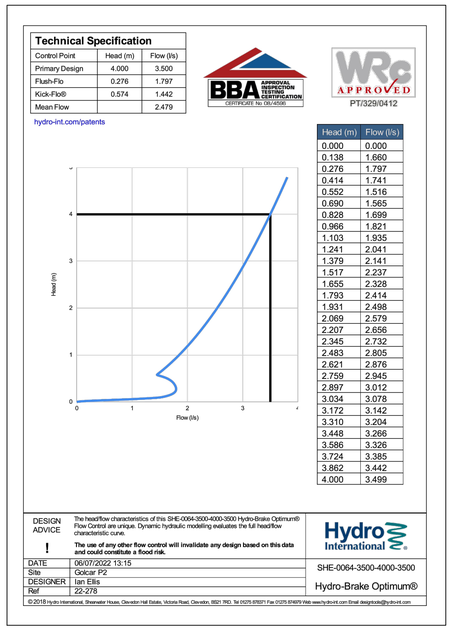

TWITTER, TWEET, RETWEET and the Twitter logo are trademarks of Twitter, Inc. or its affiliates.

LinkedIn, the LinkedIn logo, the IN logo and InMail are registered trademarks or trademarks of LinkedIn Corporation and its affiliates in the United States and/or other countries.

Bryan G Hall Ltd. Registered in England & Wales Co No. 4104802

This drawing is copyright and shall not be reproduced nor used for any other purpose without the written permission of the Bryan G Hall ltd. This drawing must be read in conjunction with all other related drawings and documentation.

It is the contractors responsibility to ensure full compliance with the Building Regulations. Do not scale from this drawing, use figured dimensions only. It is the contractors responsibility to check and verify all dimensions on site. Any discrepancies to be reported immediately.
IF IN DOUBT ASK.

Materials not in conformity with relevant British or European Standards/Codes of practice or materials known to be deleterious to health & safety must not be used or specified on this project.

Bryan G Hall Limited has not checked or verified, and shall therefore not be liable for any inaccuracies which may be attributable to any base plan(s) reports, data or information provided by the client, or purchased by the consultant on the client's behalf, that may have been utilised within this drawing.

Bryan G Hall Limited shall not be liable for the use of this or any associated document, for any purpose, by any person other than that for which they were provided.

It remains the client's and/or its appointed contractor's responsibility to check for any discrepancies. Any anomalies discovered must be reported immediately to Bryan G Hall Limited for verification.

The locations of utilities apparatus, if shown, have been reproduced from plans supplied to Bryan G Hall Limited. Although care has been taken when duplicating this information, these locations are approximate only. No guarantee can be given by Bryan G Hall Limited for their accuracy. It is the client's or its appointed agent/contractor's responsibility to verify the exact locations on site by appropriate means prior to mechanical excavation.

Rev:	Date:	Amendment:	DRN	CHK	APR

BRYAN G HALL
CONSULTING CIVIL & TRANSPORTATION PLANNING ENGINEERS
LEEDS T 0113 246 1555
LONDON T 0203 5532336
Suite E15 | Josephs Well
Hanover Walk | LEEDS | LS3 1AB
W www.bryanghall.co.uk
E transportleeds@bryanghall.co.uk

Client: Jones Homes (Yorkshire) Limited

Status:

Scale: 1:25
Size: A1 - 841 x 594
Drawn: IE
Chkd: NB
Appvd:

Project: Residential Development Swallow Lane, Golcar, Phase 2

Title: Flow Control Manhole Manhole S6

Drawing No: 22/278/500/005
Job No: 22-278
Revision:
Date: 06.07.22

smas WORKSAFE
CHAS Approved Contractor
twitter.com/Bryanghall1
Bryan G Hall

Copyright Reserved Bryan G Hall Ltd.