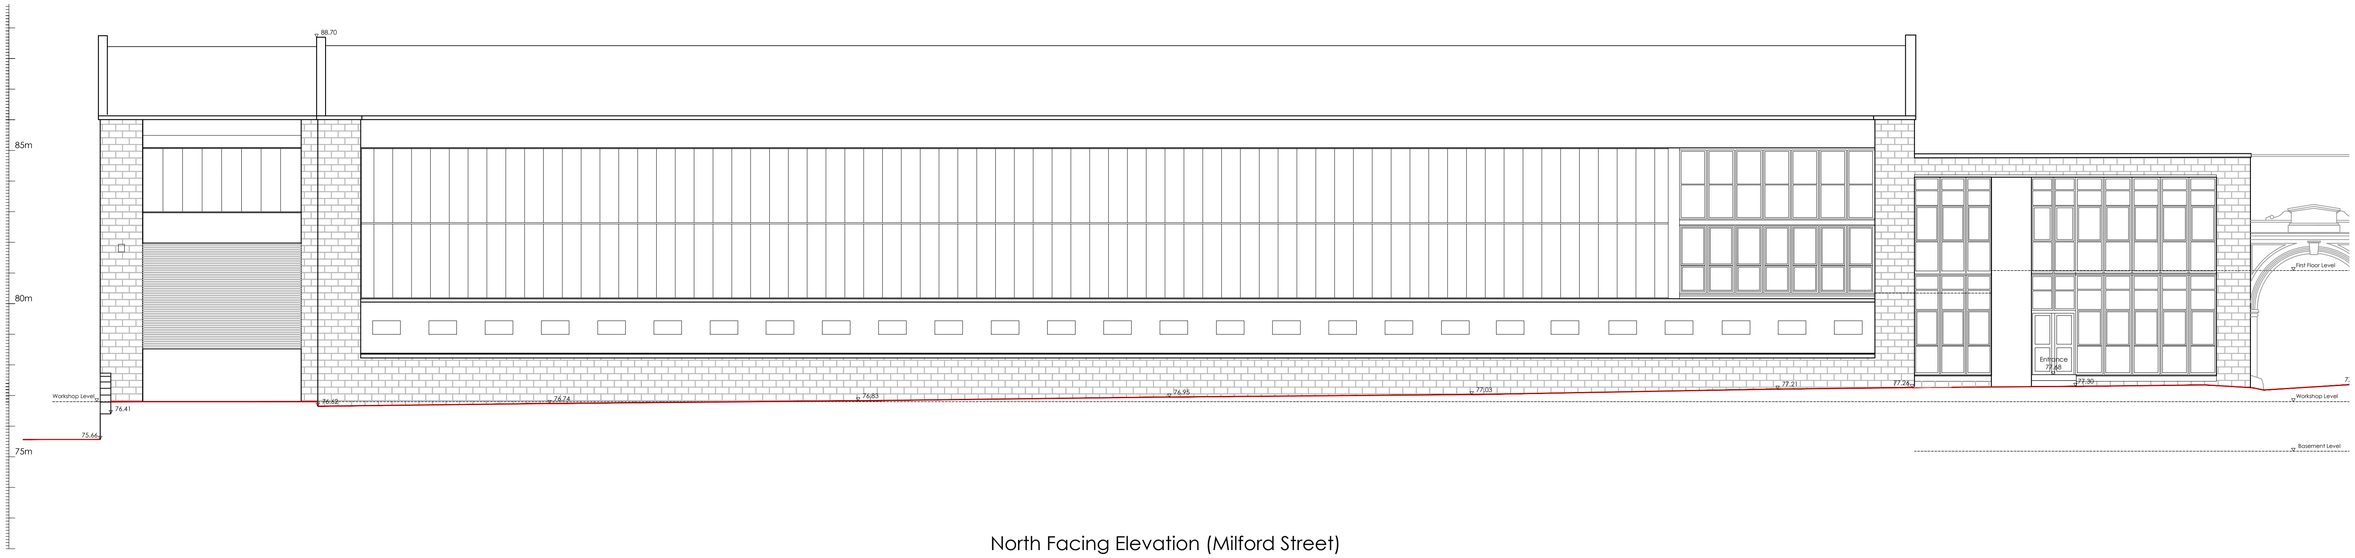

North Facing Elevation (Milford Street)

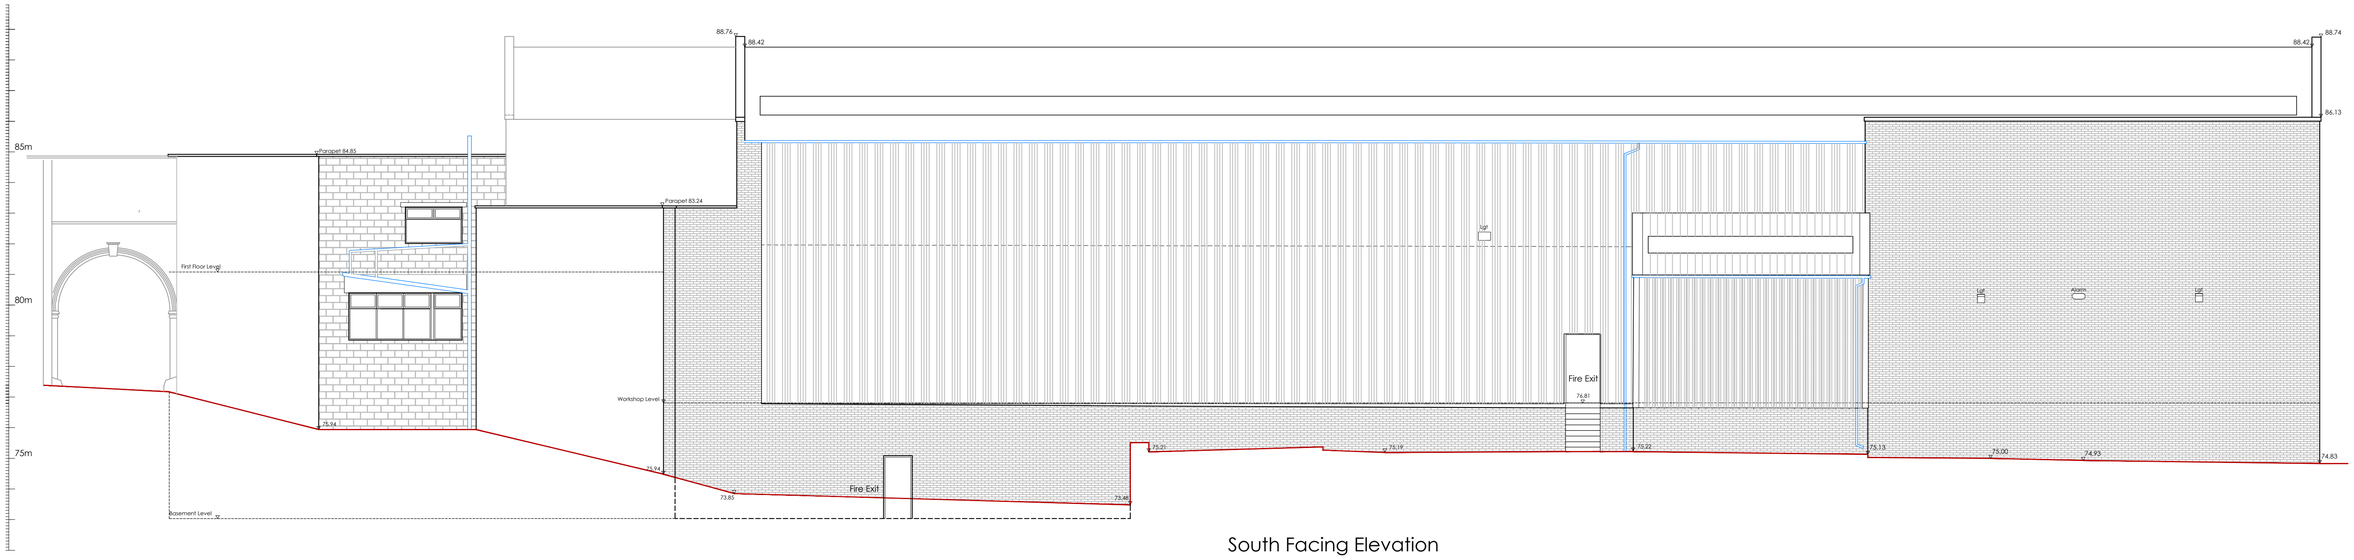

South Facing Elevation

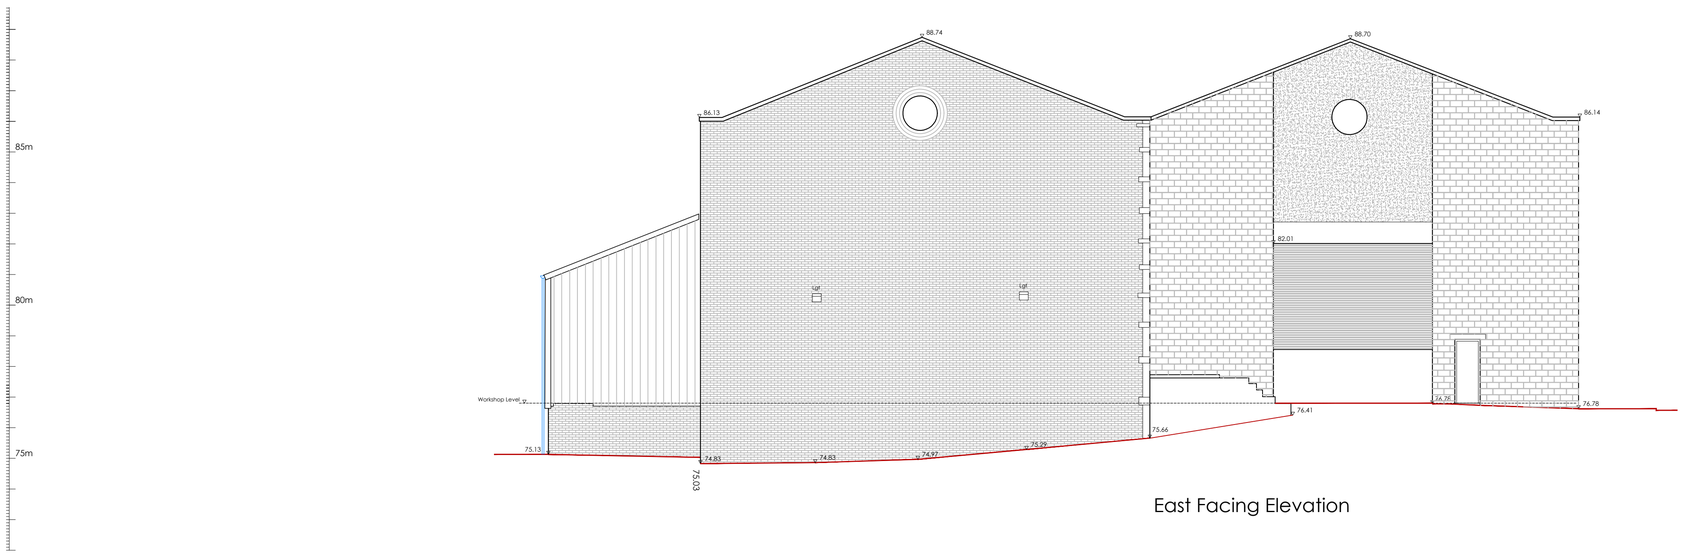

East Facing Elevation

Farrar Bamforth Associates Ltd
Architectural & Building Consultants
51 Trinity Street
Huddersfield
HD1 4DN

Holden Surveys Ltd
Topographical Building & Site Surveys - CAD Services

T/F: 01226 755365 E: holdensurveys@msn.com

Title. Elevation Plan

Site. Bates Mill
Milford Street
Huddersfield
West Yorkshire

COMPUTER GENERATED DRAWING - DO NOT ALTER

Dwg No. FBA_124_Bates Mill

Sheet No. 5

SCALE	1/100	REV.	B