


5 Dean Avenue plan

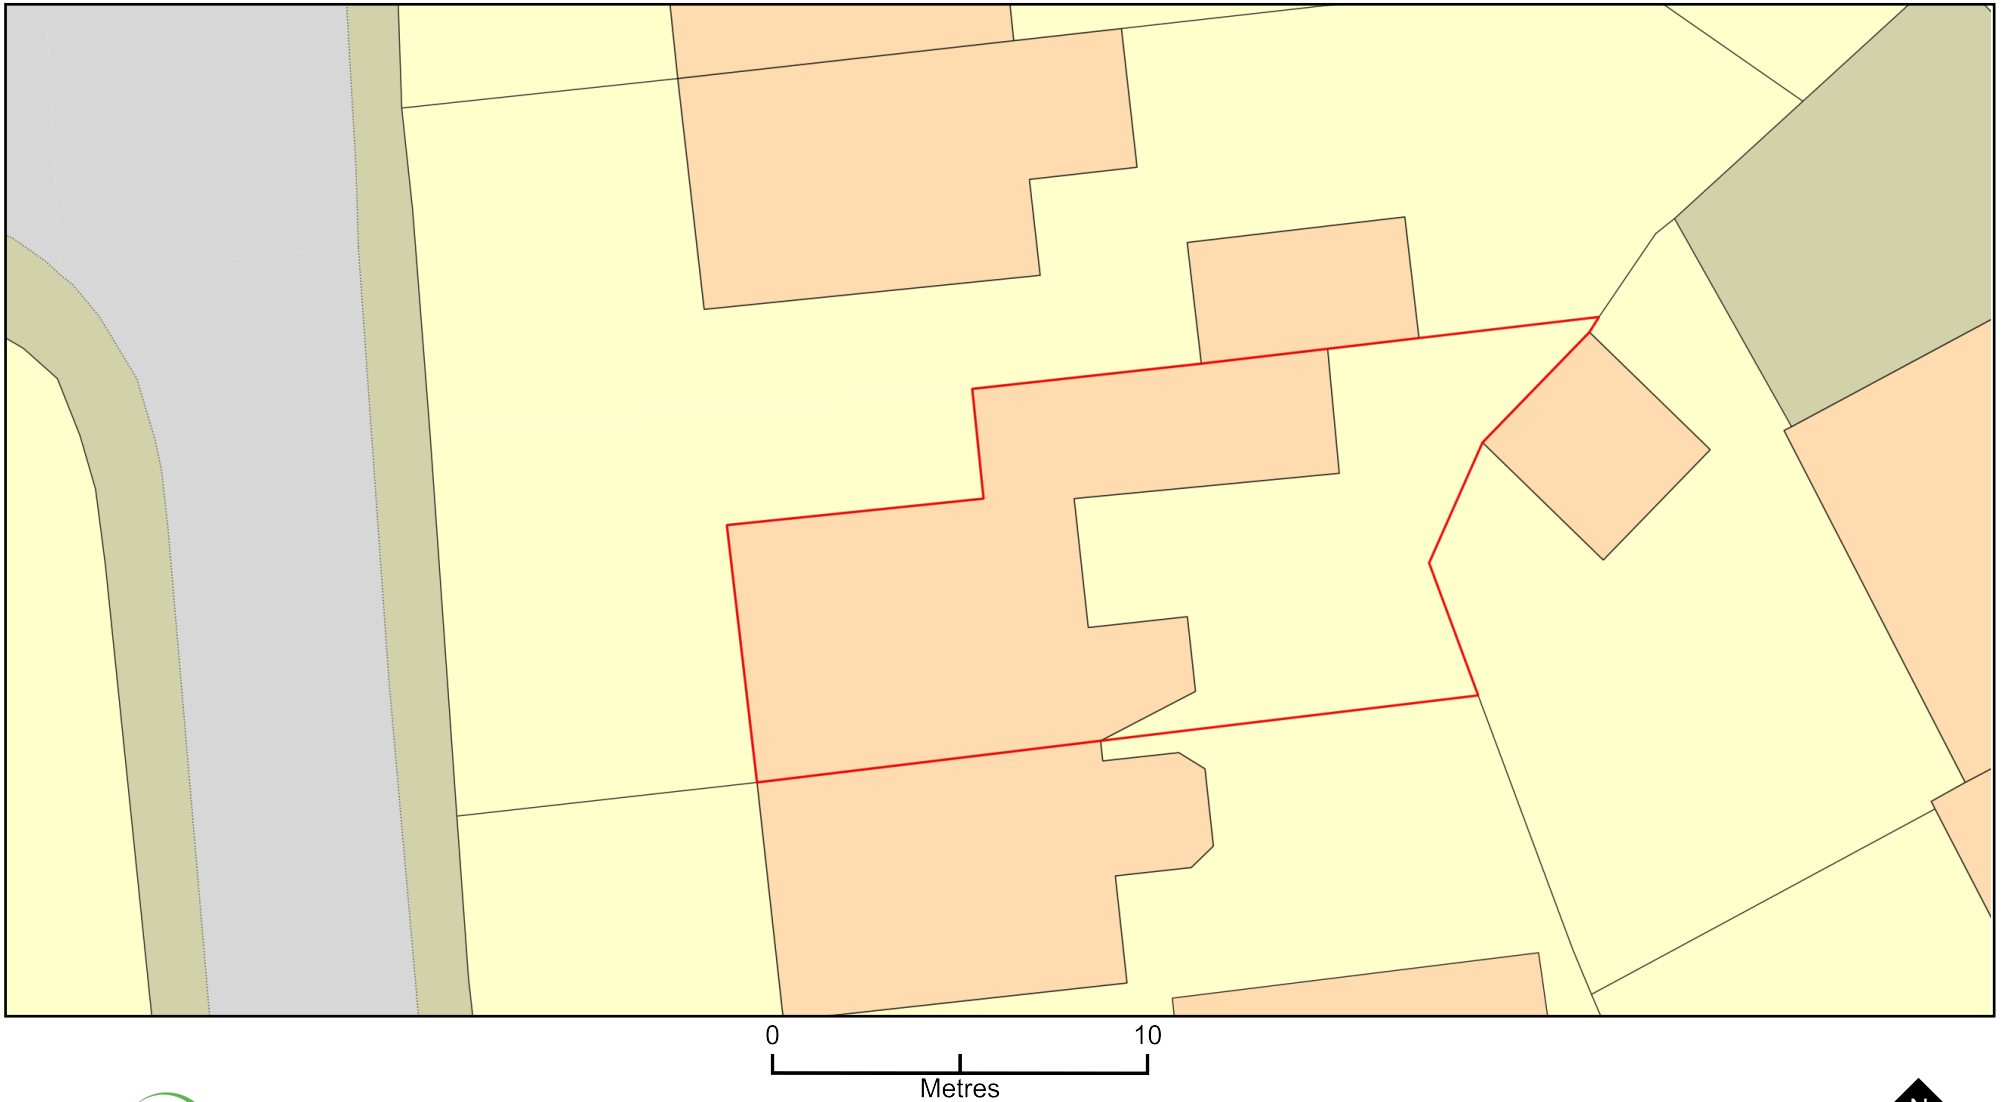

Plan Produced for: Gina Brondel

Date Produced: 27 Jan 2024

Plan Reference Number: TQRQM24027184036013

Scale: 1:200 @ A4

© Crown copyright and database rights 2023 OS 100042766