

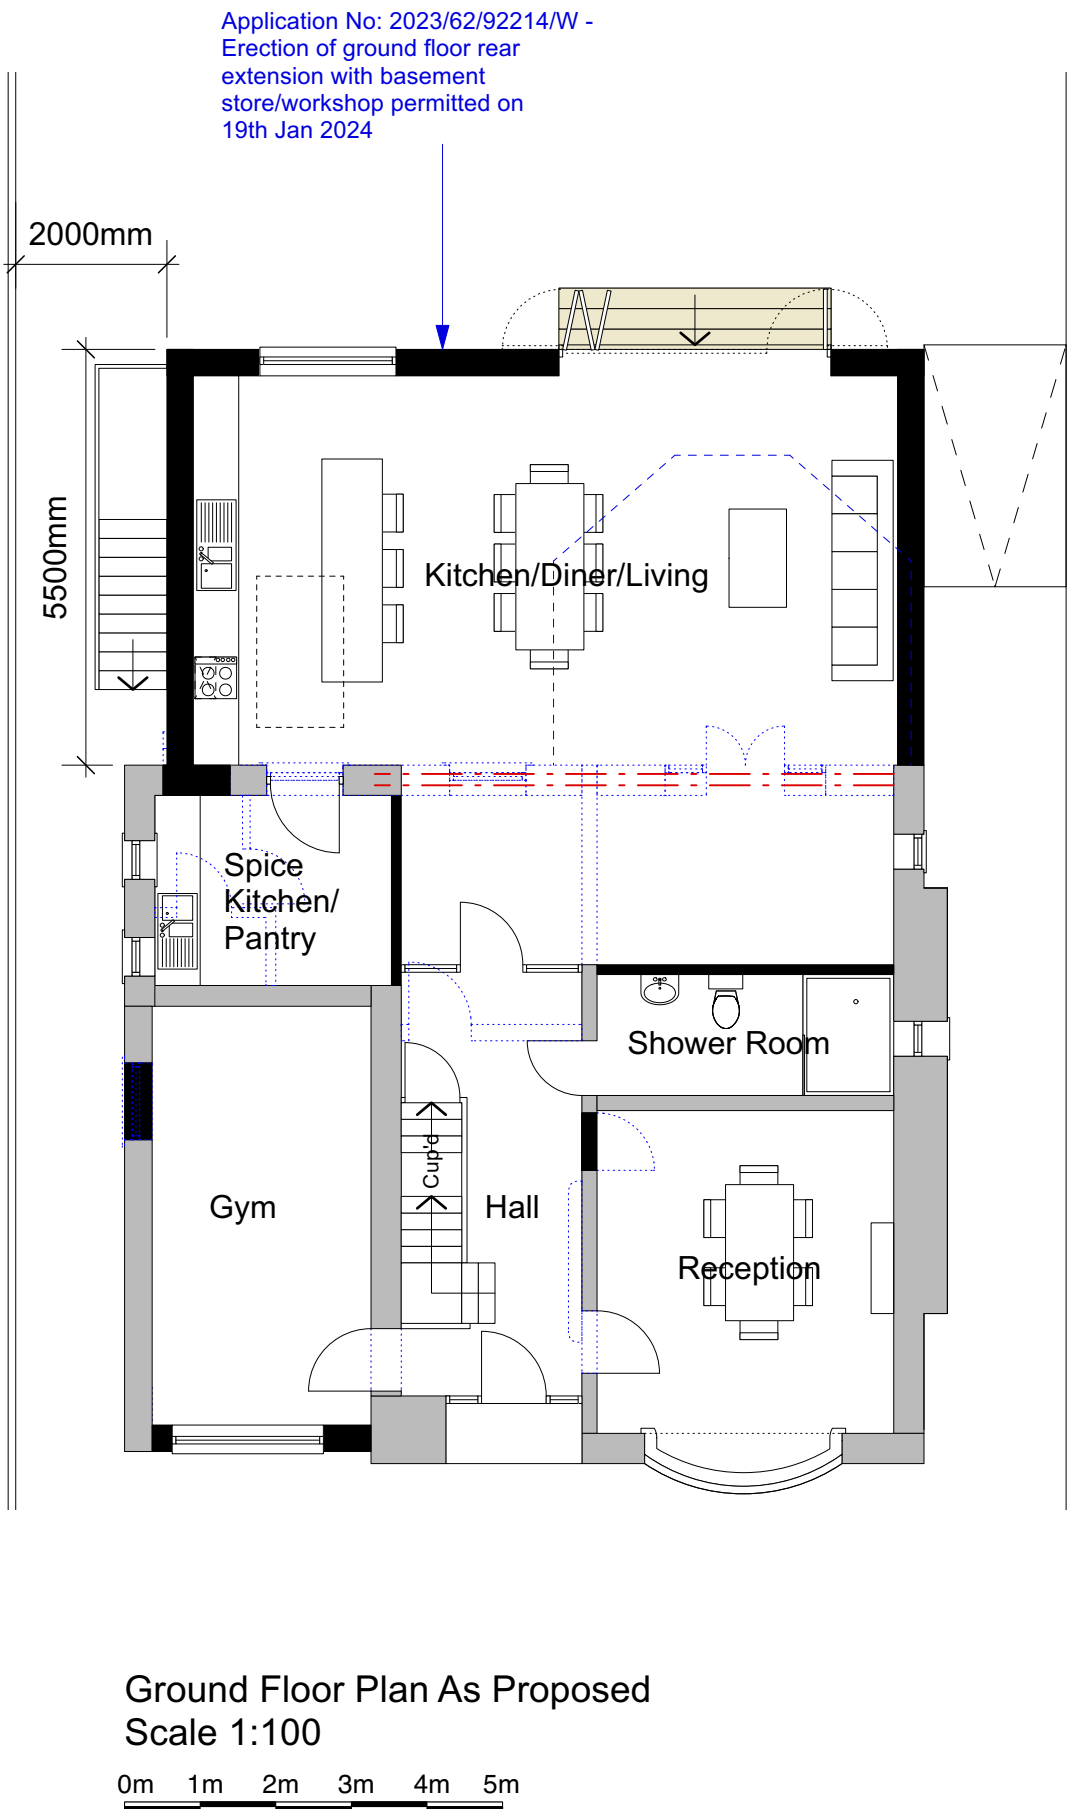
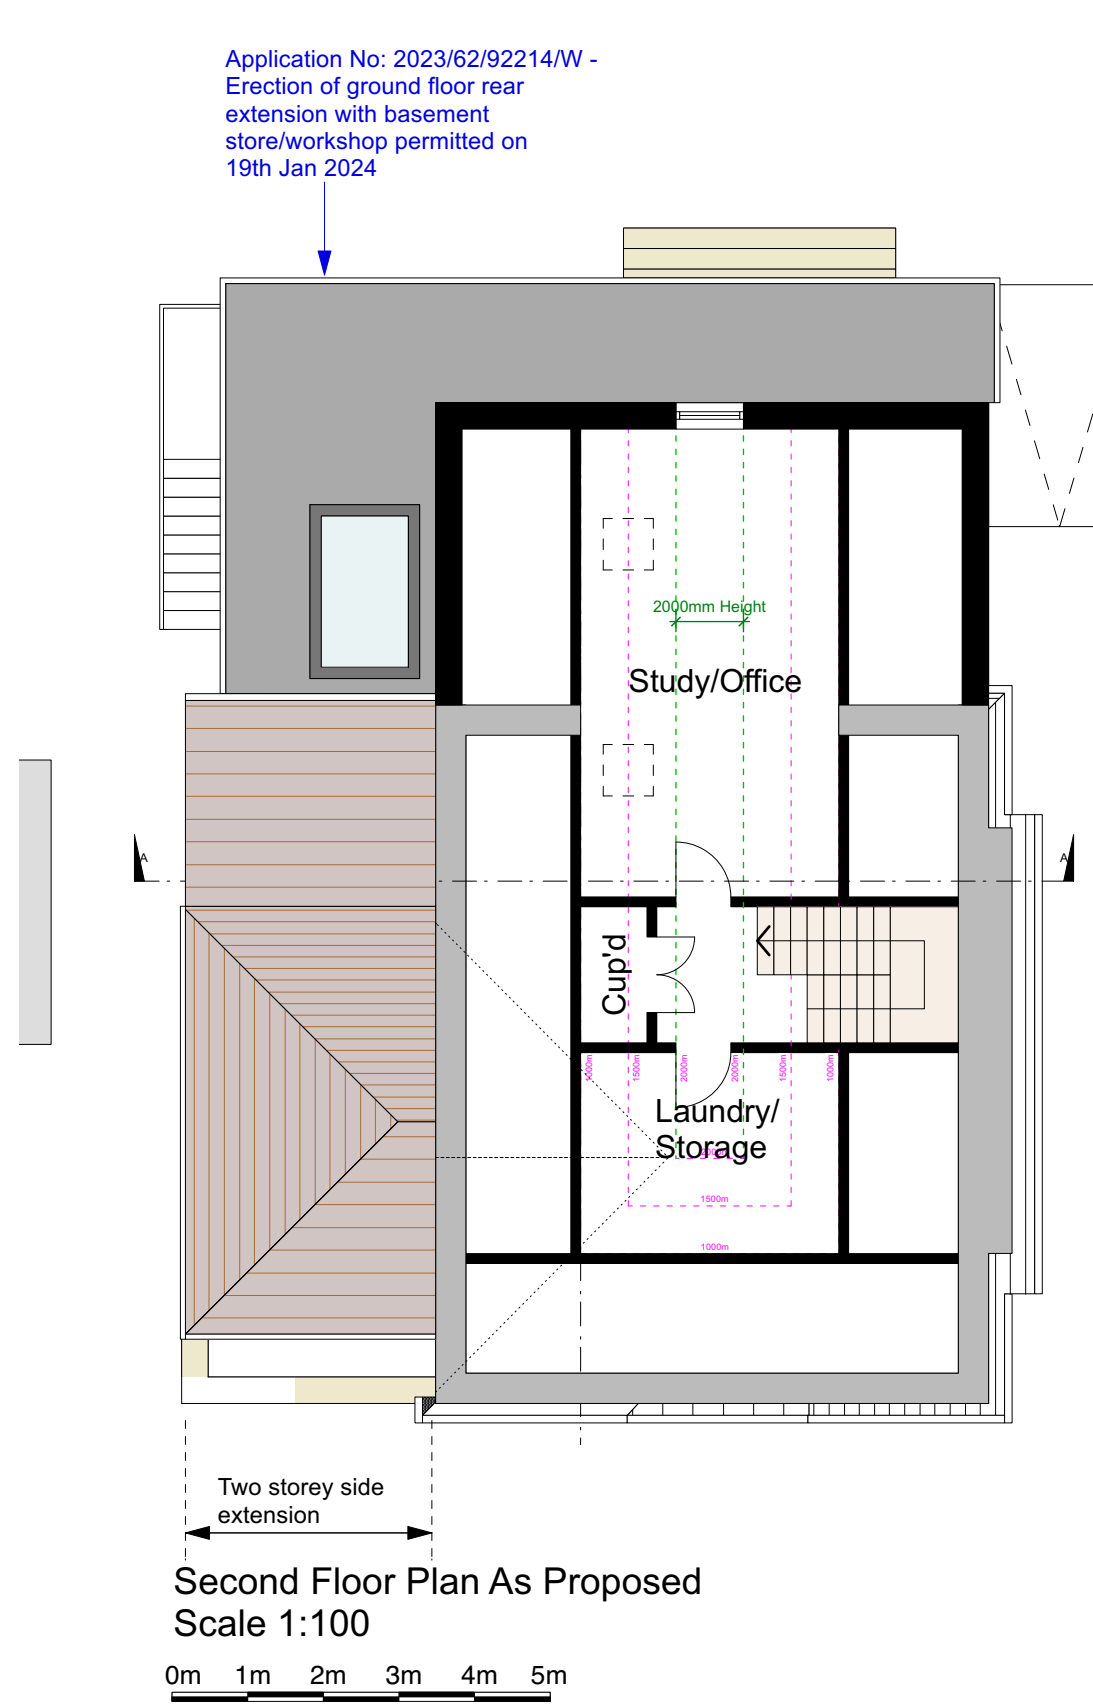
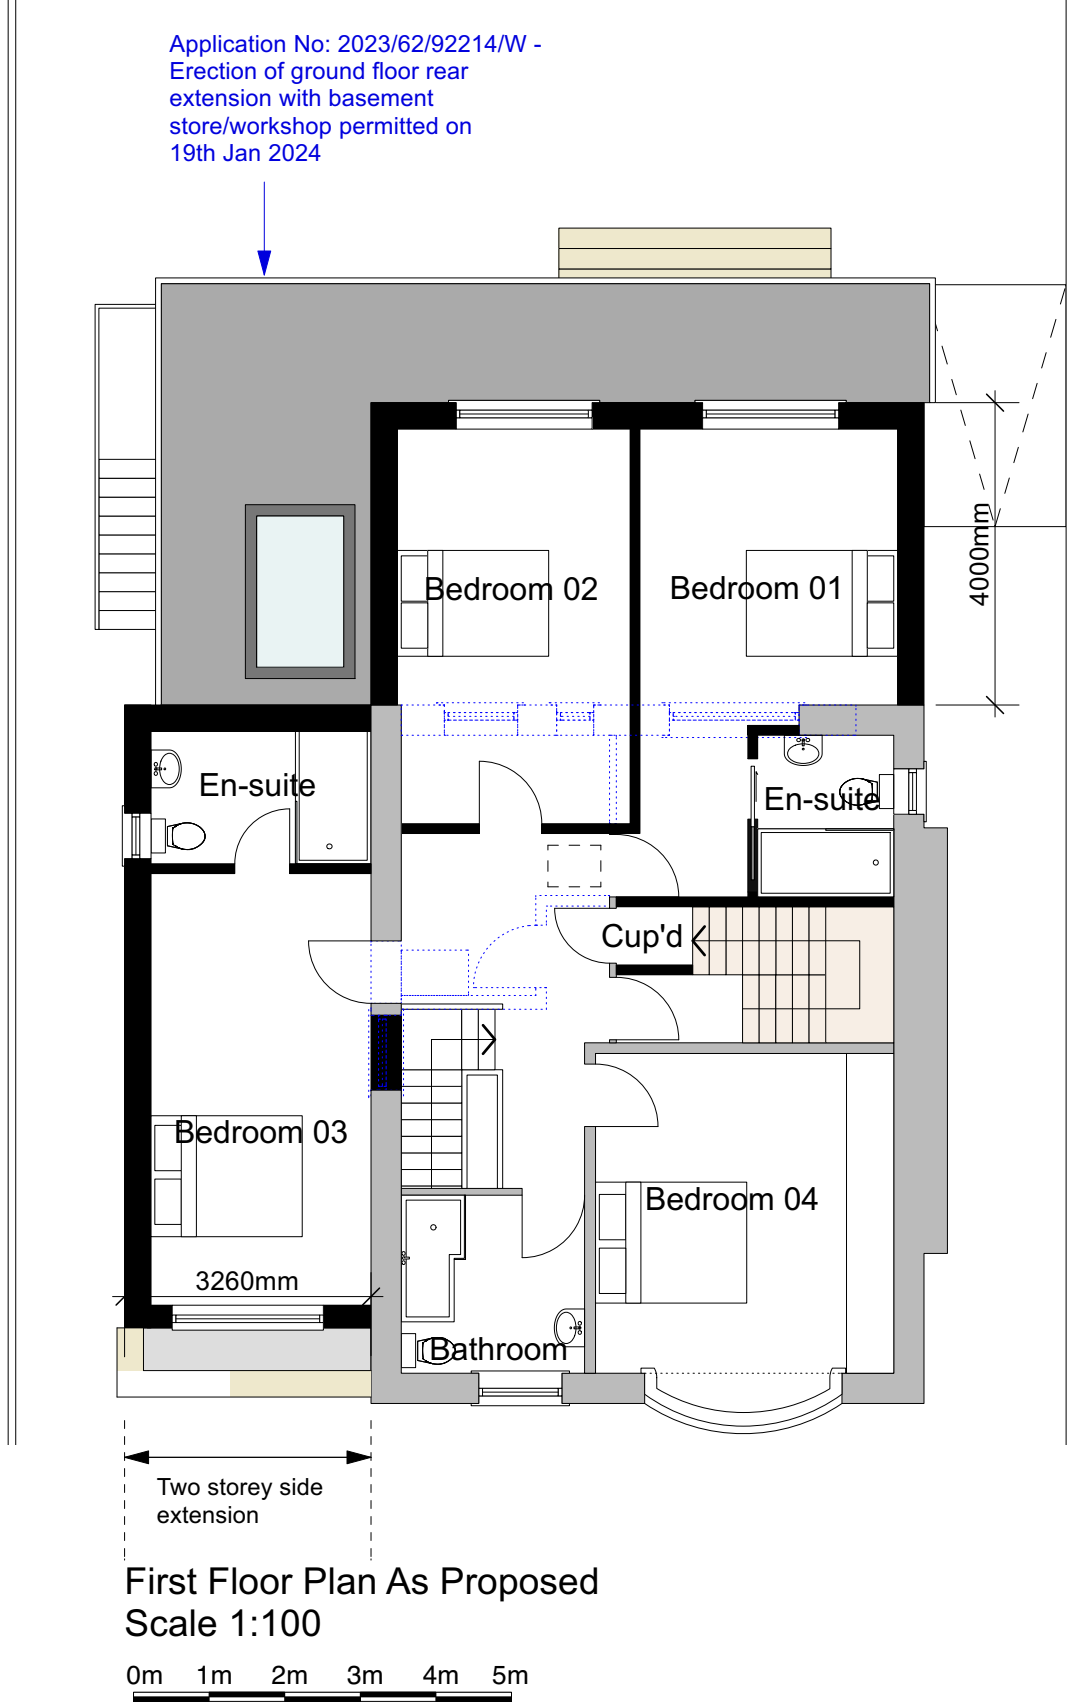
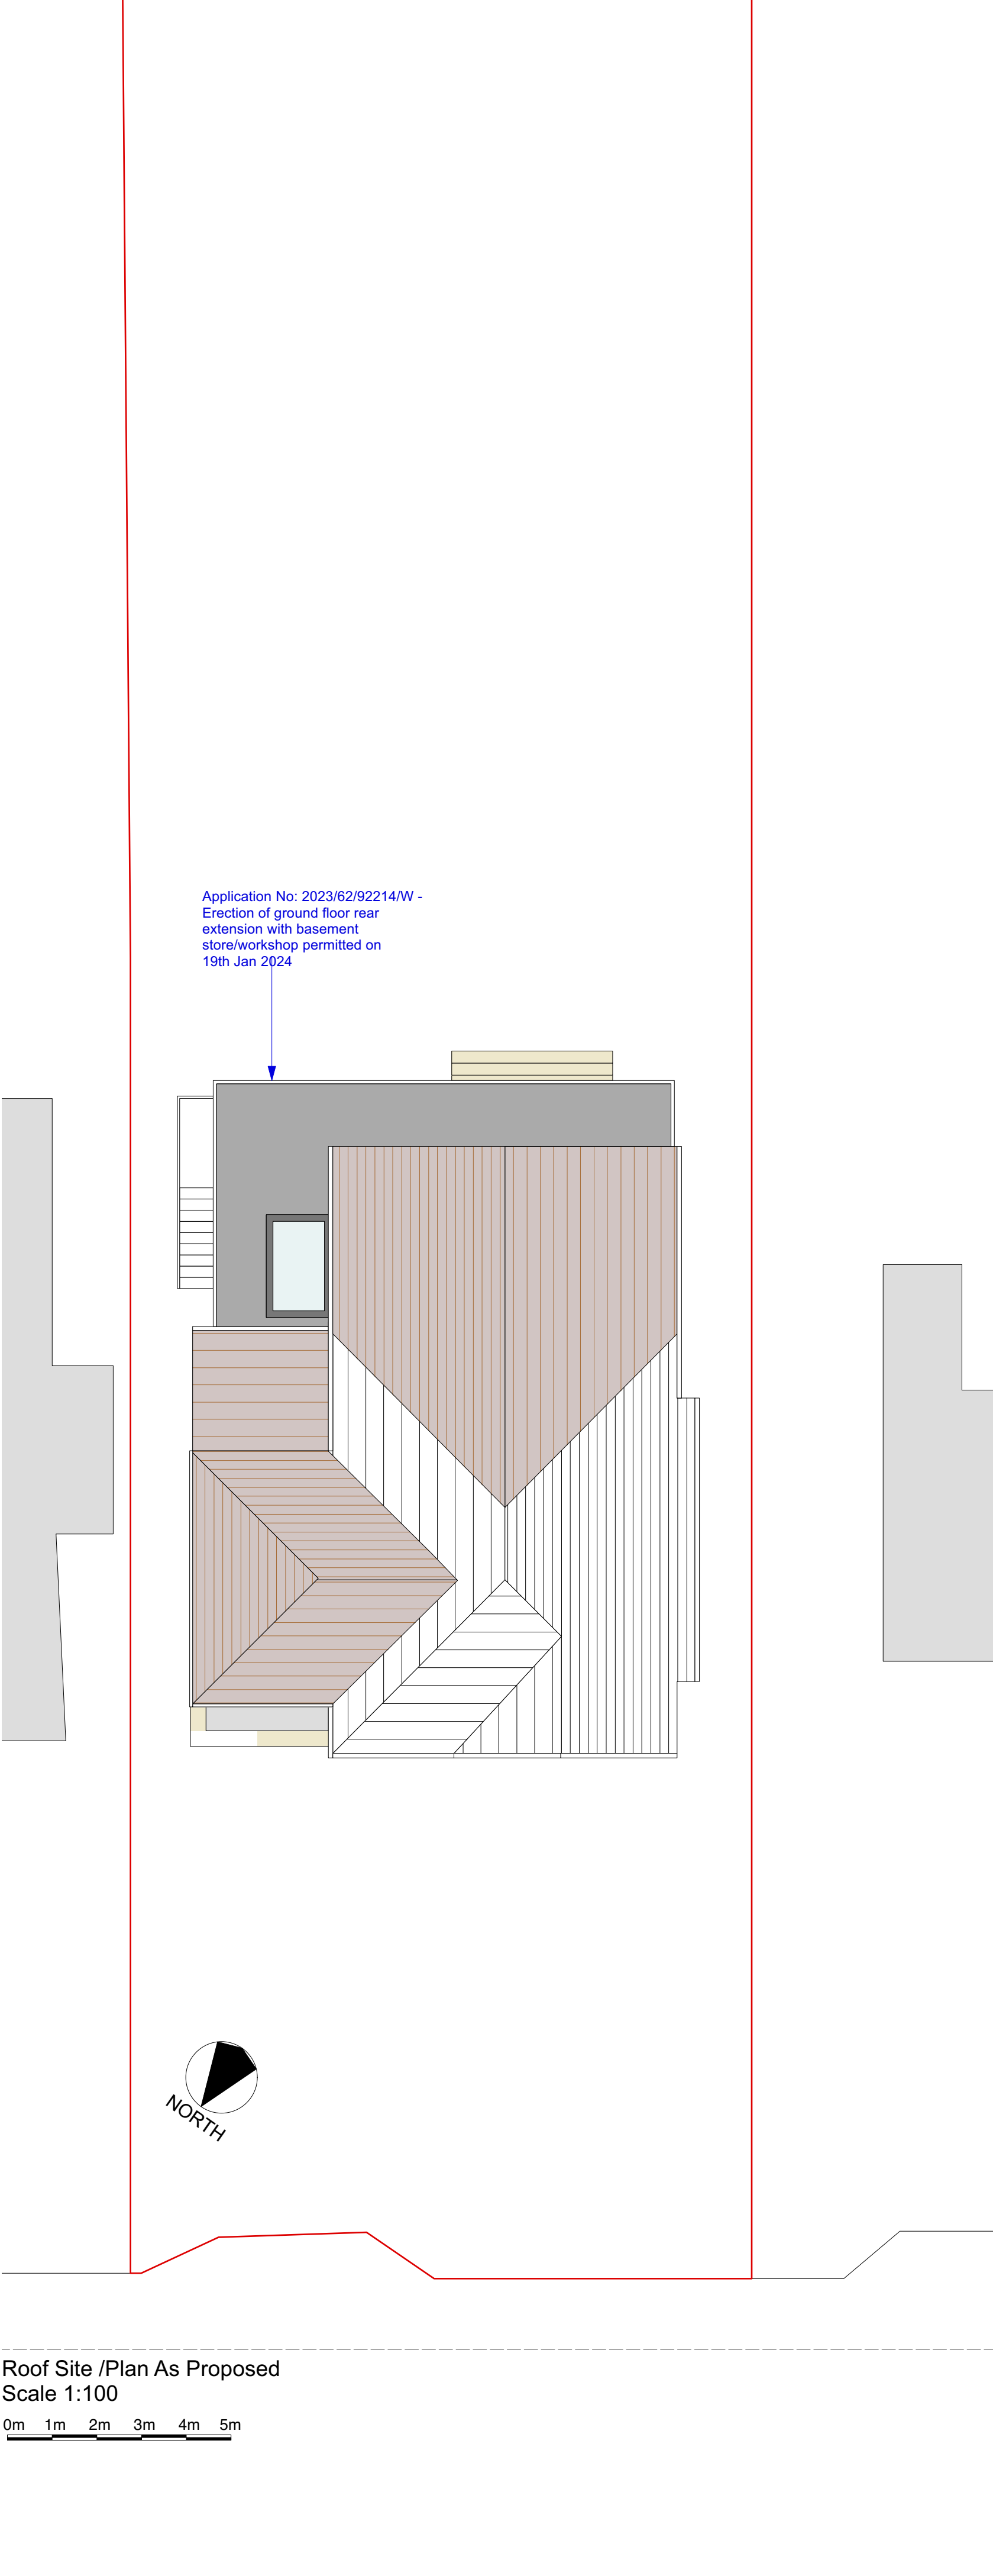


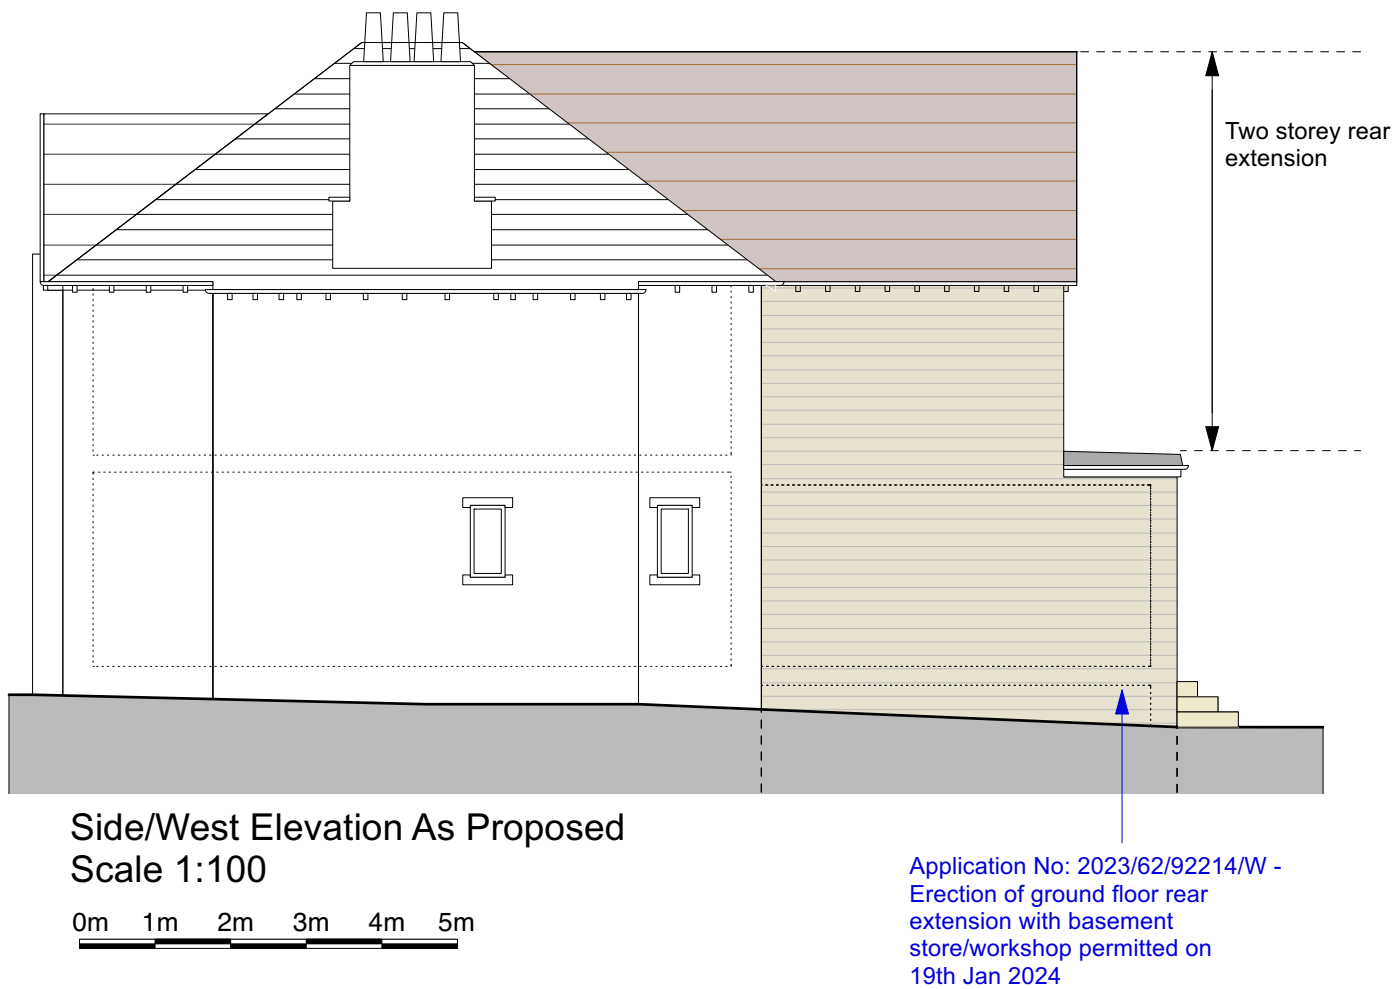

- MATERIALS:
- Roof: Red concrete roof tiles and single ply membrane in dark grey.
- Walls: Coursed stone to match existing.
- Windows/Glazed Doors: High performance Upvc to match existing.
- Roof Lights: Flat roof roof light and Velux rooflights or similar approved.
- External Doors: High Performance UPVC Glazed Doors.

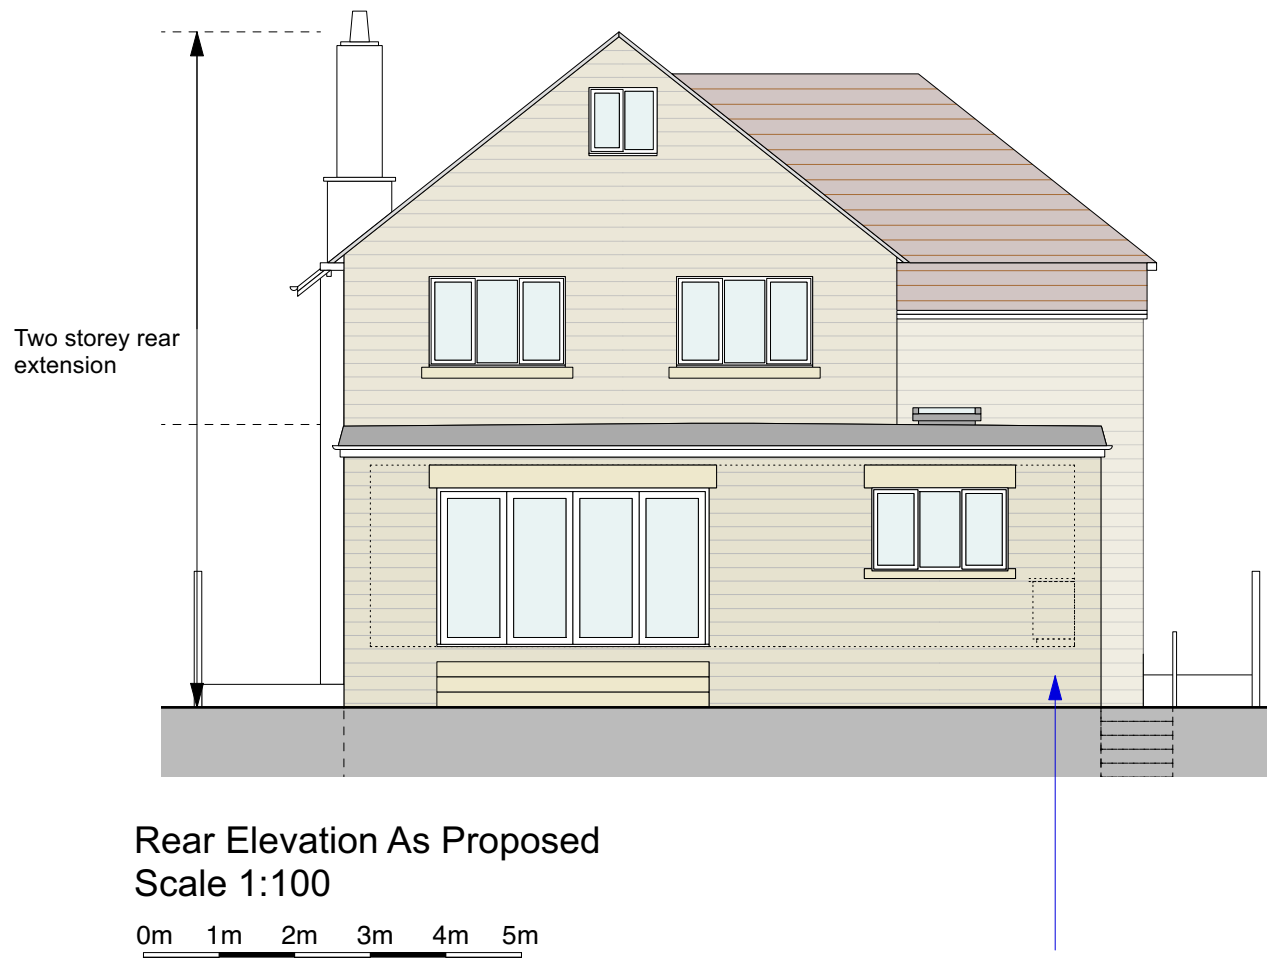

AS PROPOSED

NOTES:

Any errors or omissions to be reported to Code L6 immediately.

This drawing and design is the copyright of Code L6 and is not to be used for any purpose without their consent.

A Hipped roof added to plans and all elevations.

rev | details | date

23/02/24

Code L6
Architecture Ltd

No 2 Warehouse, The Wharf,
Sowerby Bridge,
HX6 2AG
T: 01422 648431
E: info@codeL6.com
W: www.CODEL6.com

Project:
51 Woodside Road
Huddersfield
HD4 5JF

Client:
Mr R Akhtar

Drawing:
Plans As Proposed

Date:
07/02/24

Scale:
1:100

Size:
A1

Drawing Number:
22-082-31A