

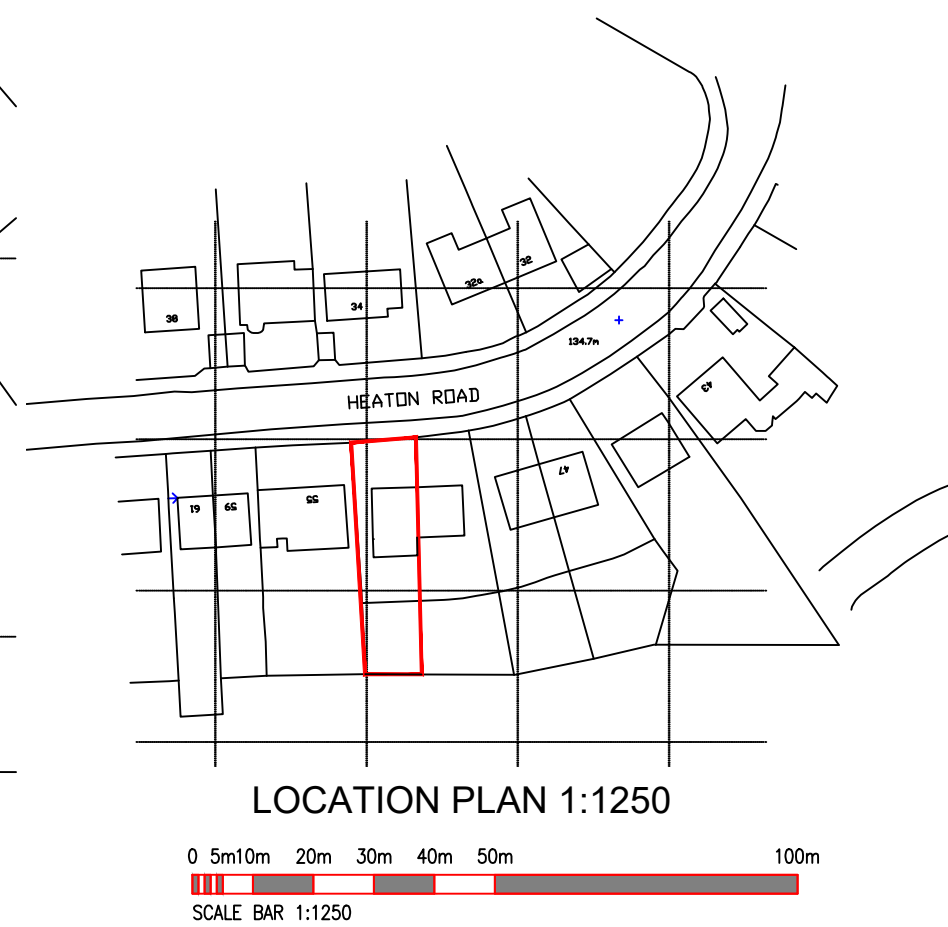
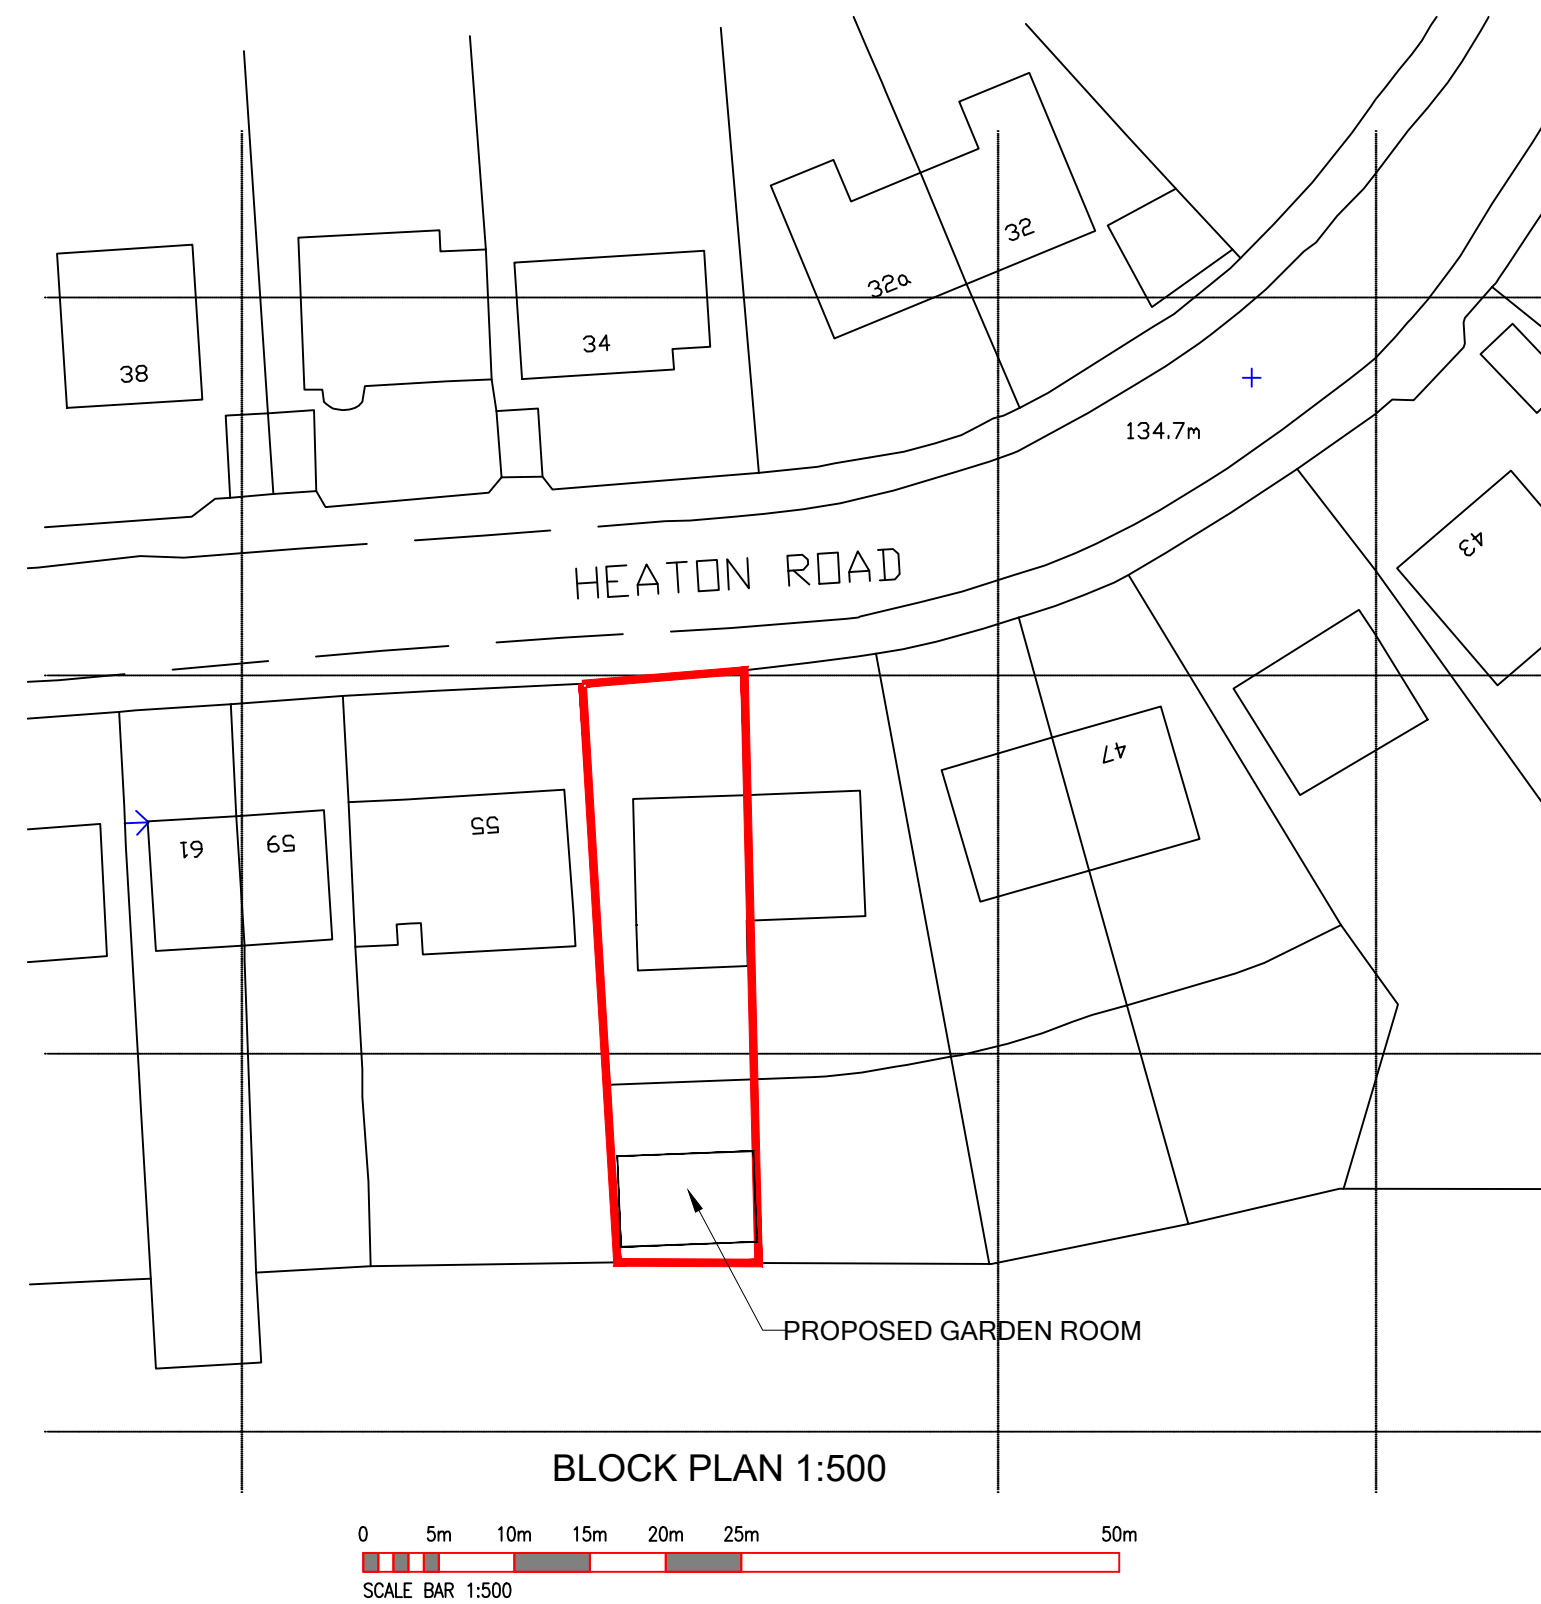
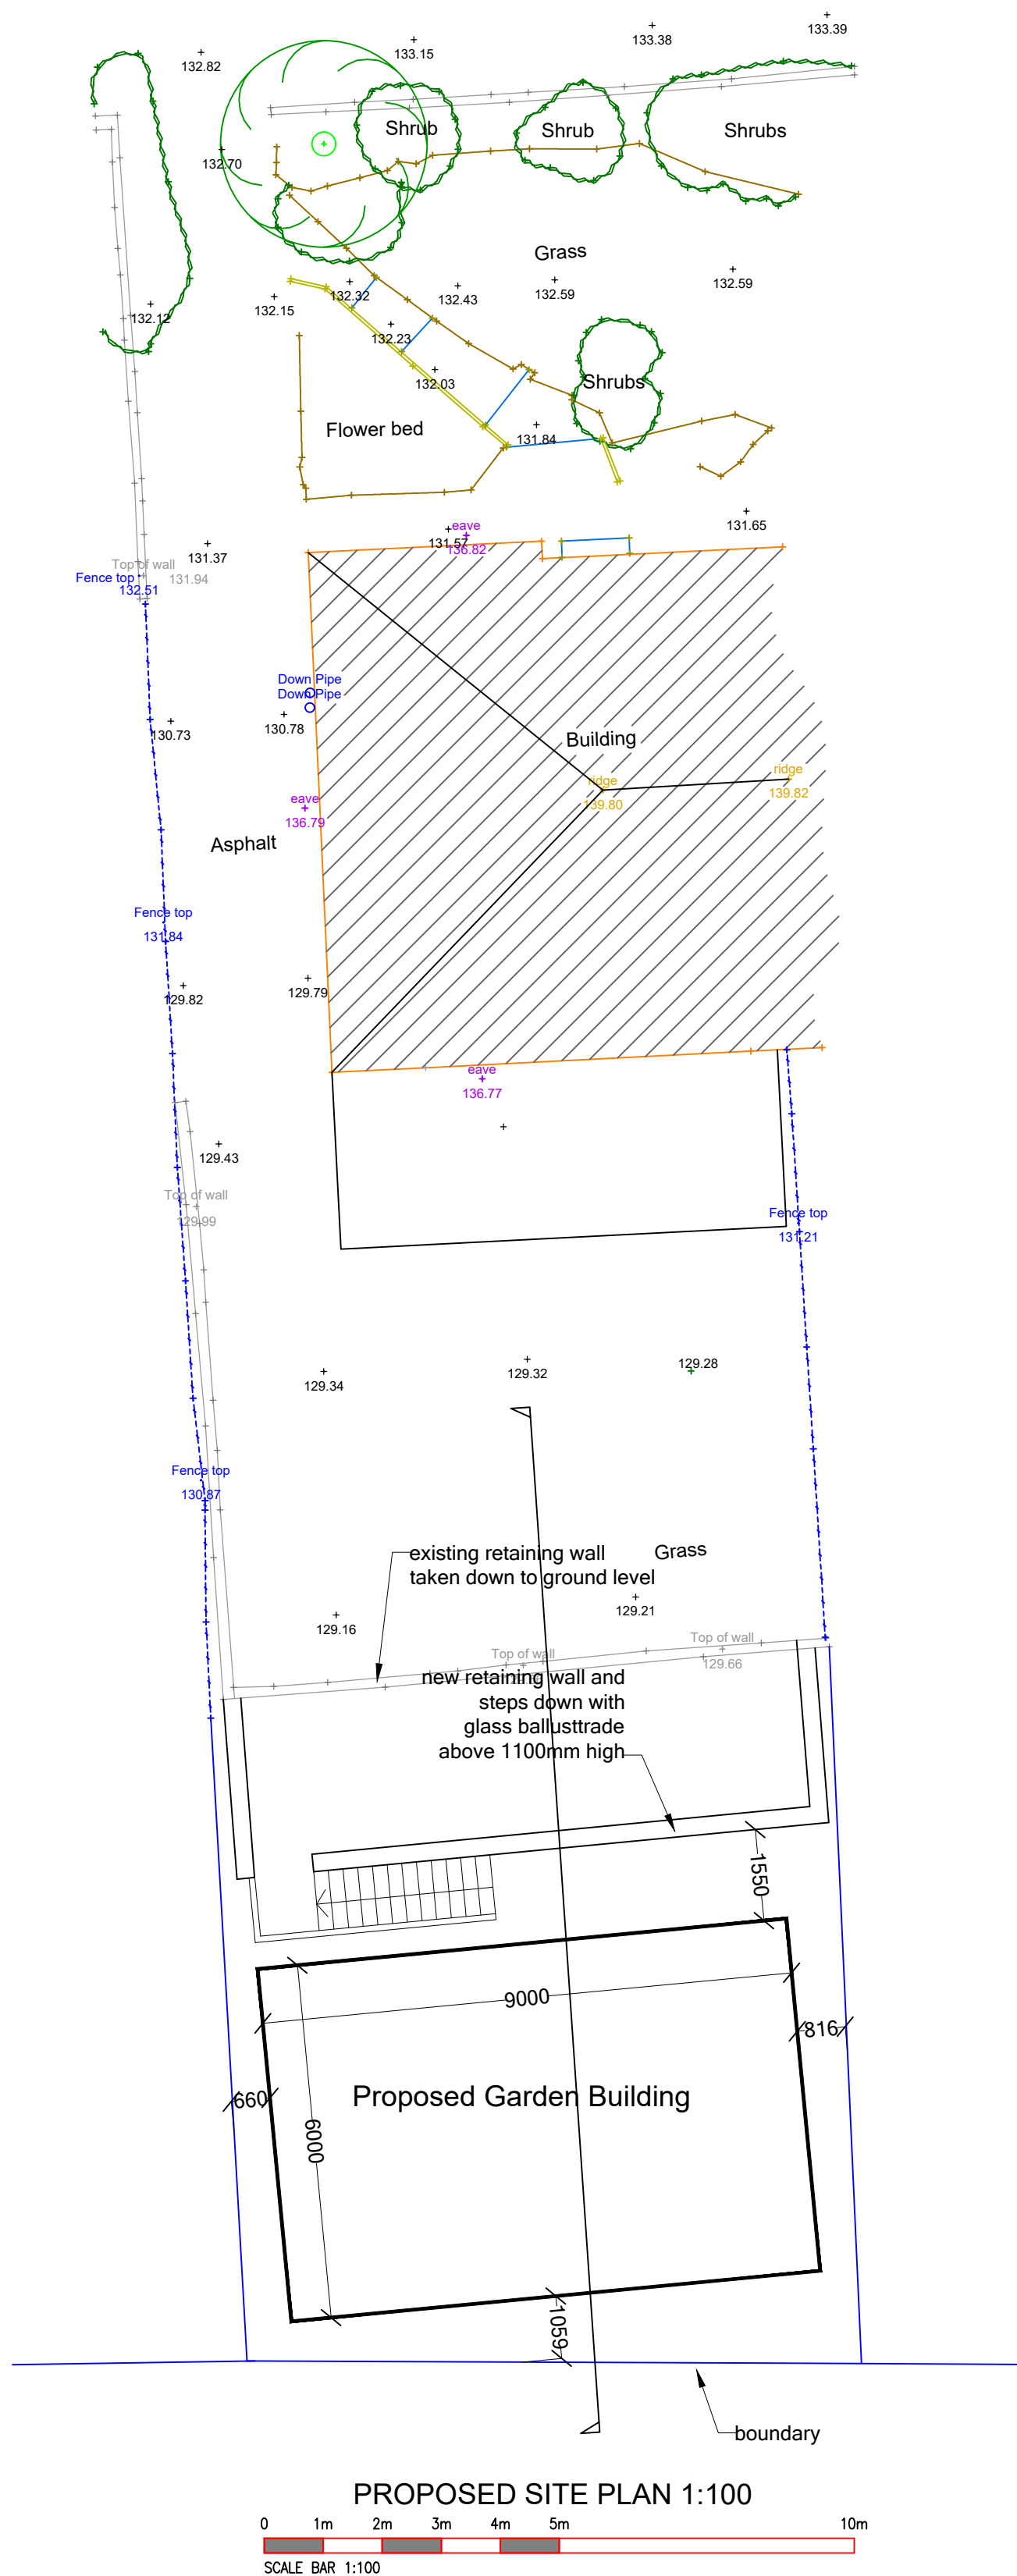
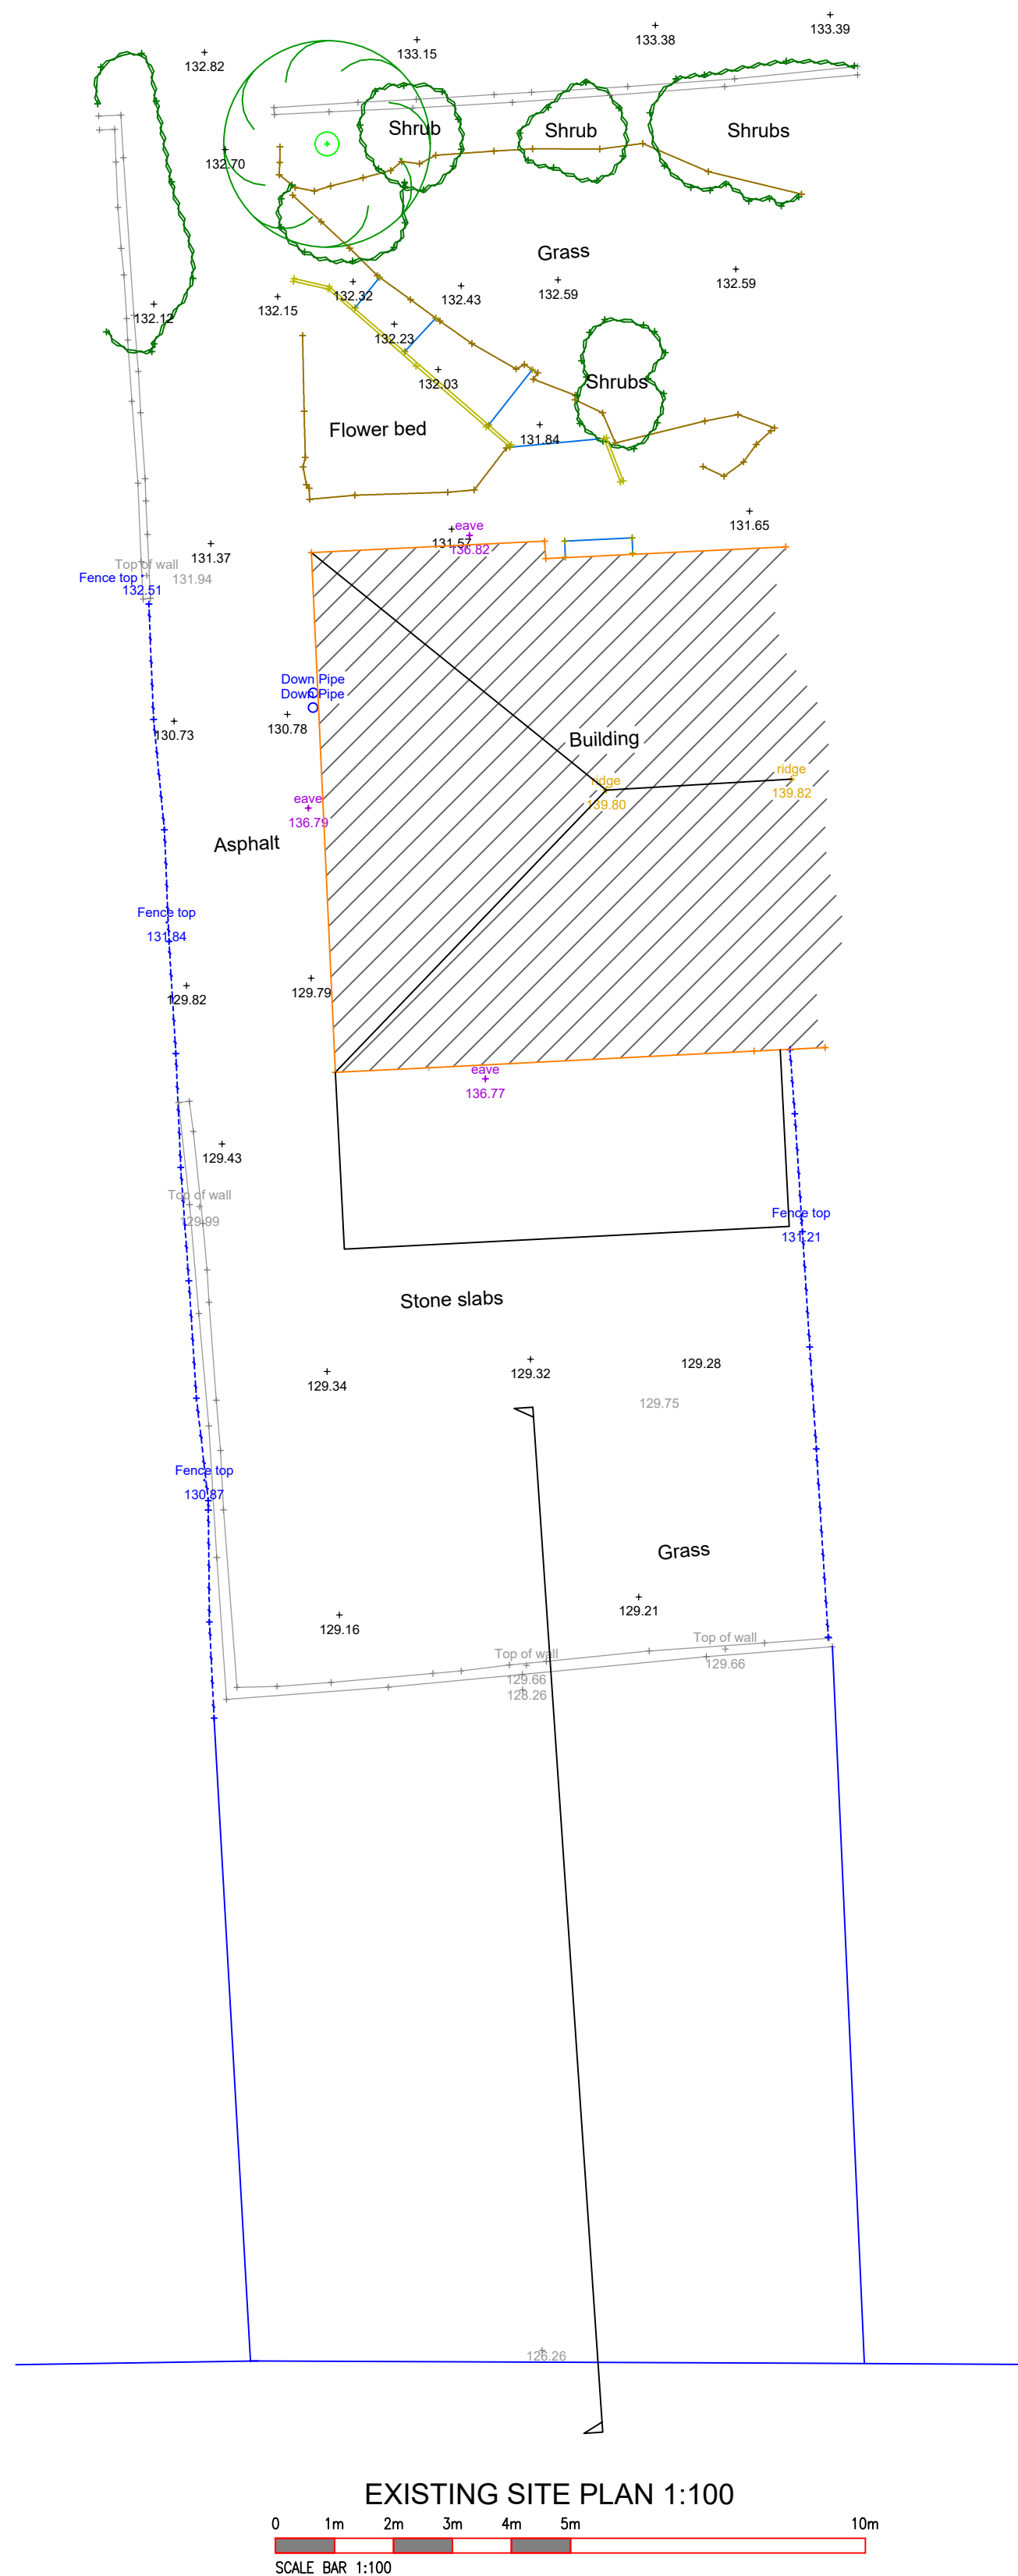
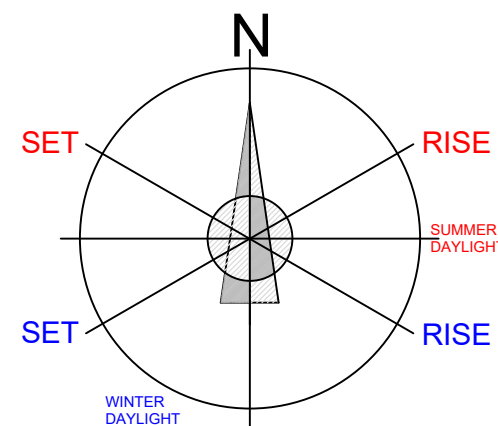



EAST ELEVATION 1:100

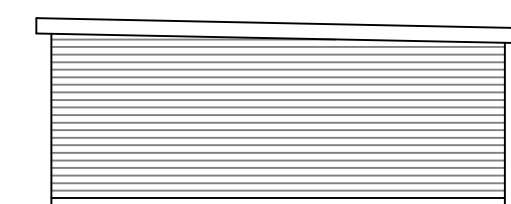


WEST ELEVATION 1:100

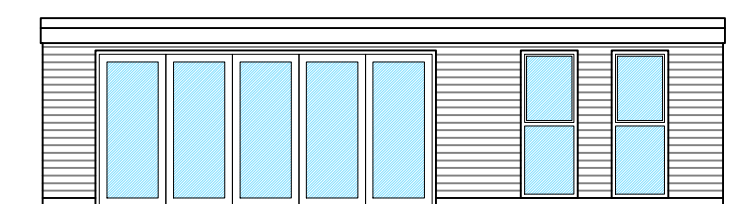


SOUTH ELEVATION 1:100

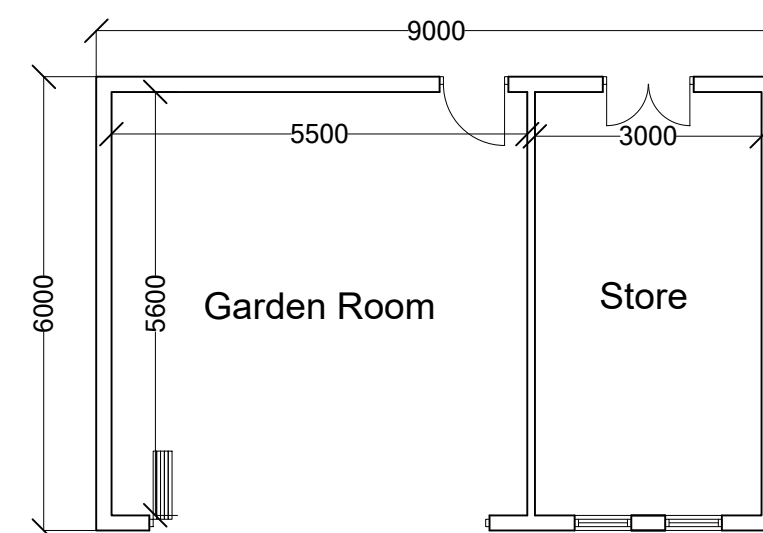


PROPOSED PLAN 1:100

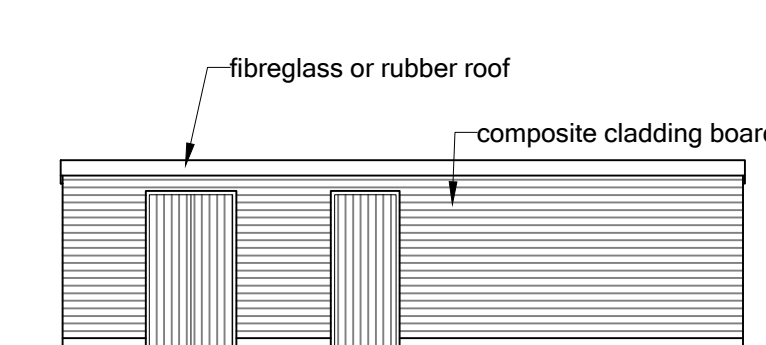

NORTH ELEVATION 1:100

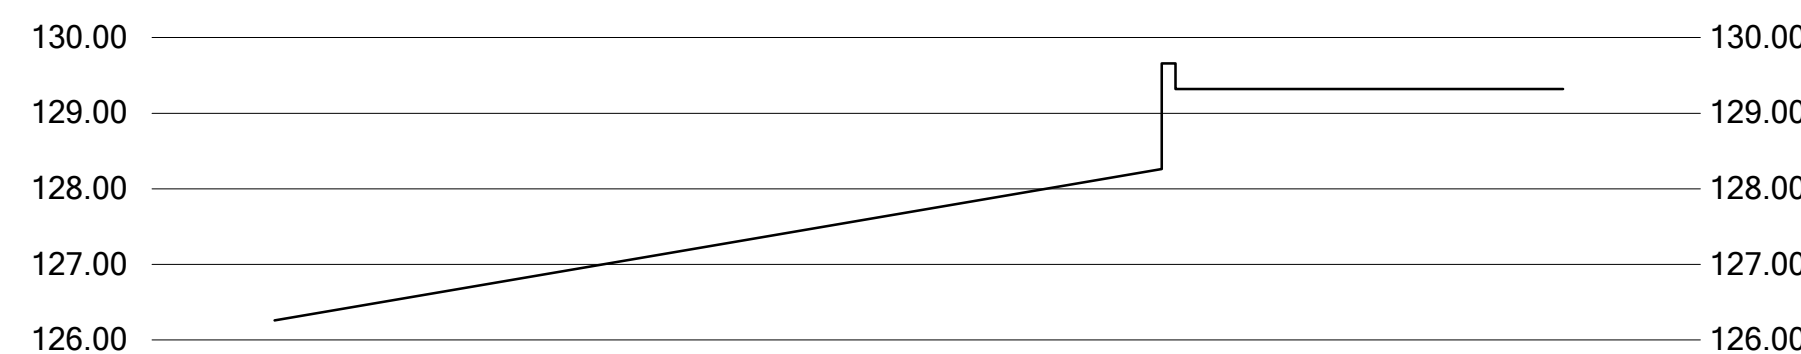

EXISTING SECTION 1:100

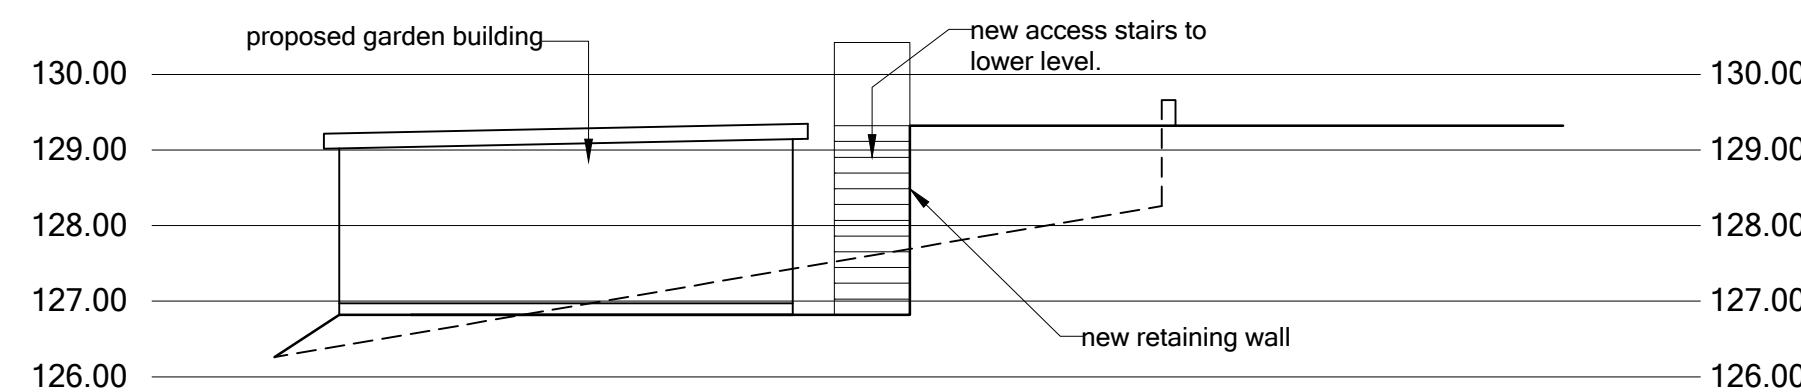

PROPOSED SECTION 1:100

REV :  
CLIENT :  
**Uppal**  
ADDRESS :  
**53 Heaton Road  
Huddersfield  
HD1 4HZ**  
PROJECT :  
**Regrading To Form Garden  
and Construction of  
Garden Building.**  
DATE :  
**Jan 2024**  
ISSUE :  
PLANNING: ☒ B.REGULATIONS: ☐ GENERAL: ☐  
DRAWING REF : **2016-24-004** REVISION: **A** SCALE: **As Shown @A1**  
Drawings are to scale indicated for planning purposes  
No scaling permitted for construction purposes  
Information on this drawing is copyright. All rights reserved.  
No part of this work may be reproduced or transmitted in  
any form by any means, either electronically, mechanically,  
by photocopying, recording or otherwise stored in any  
retrieval system of any nature, without the express consent  
of Langley Architectural.