
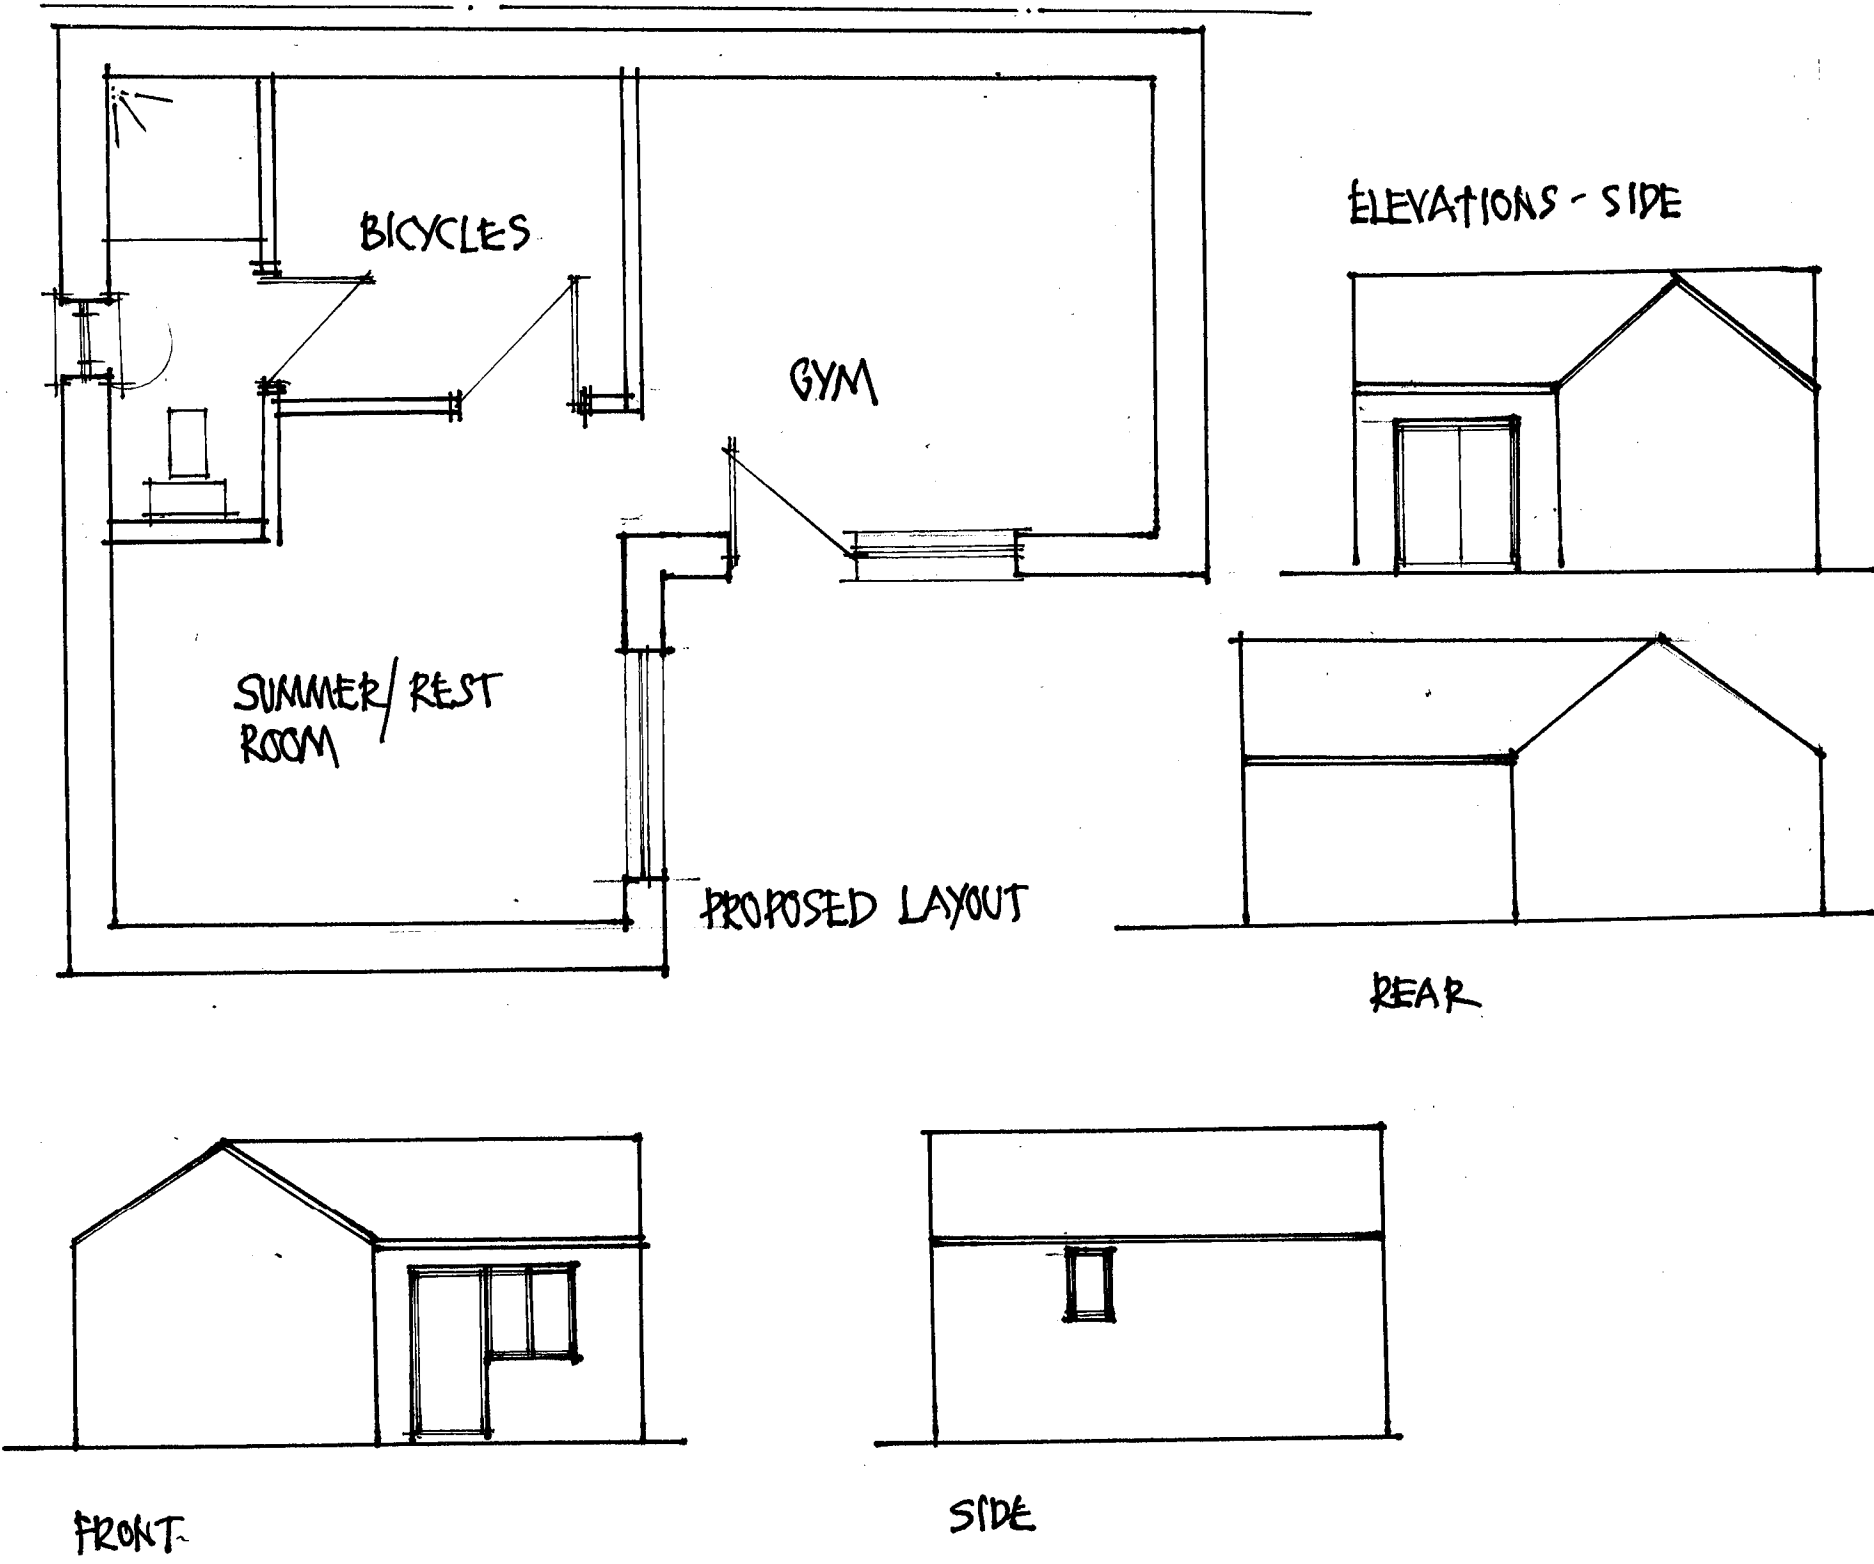


109/111 CEMETRY ROAD, WF16 SEG

EXISTING OUTBUILDING

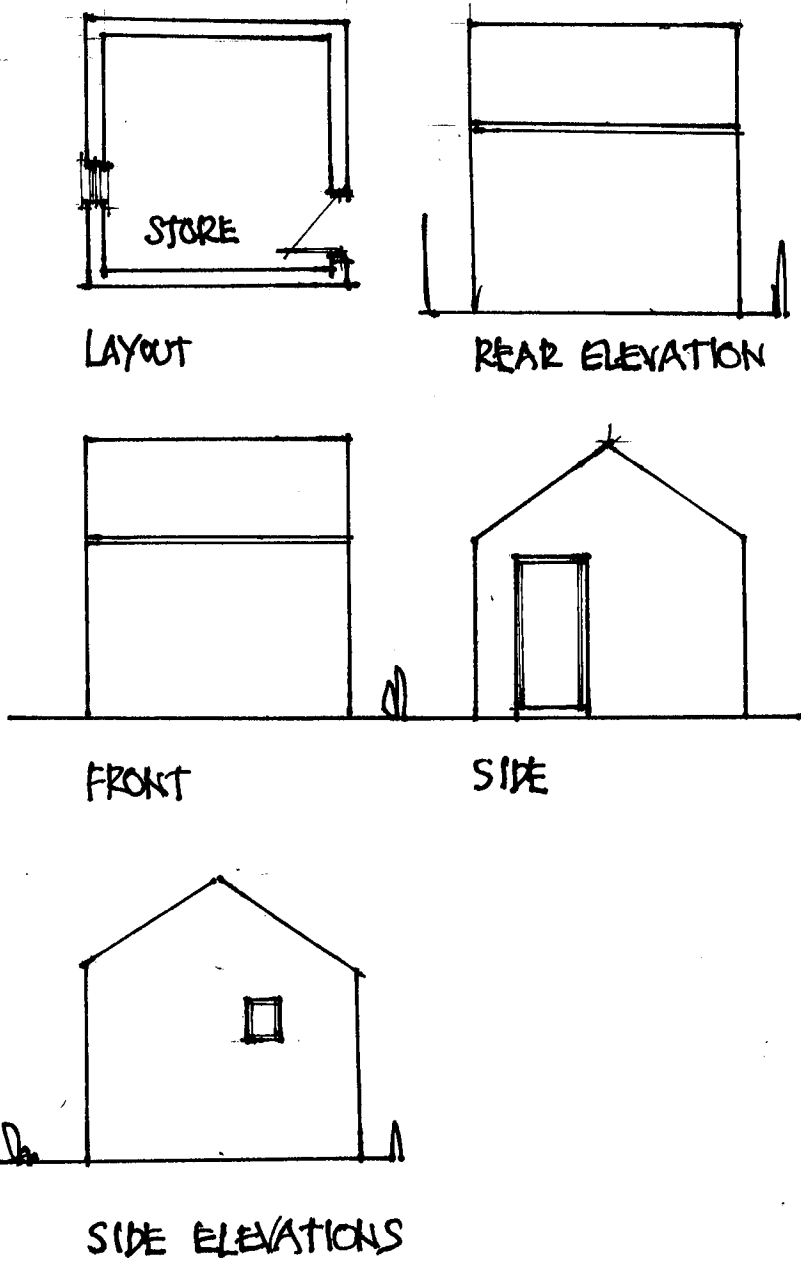

SCALES 1:50 1:100