




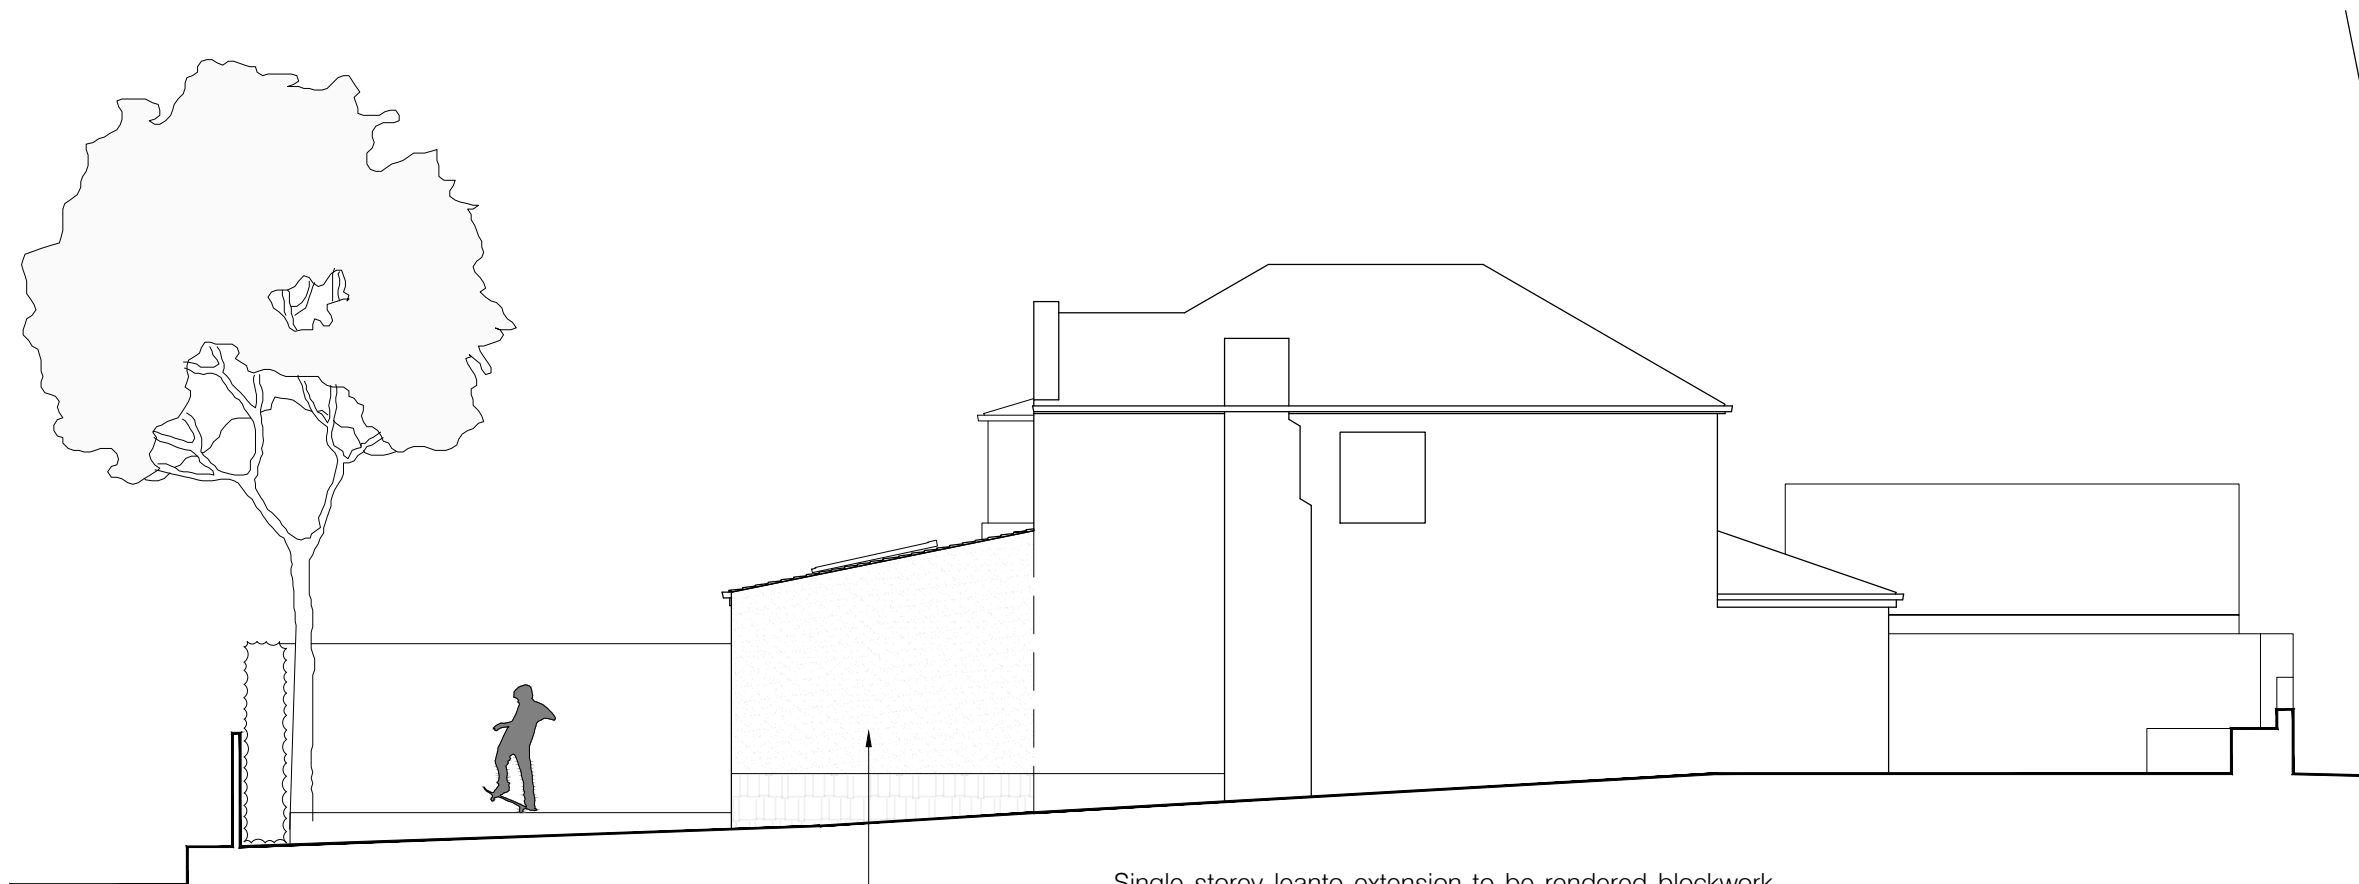


Northern Elevation 1: 100

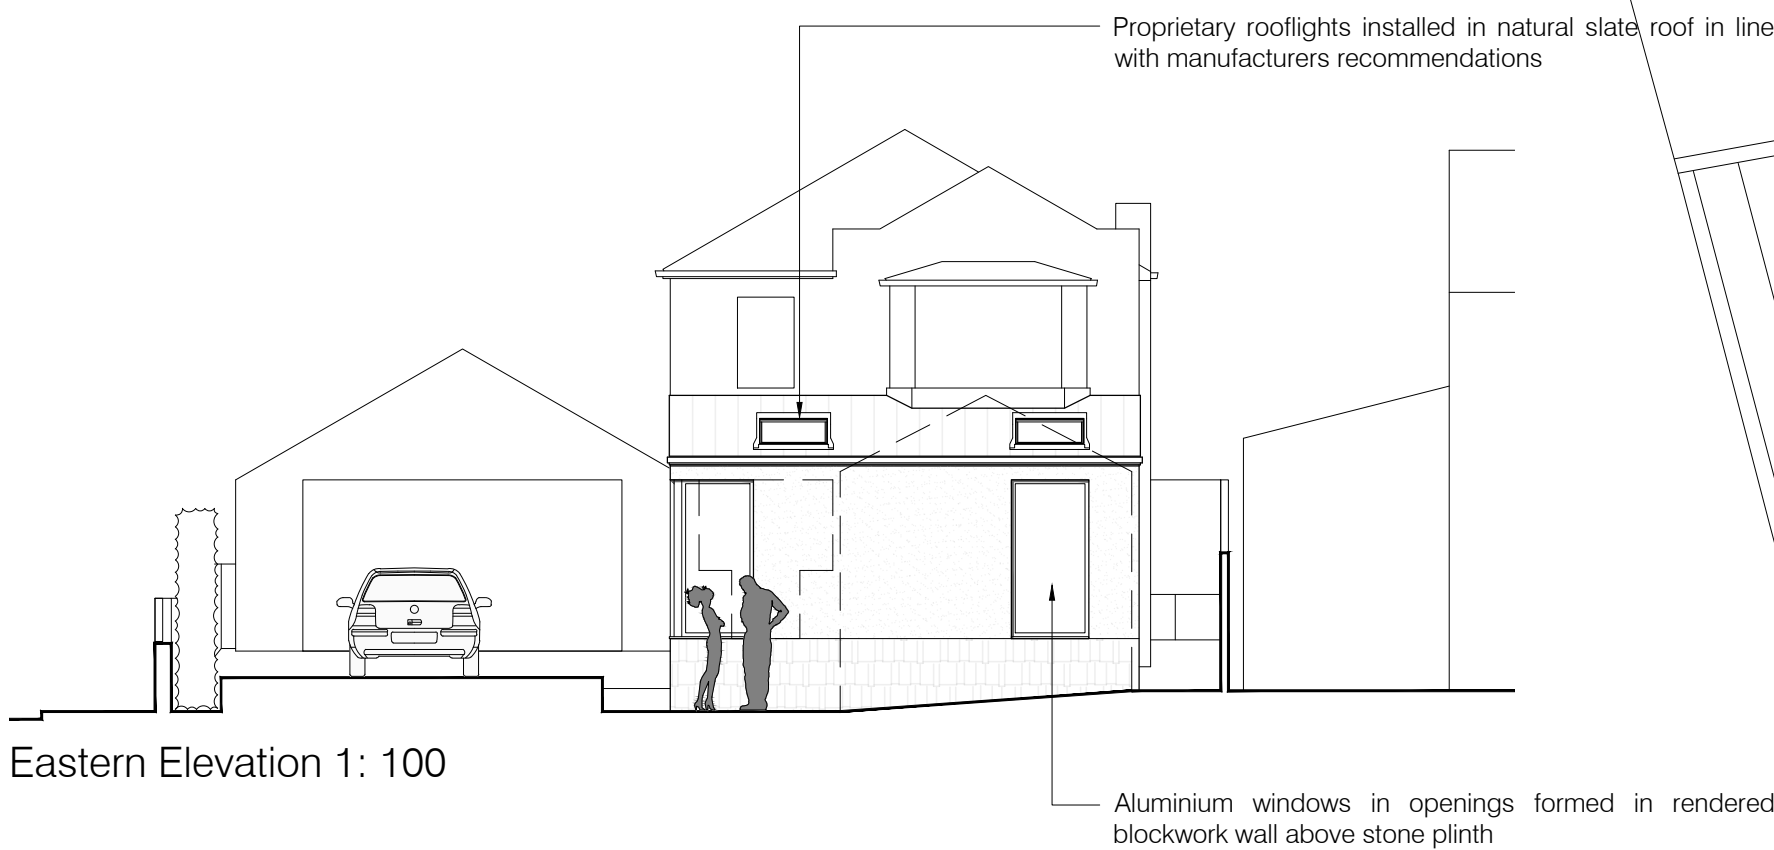


Eastern Elevation 1: 100

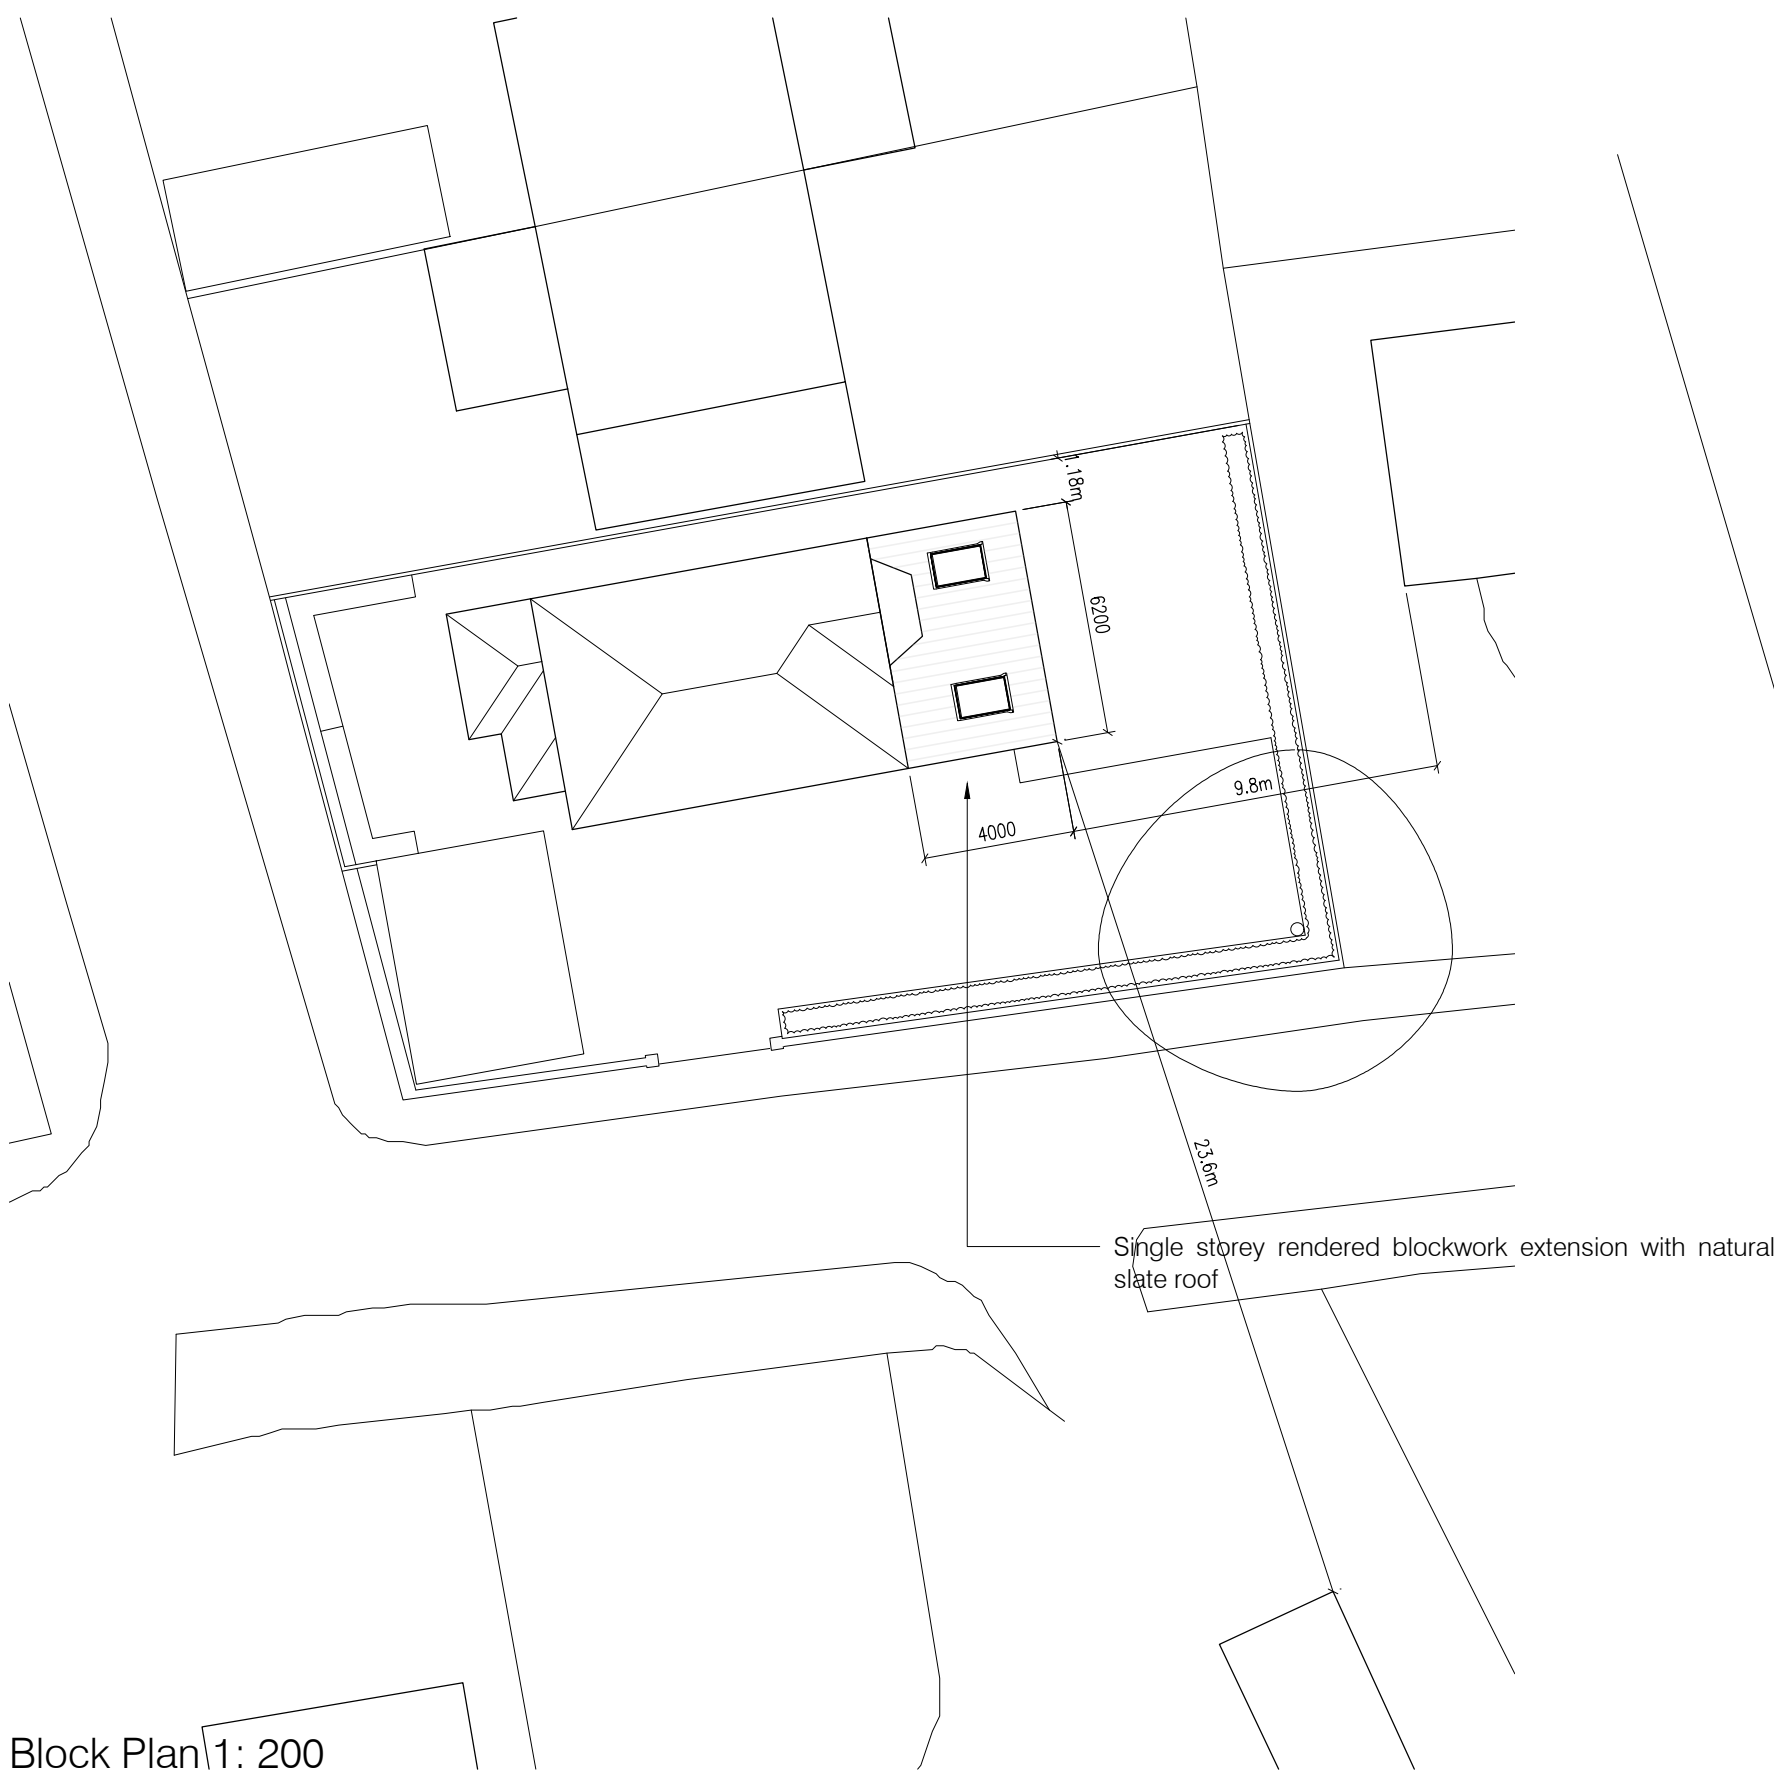

Block Plan 1: 200

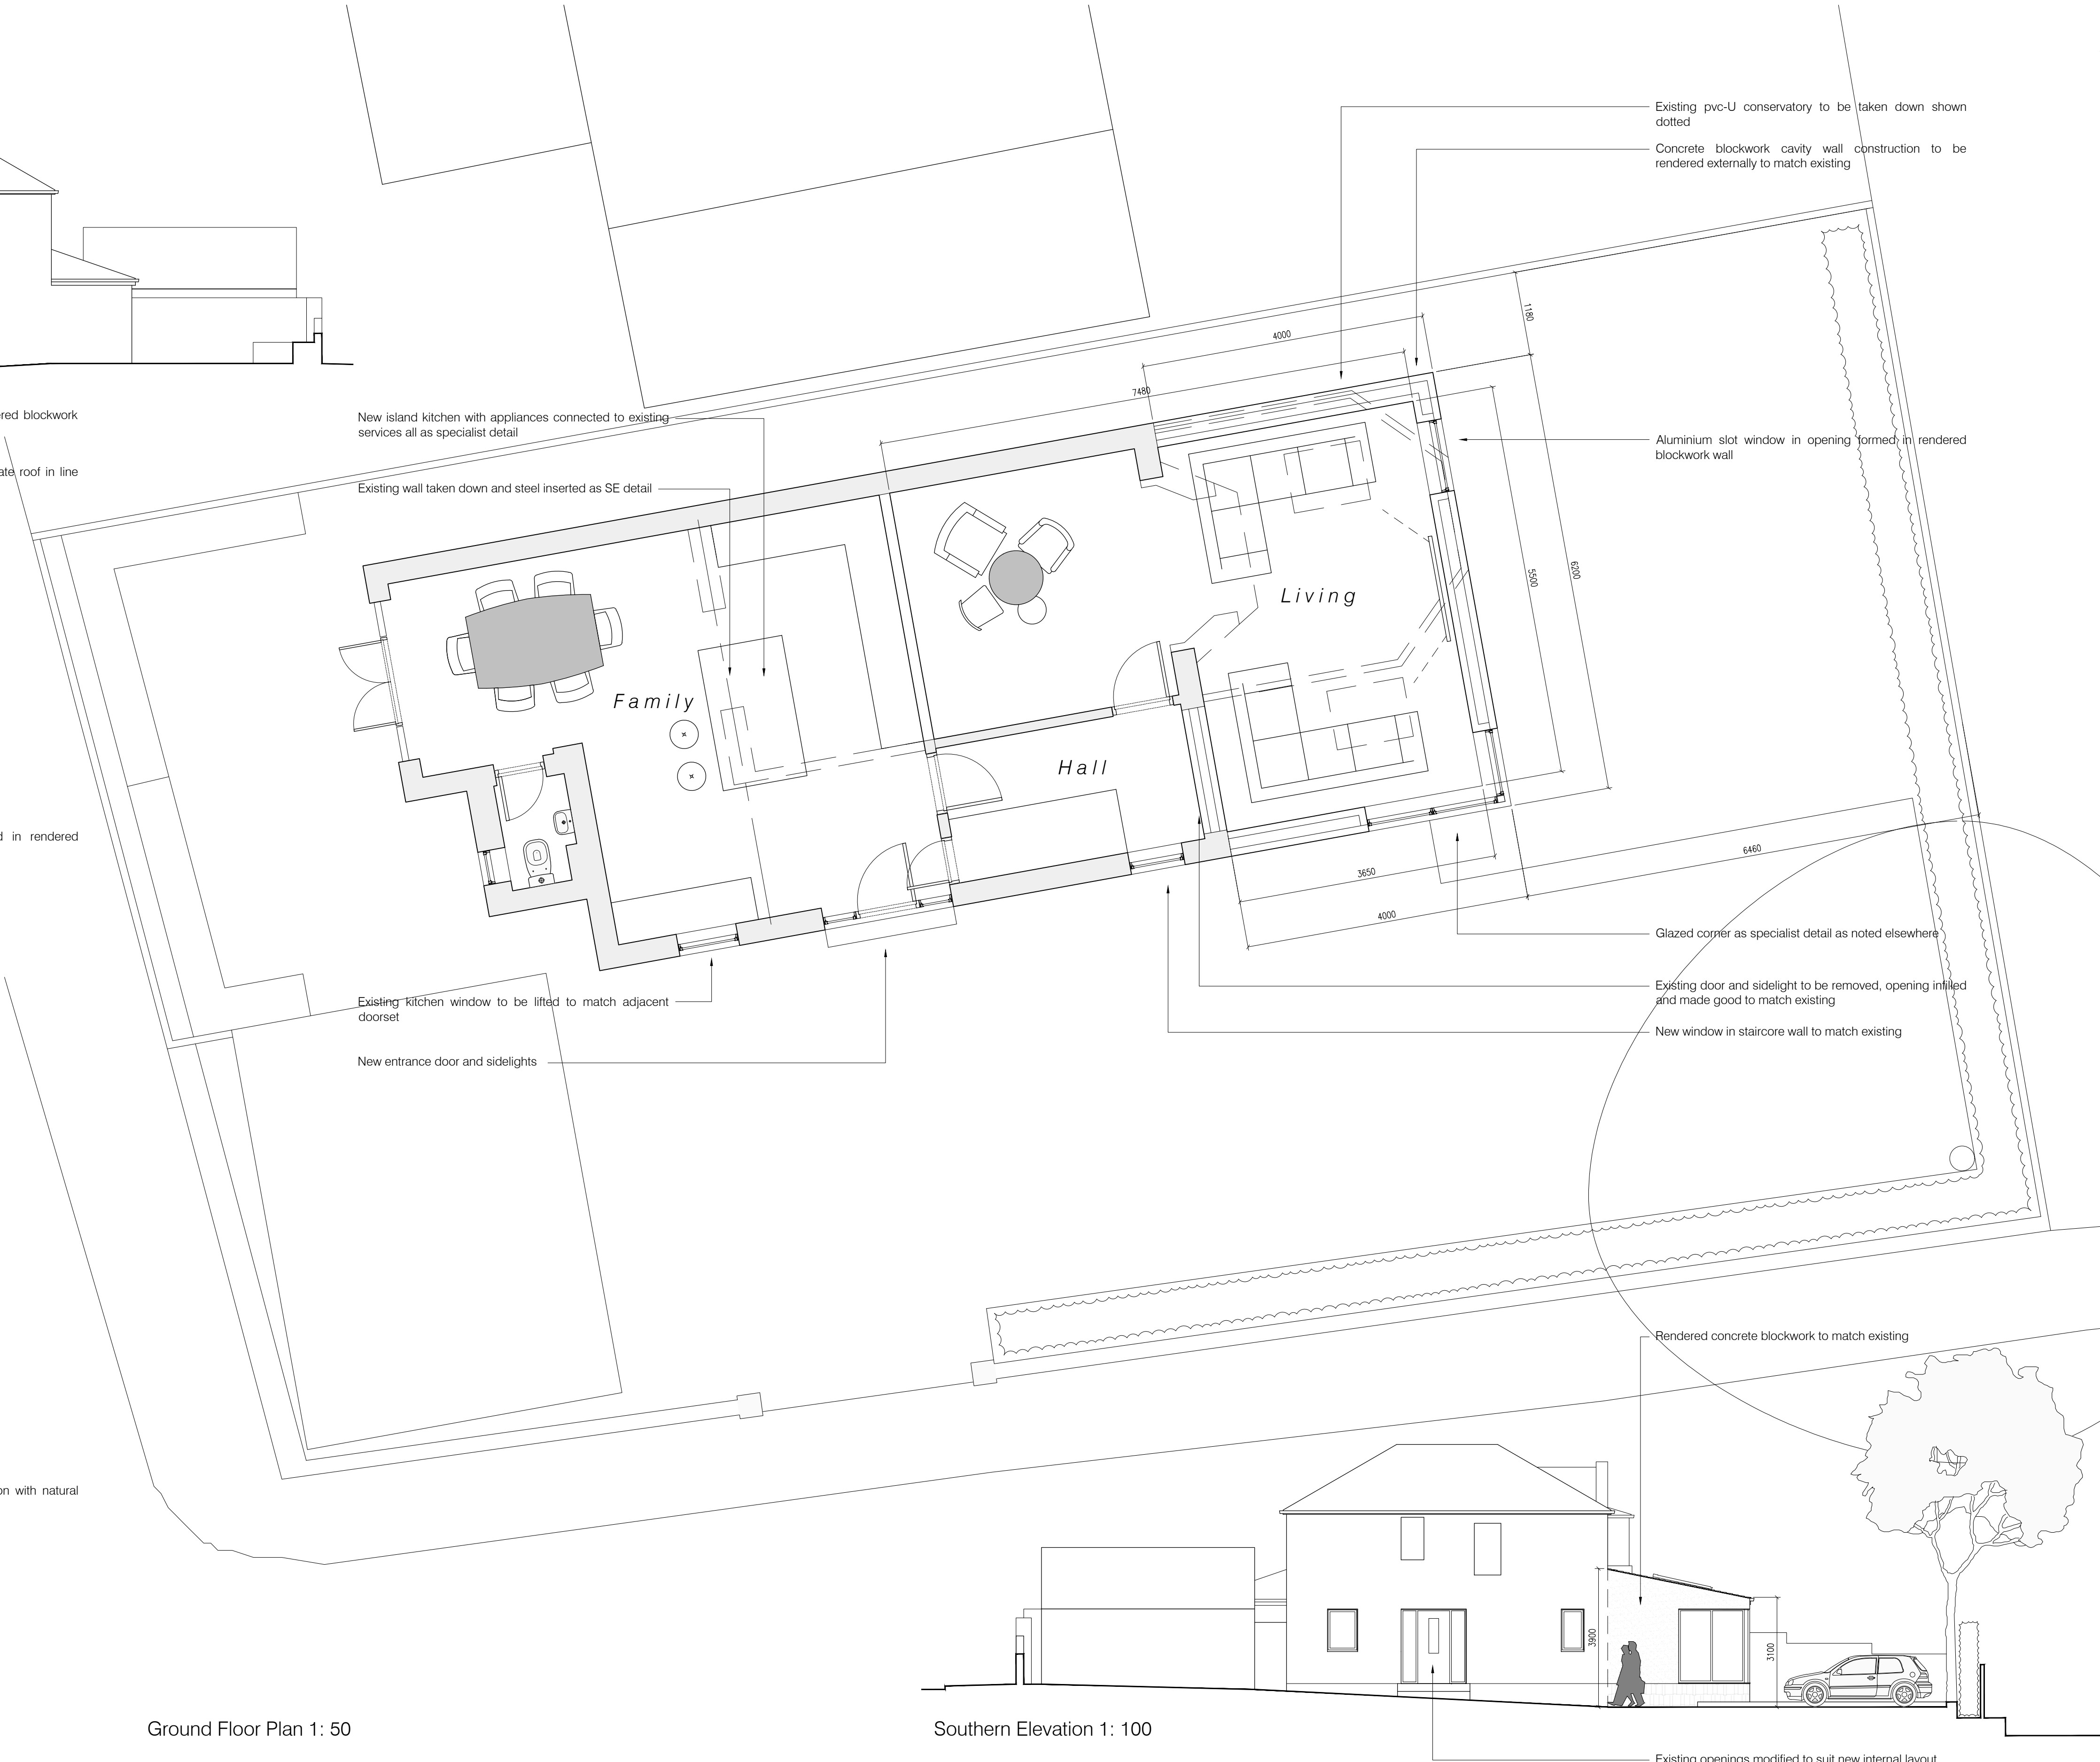

Ground Floor Plan 1: 50

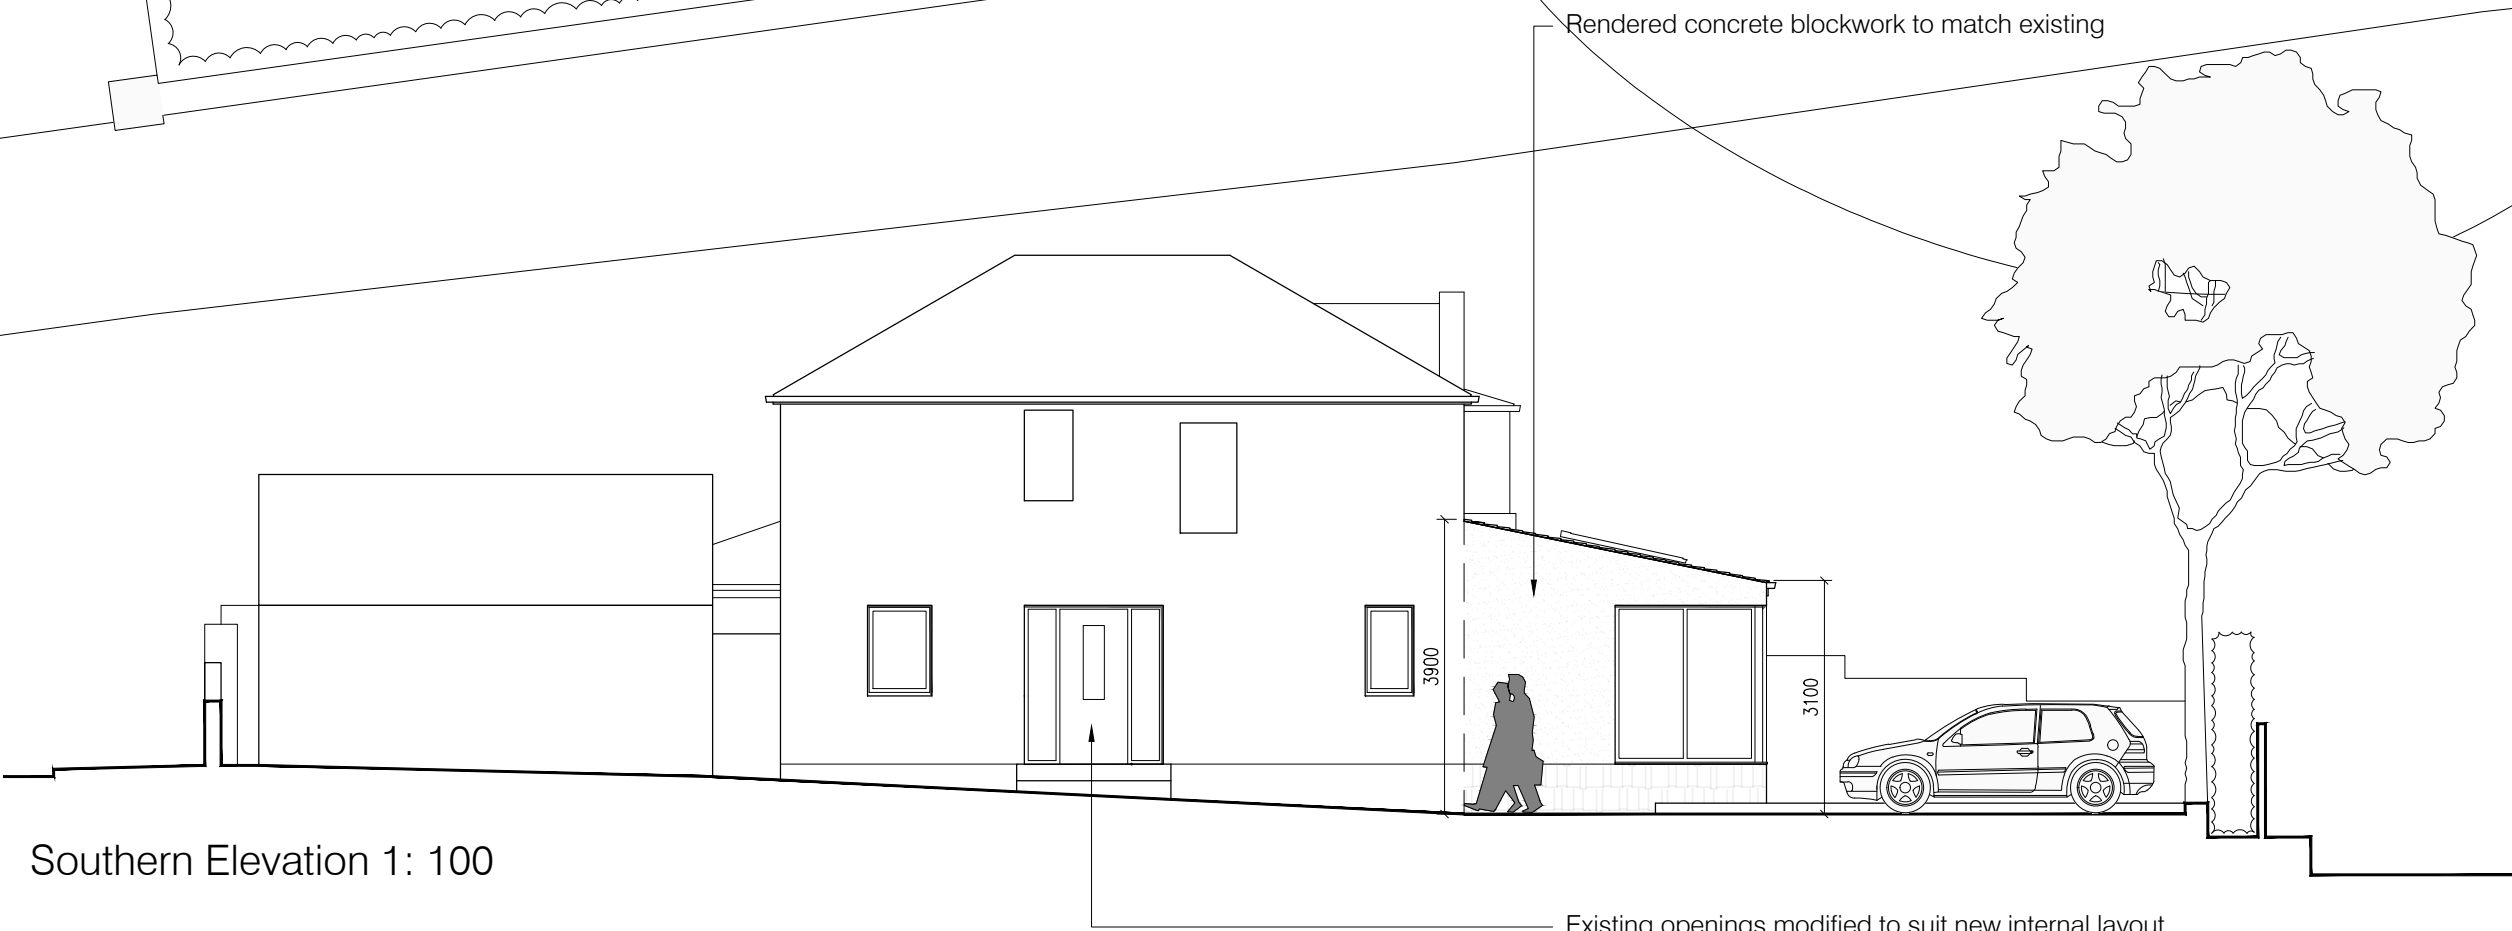

Southern Elevation 1: 100