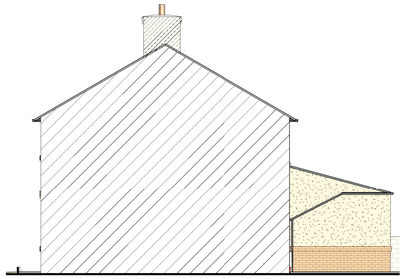

Sectional Elevation N
1 : 100

Side Elevation S
1 : 100

Rear Elevation W
1 : 100

Front Elevation E
1 : 100

Front View

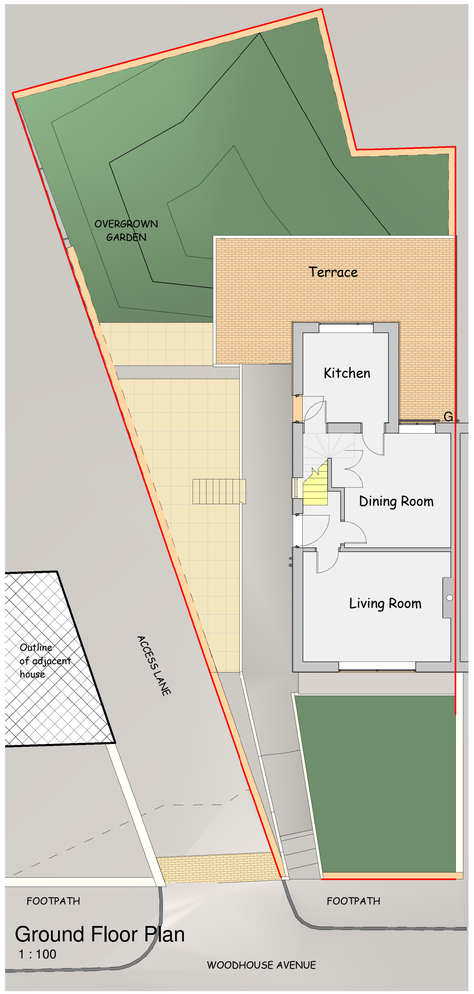

Ground Floor Plan
1 : 100

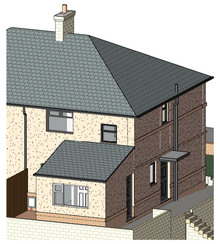

Rear View

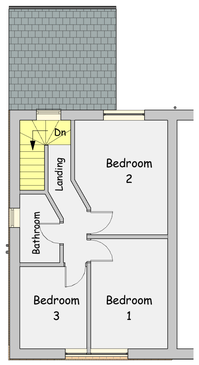

First Floor Plan
1 : 100

Proposed
Existing

Rear Elevation W
1 : 100

Front Elevation E
1 : 100

Front View.

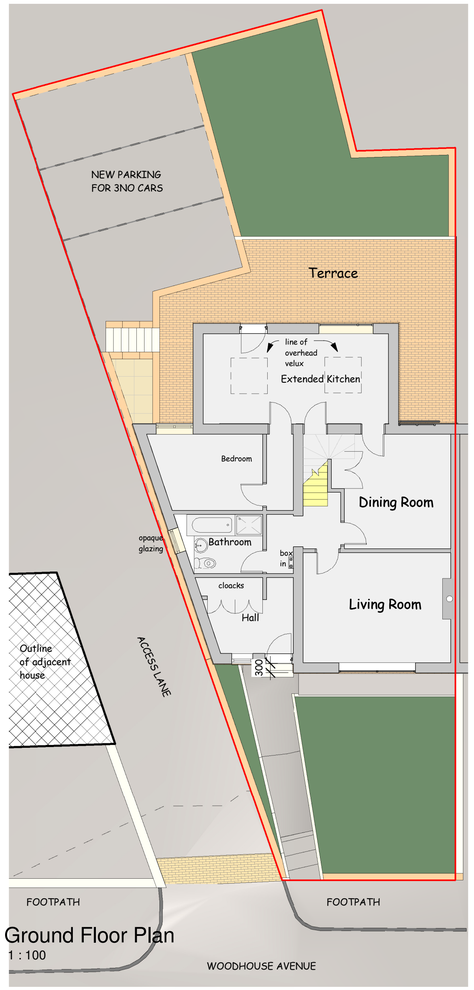

Ground Floor Plan
1 : 100

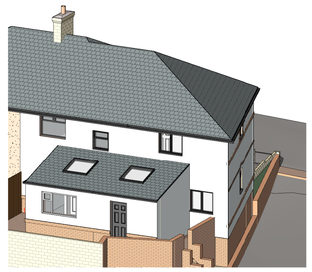

Rear View.

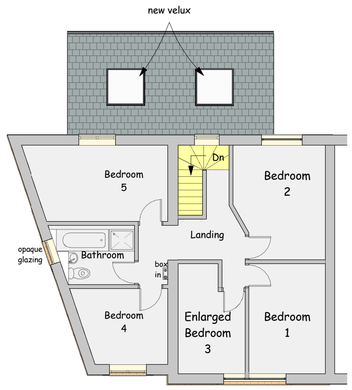

First Floor Plan
1 : 100

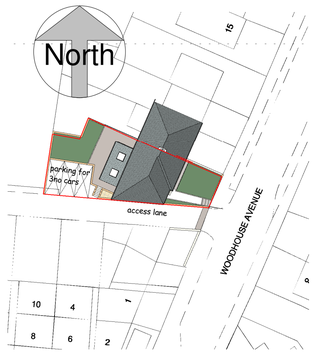

Block Plan
1 : 500

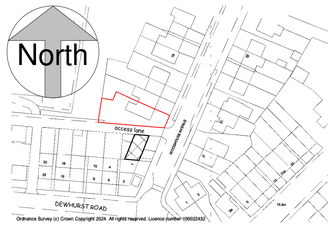

A4 Location Plan
1 : 1250

0 1m 2m 3m 4m 5m 6m 7m 8m

scale 1 : 100 @ sheet size A1

This drawing is copyright and must not be reproduced without written permission

Do not scale - Use figured dimensions only

PROJECT	Proposed Side Extension to Property at 7 Woodhouse Avenue, Fartown, Huddersfield. HD2 1BP
CLIENT	Mrs Latif
DWG TITLE	Plans, Elevations and Views as Existing and Proposed
DWG NO.	2401 - 01
SCALE	1 : 100 1 : 1250
DATE	15/01/2023

DB | ARCHITECTS
31 Moor View, Meltham, Holmfirth, HD9 5RT
t:01484 850579 e:david.dbarchitects@virginmedia.com