



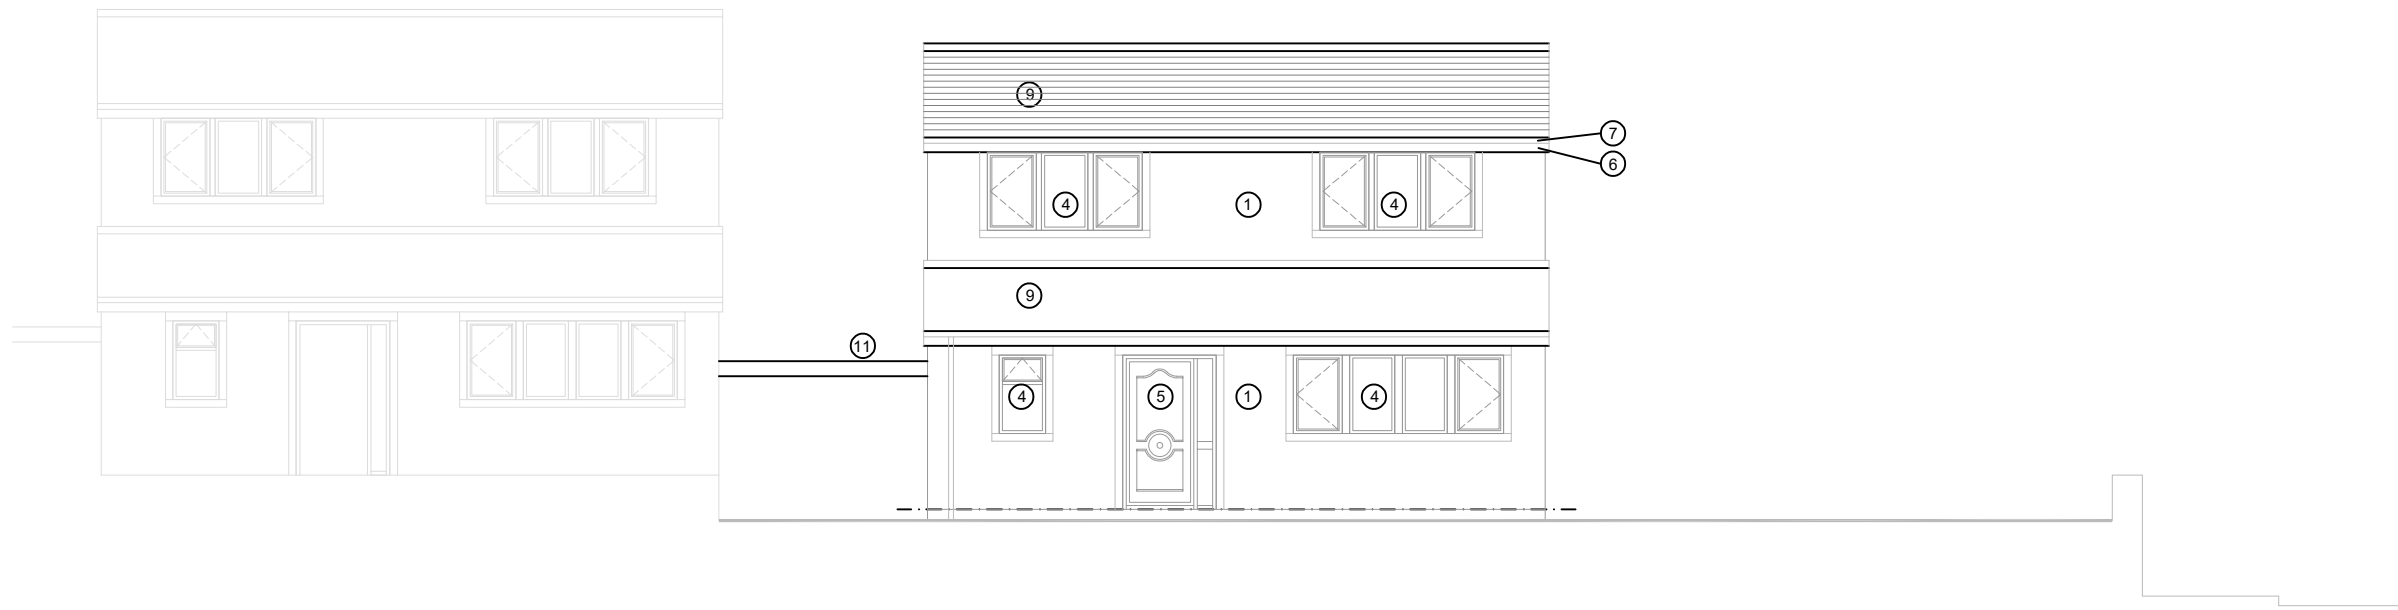


Hillside View Elevation

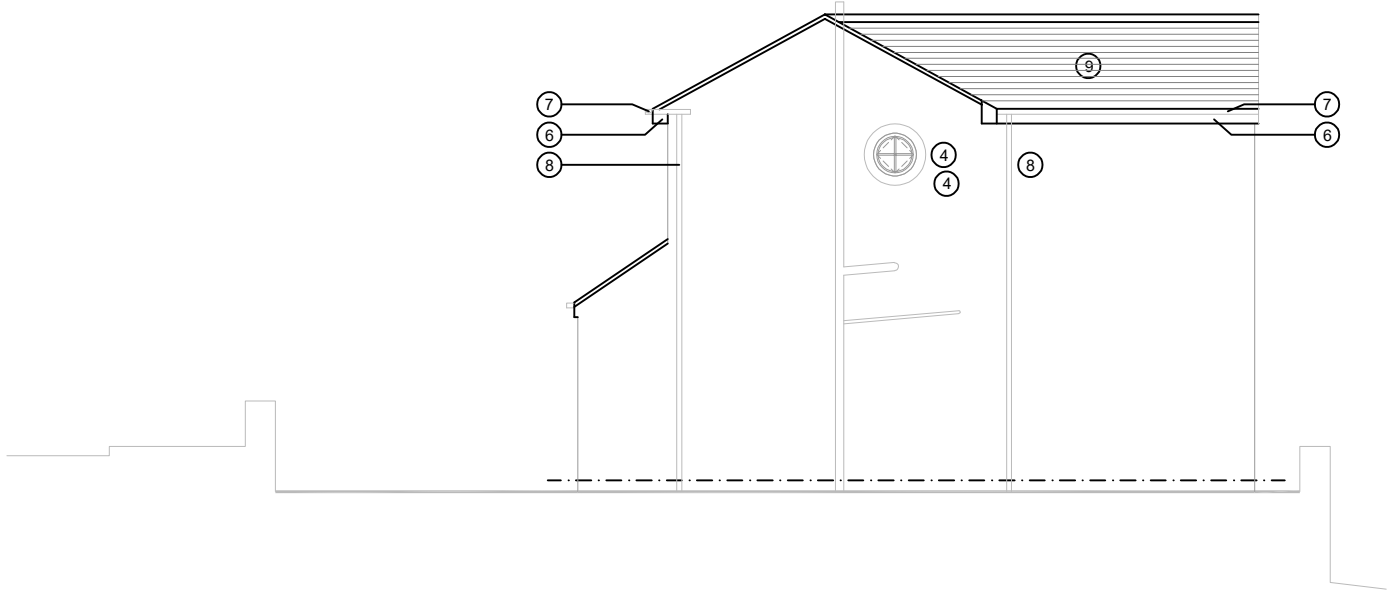


Causeway Side Elevation

- ① Existing stone walling
- ② Existing stone quoins
- ③ Existing render facework
- ④ Existing white finished pvcU window frames
- ⑤ Existing white finished pvcU door & frames
- ⑥ Existing white painted timber fascias & soffits
- ⑦ Existing black finished half round pvc gutters
- ⑧ Existing black finished circular pvc rainwater pipes
- ⑨ Existing brown interlocking roof tiles
- ⑩ Existing concrete panel walled garage
- ⑪ Existing corrugated asbestos roof sheeting

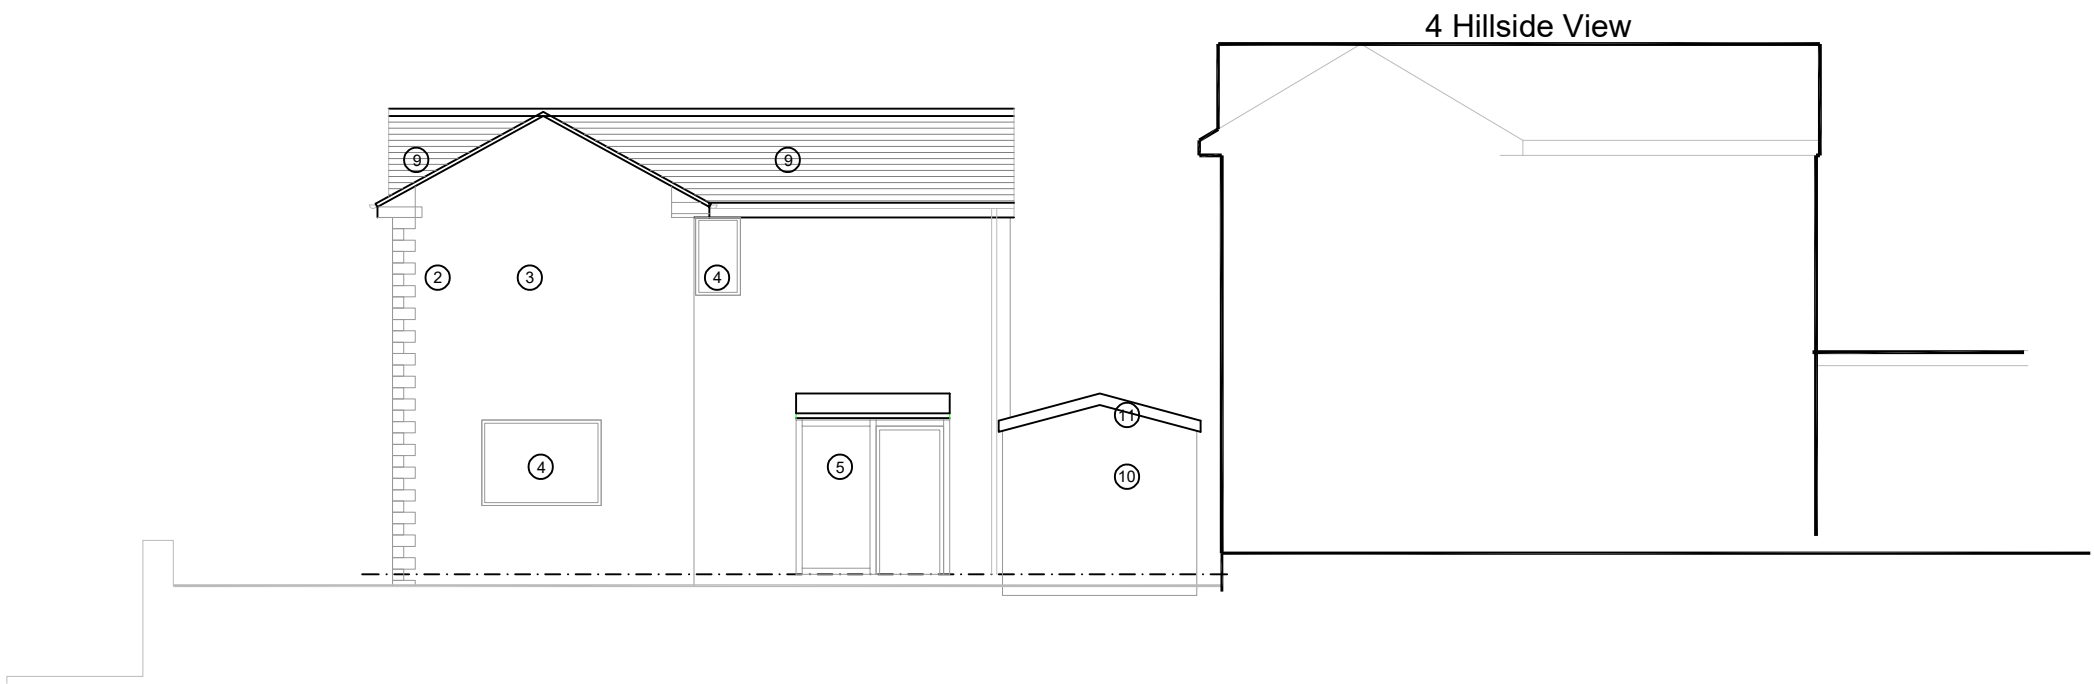


West Elevation

1:100 1m 2m 3m 4m 5m 6m 7m 8m 9m 10m

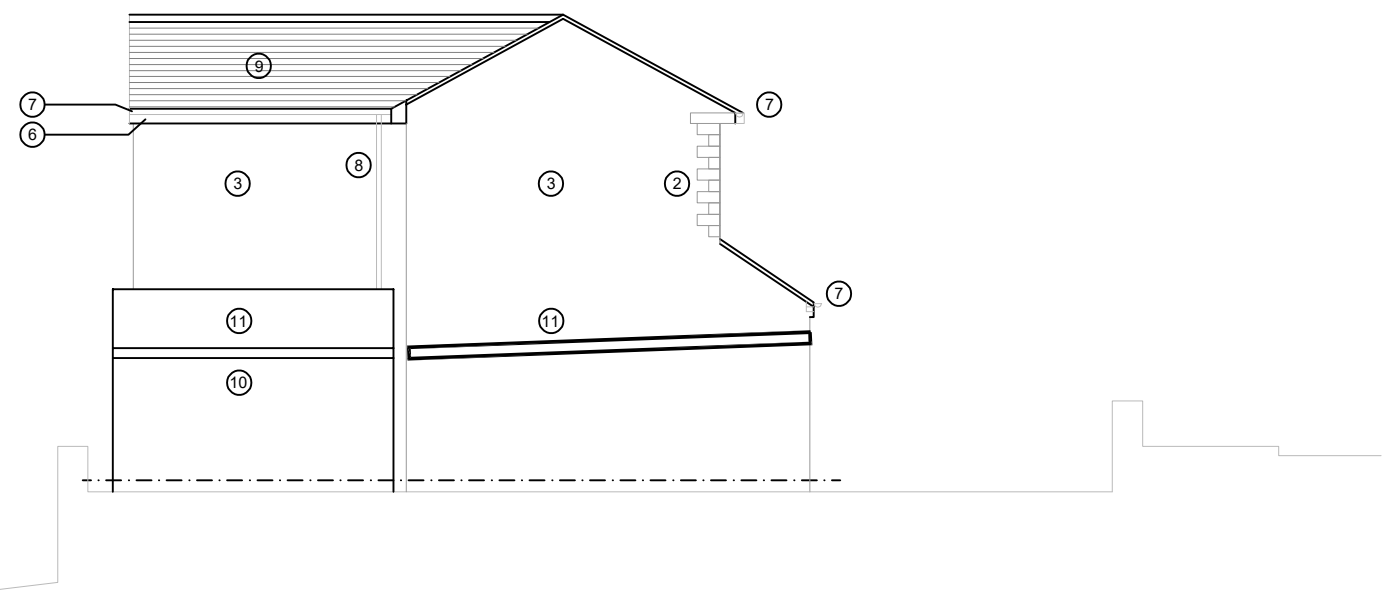


South Elevation

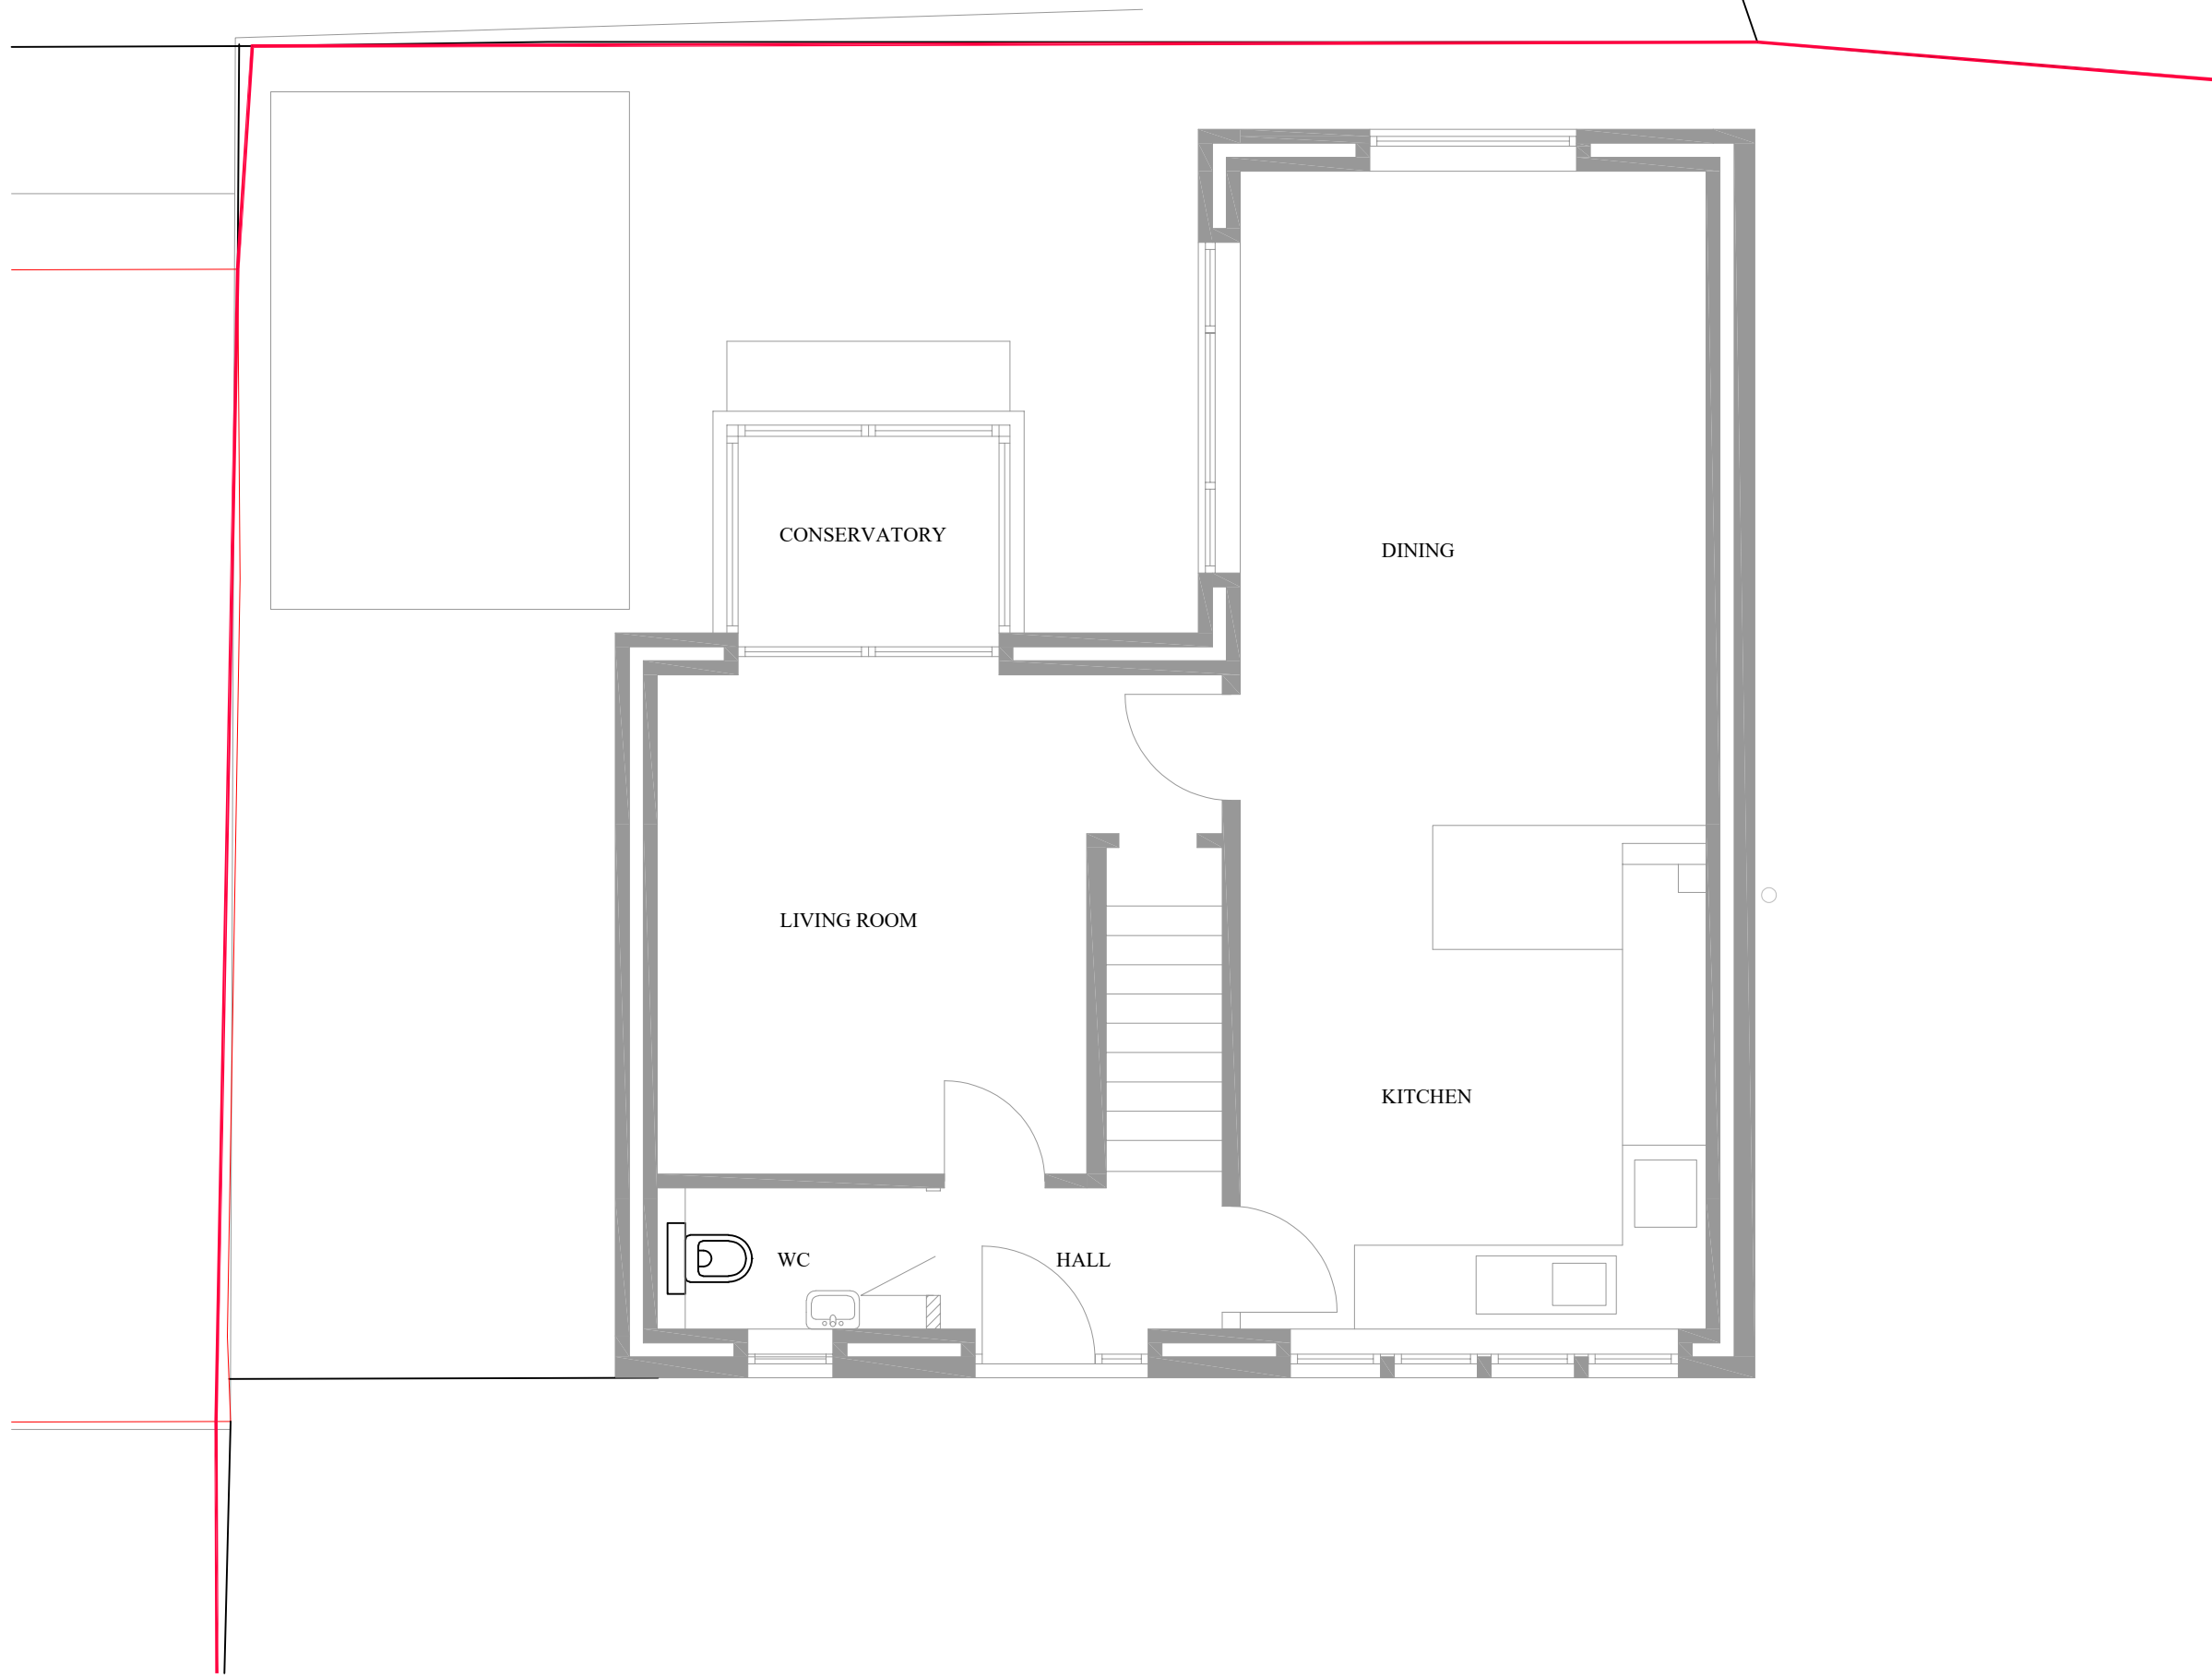


Ground Floor Plan

1:50 1m 1.5m 2m 2.5m 3m 3.5m 4m 4.5m 5m

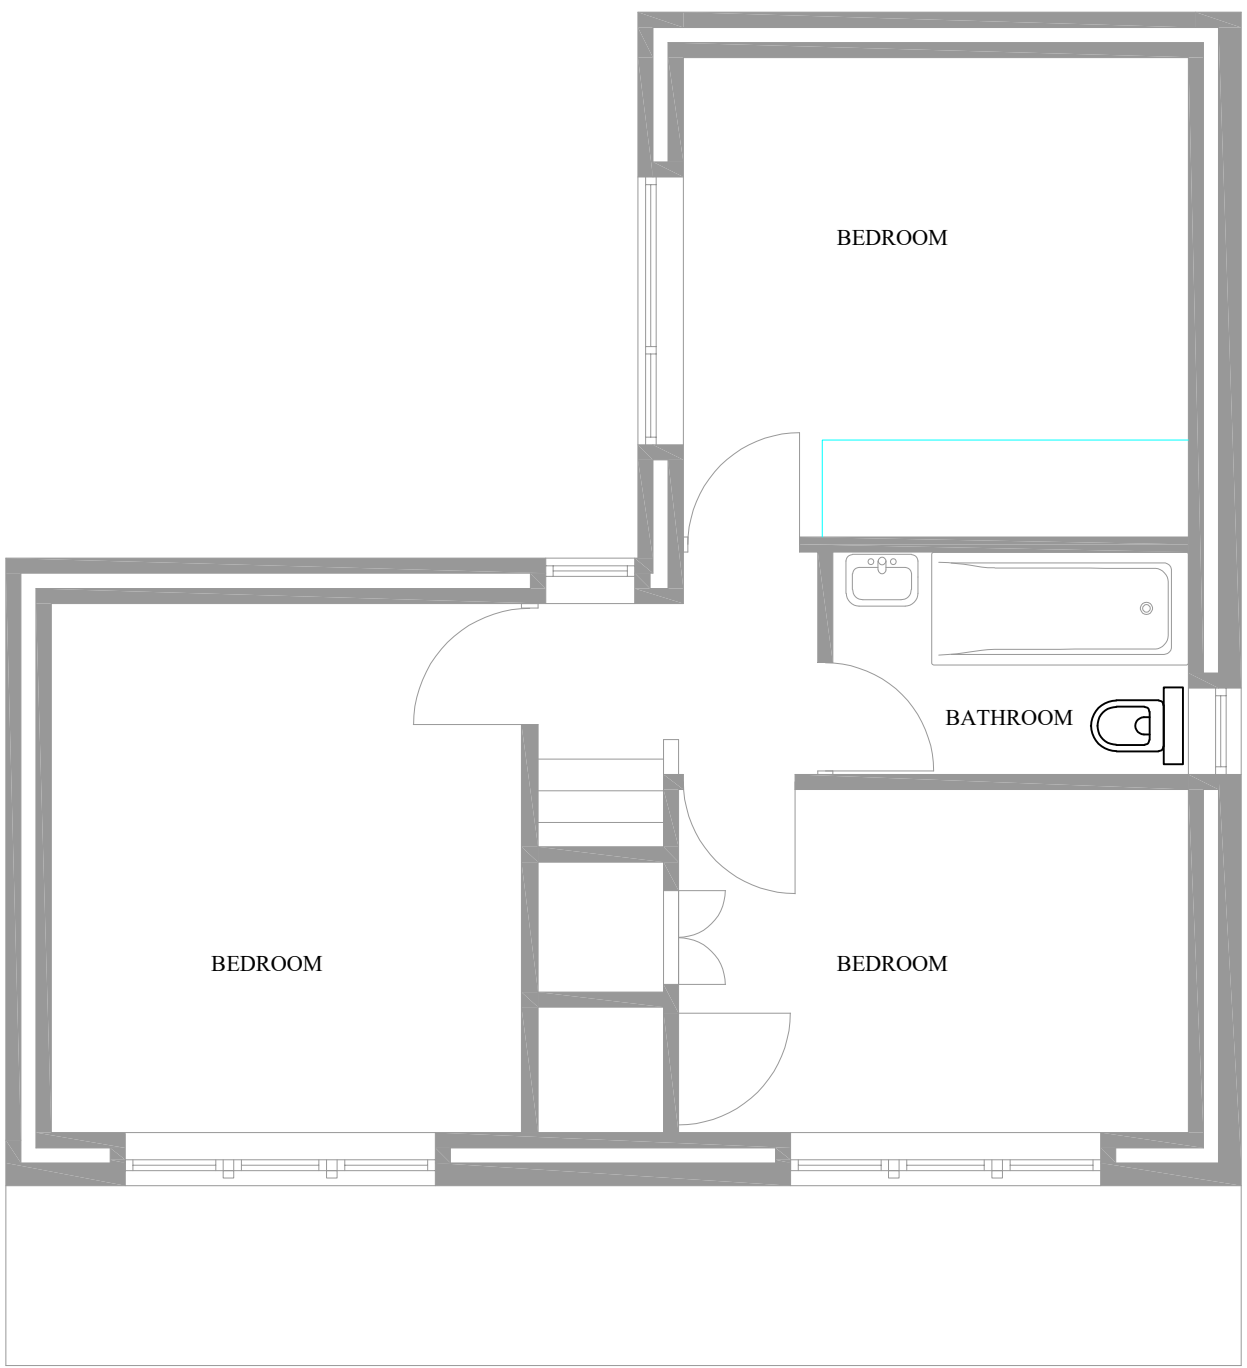

First Floor Plan

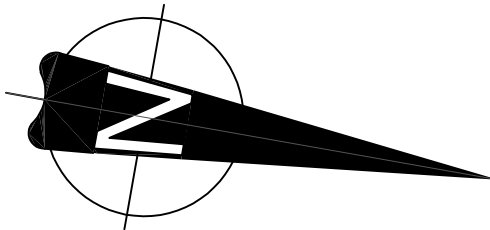

Existing Floor Plans & Elevations

Client Mr & Mrs Hill	
Project 2 Hillside View, Linthwaite, Huddersfield HD7 5SZ 2 Storey Extension to Dwelling.	
Drawing Plans as existing.	
Number	Date 08/2023
Scale @ A1	As Marked
4156-03-01a	

HEPPENSTALLS

Chartered Architects

Architecture
Surveying
Planning
Project Management

Allisons Buildings, 135 Armitage Road Milnsbridge,
Huddersfield, HD3 4JY tel 01484 658411
projects@heppenstalls.net www.heppenstalls.net

Planning Application
Plans as Existing

