NOTE
MATERIALS TO MATCH EXISTING
THESE NOTES DO NOT COMPRISE A FULL SPECIFICATION
THEY ARE FOR GENERAL GUIDANCE ONLY AND THEIR
PRIMARY FUNCTION IS TO ASSIST LOCAL AUTHORITY
OFFICERS IN DETERMINING BUILDING REGULATION COMPLIANCE.
ALL DIMENSIONS MUST BE CHECKED ON SITE PRIOR TO WORKS
STARTING.
ALL WORKS MUST BE CARRIED OUT IN ACCORDANCE WITH
CURRENT BUILDING REGULATIONS, CODES OF PRACTICE AND
PLANNING OFFICERS REQUIREMENTS.
ALL MATERIALS MUST COMPLY WITH CURRENT BRITISH STANDARDS
IN SITUATIONS USED.

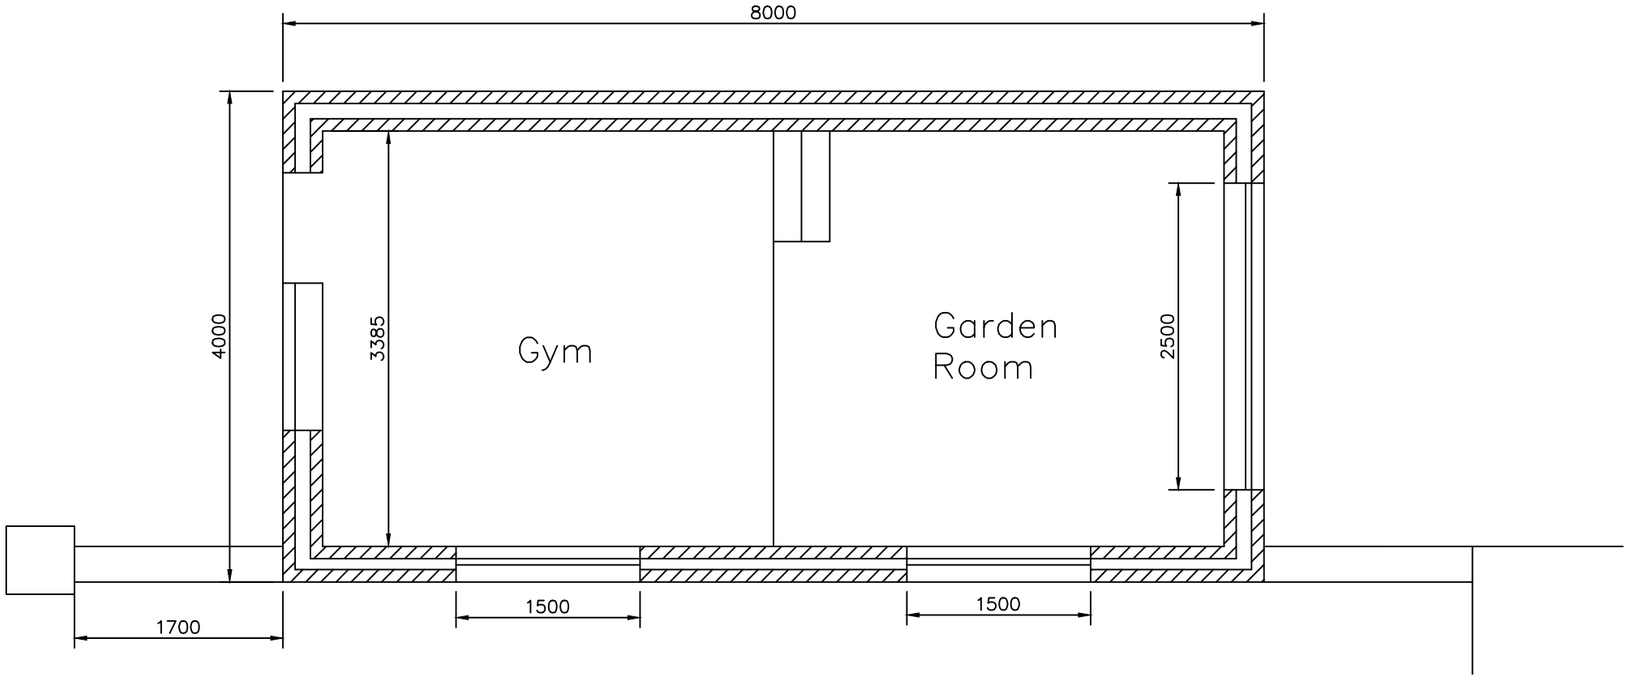

Proposed Floor Plan

1:50

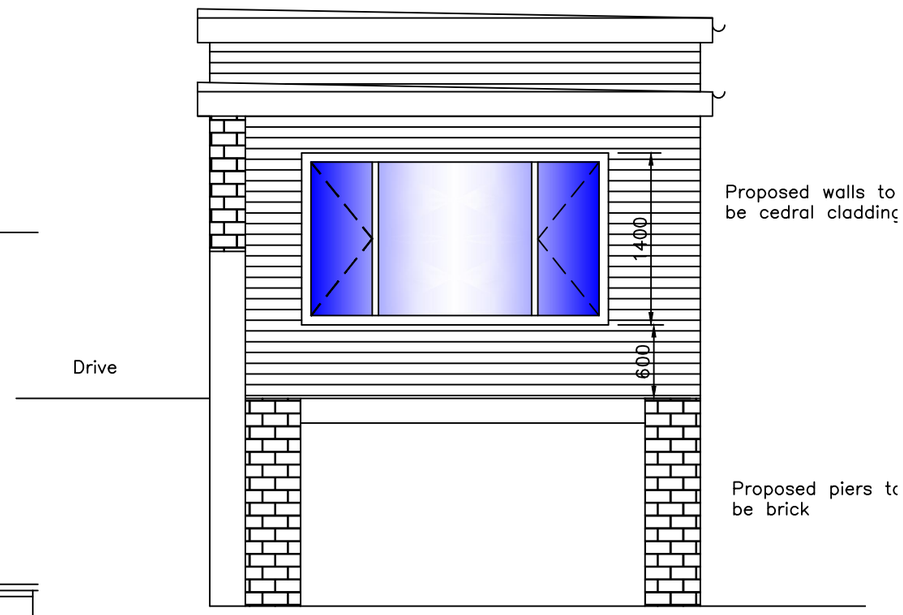

Proposed Rear Elevation - North East

1:50

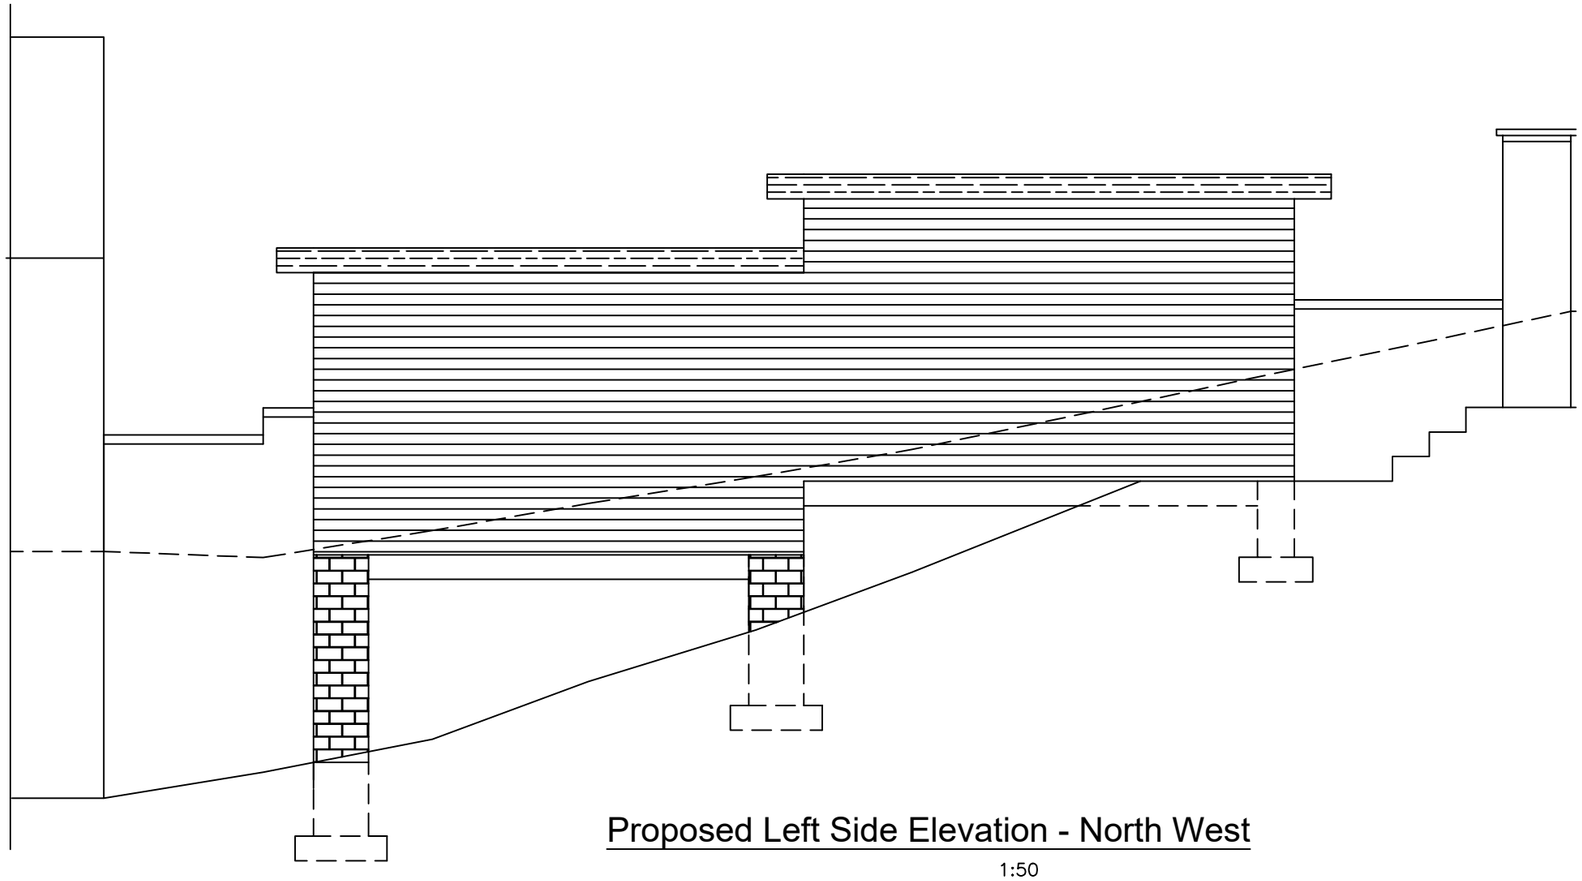

Proposed Left Side Elevation - North West

1:50

MIRFIELD DESIGNS
Planning & Building Control Services

Tel: 07877959728
Email: mirfielddesigns@gmail.com

Client: Mr & Mrs Brooke	
Job: 49c Jackroyd Lane, Upper Hopton, Mirfield	
Title: Proposed Elevations & Floor Plan	
Drawn By: RK	Date: Feb 2024
Eng. Check	Scale: 1:100/50
Tech. Check	
Drawing No.: 2024 / 445 / 02	Rev.