




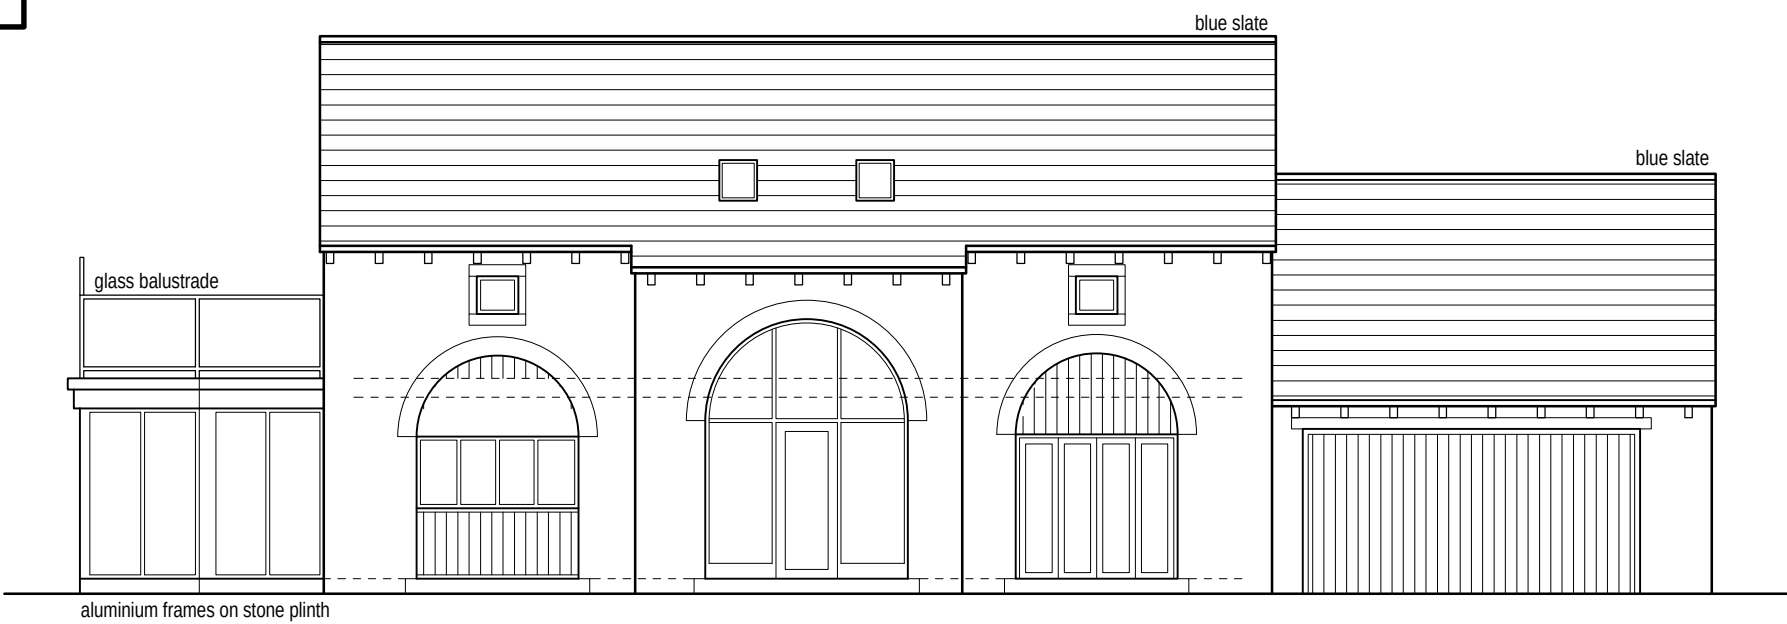


Proposed front/south facing elevation (1:100)

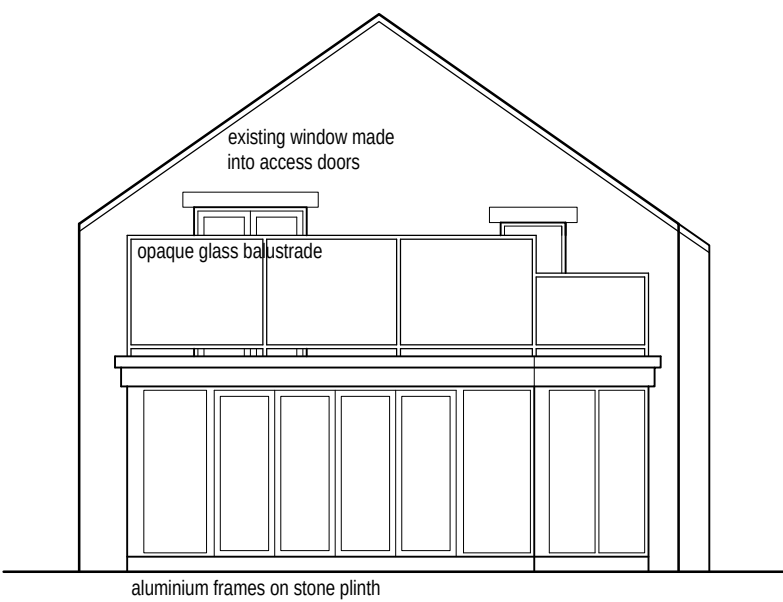


Proposed side/west facing elevation (1:100)

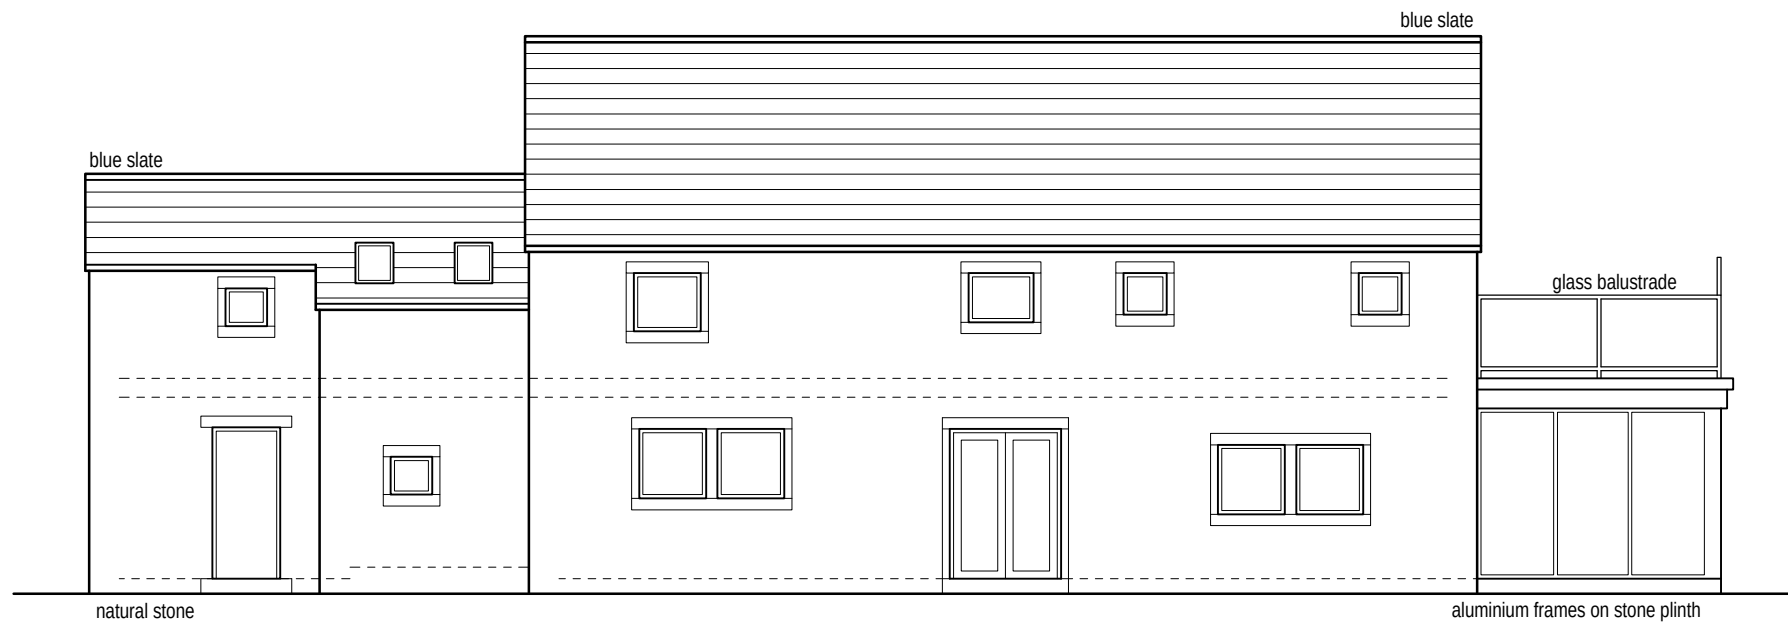


Proposed rear/north facing elevation (1:100)

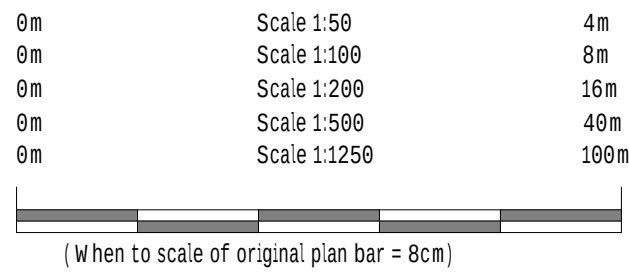


Notes:
1. Setting out to be the responsibility of contractor.
2. Contractor to pay particular attention to pitch of roof and headroom at stairs.
3. Any discrepancies to be reported to Colne Valley Design.

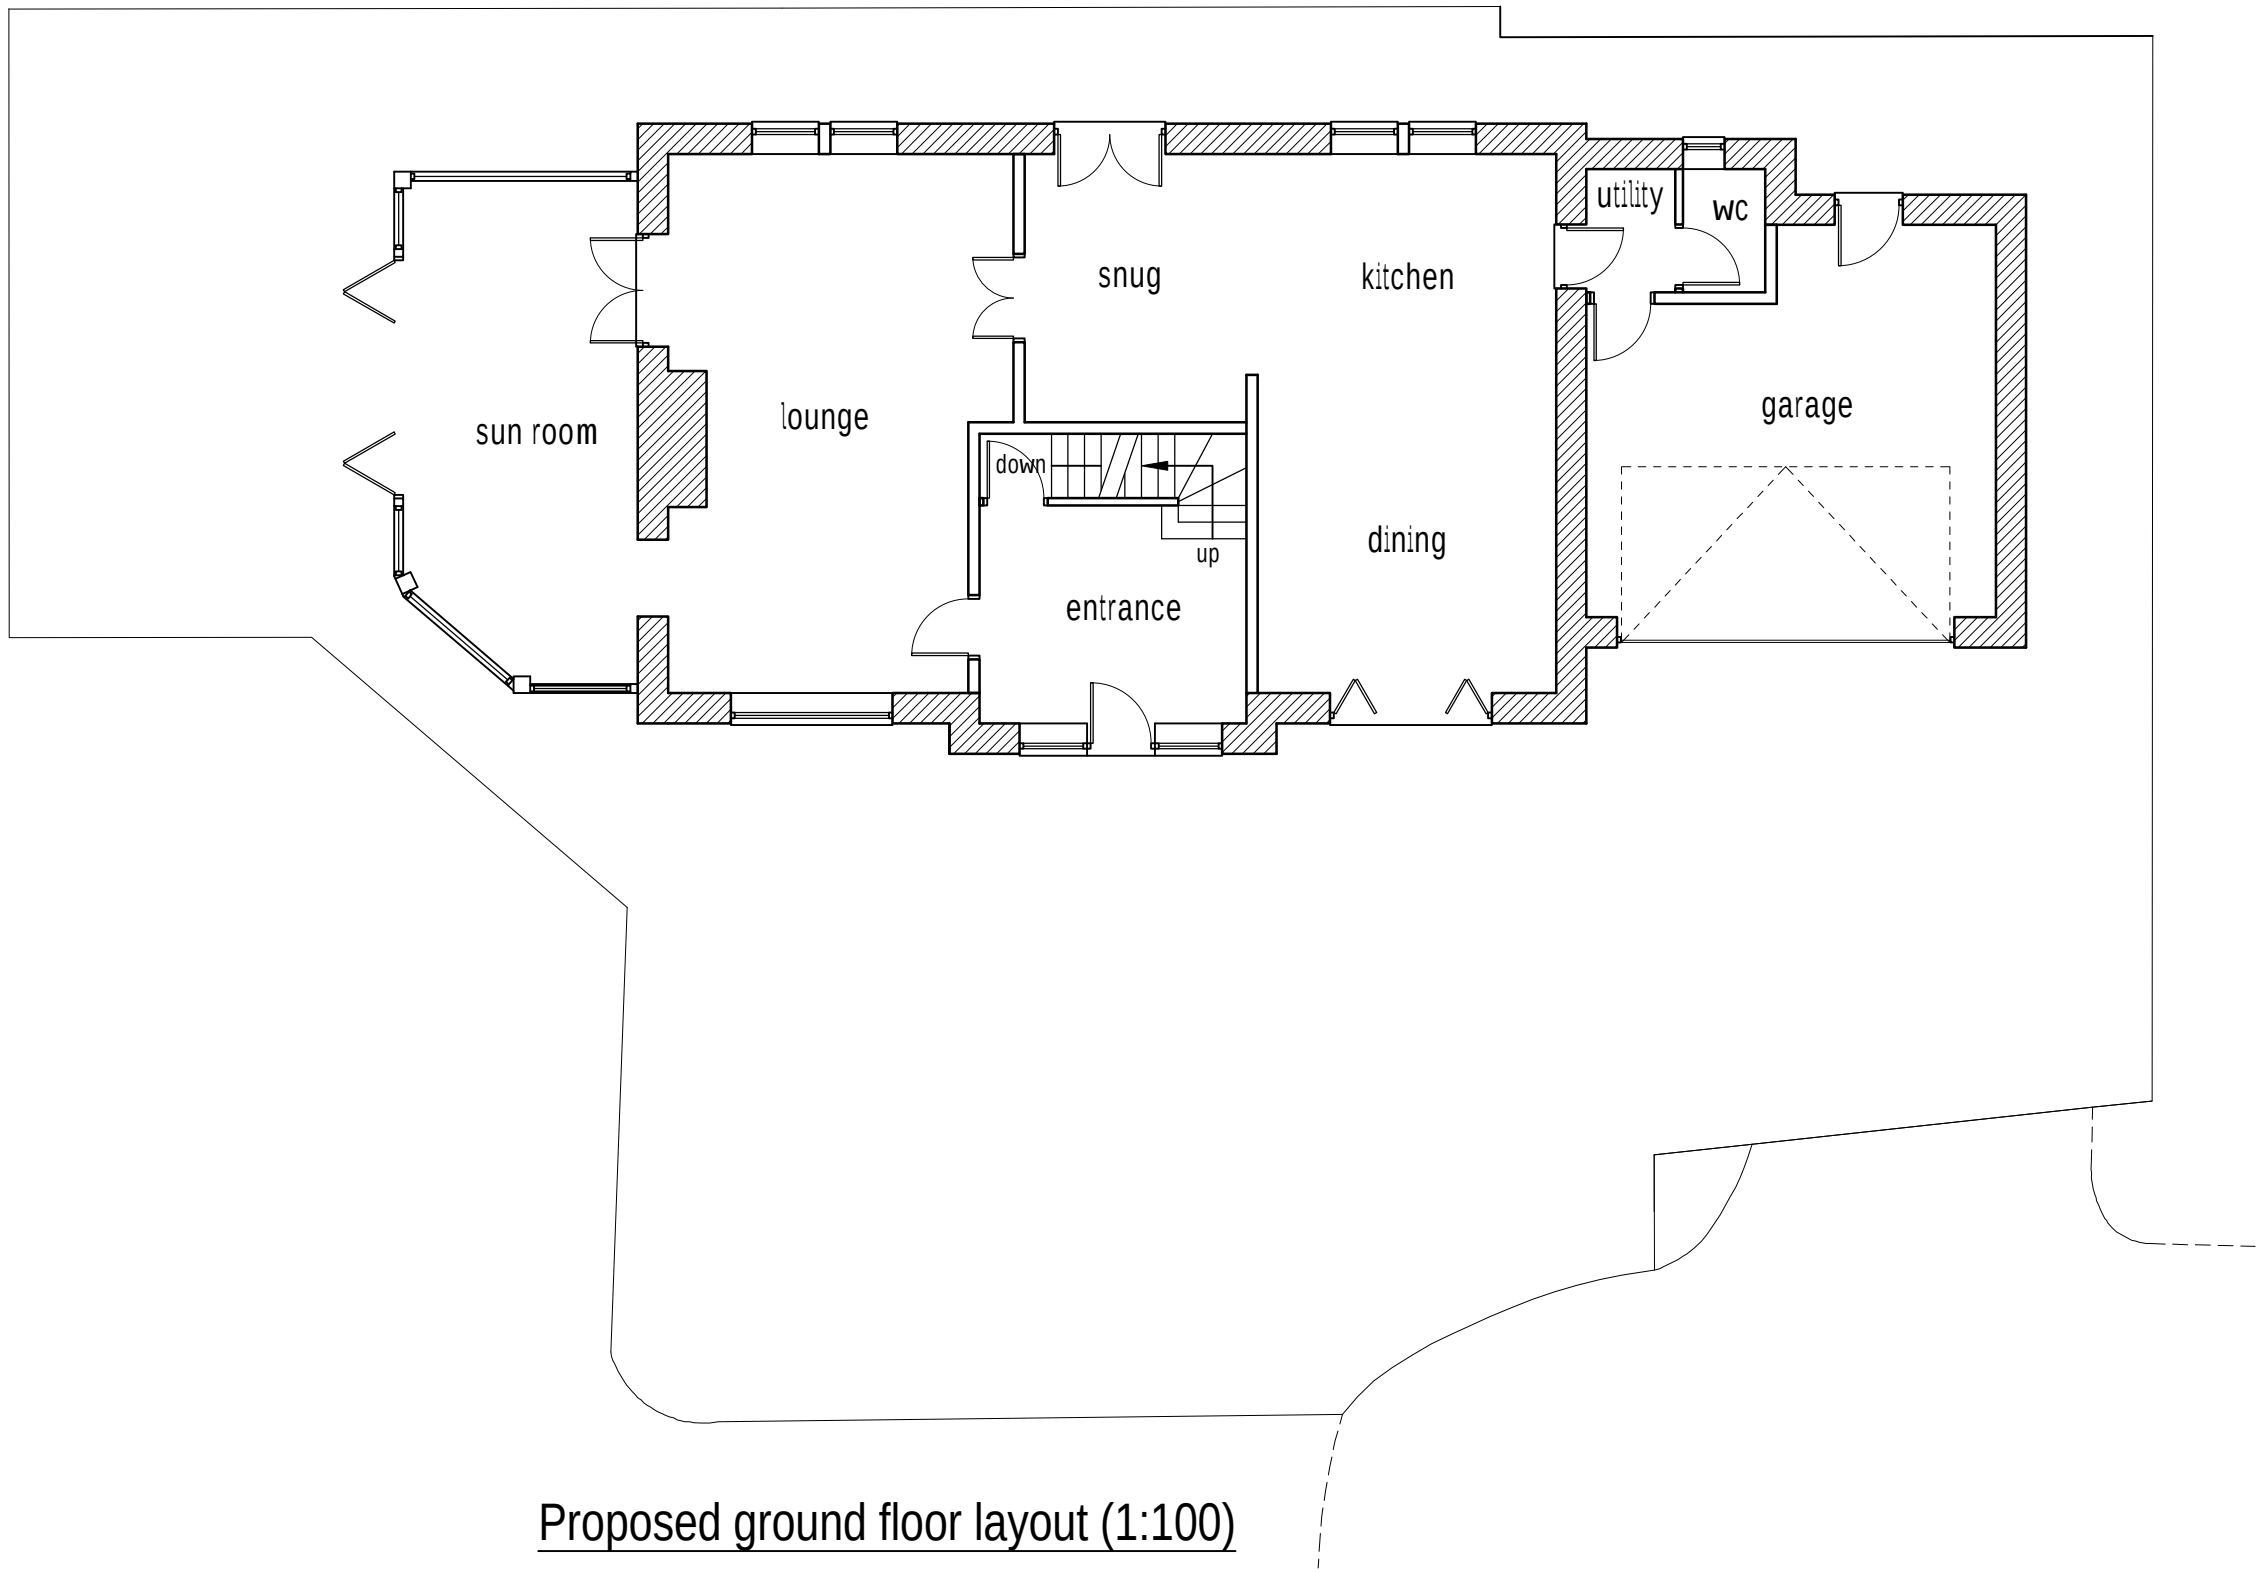

Proposed ground floor layout (1:100)

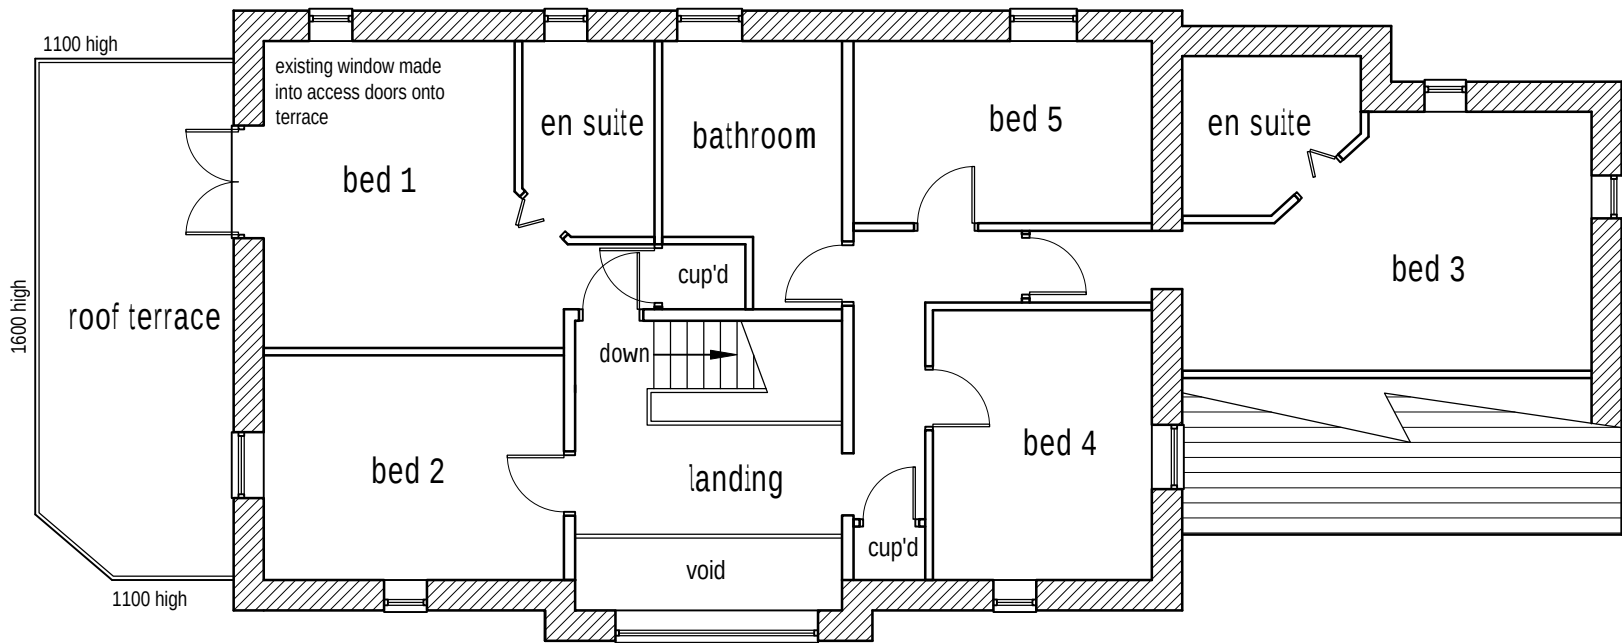

Proposed first floor layout (1:100)

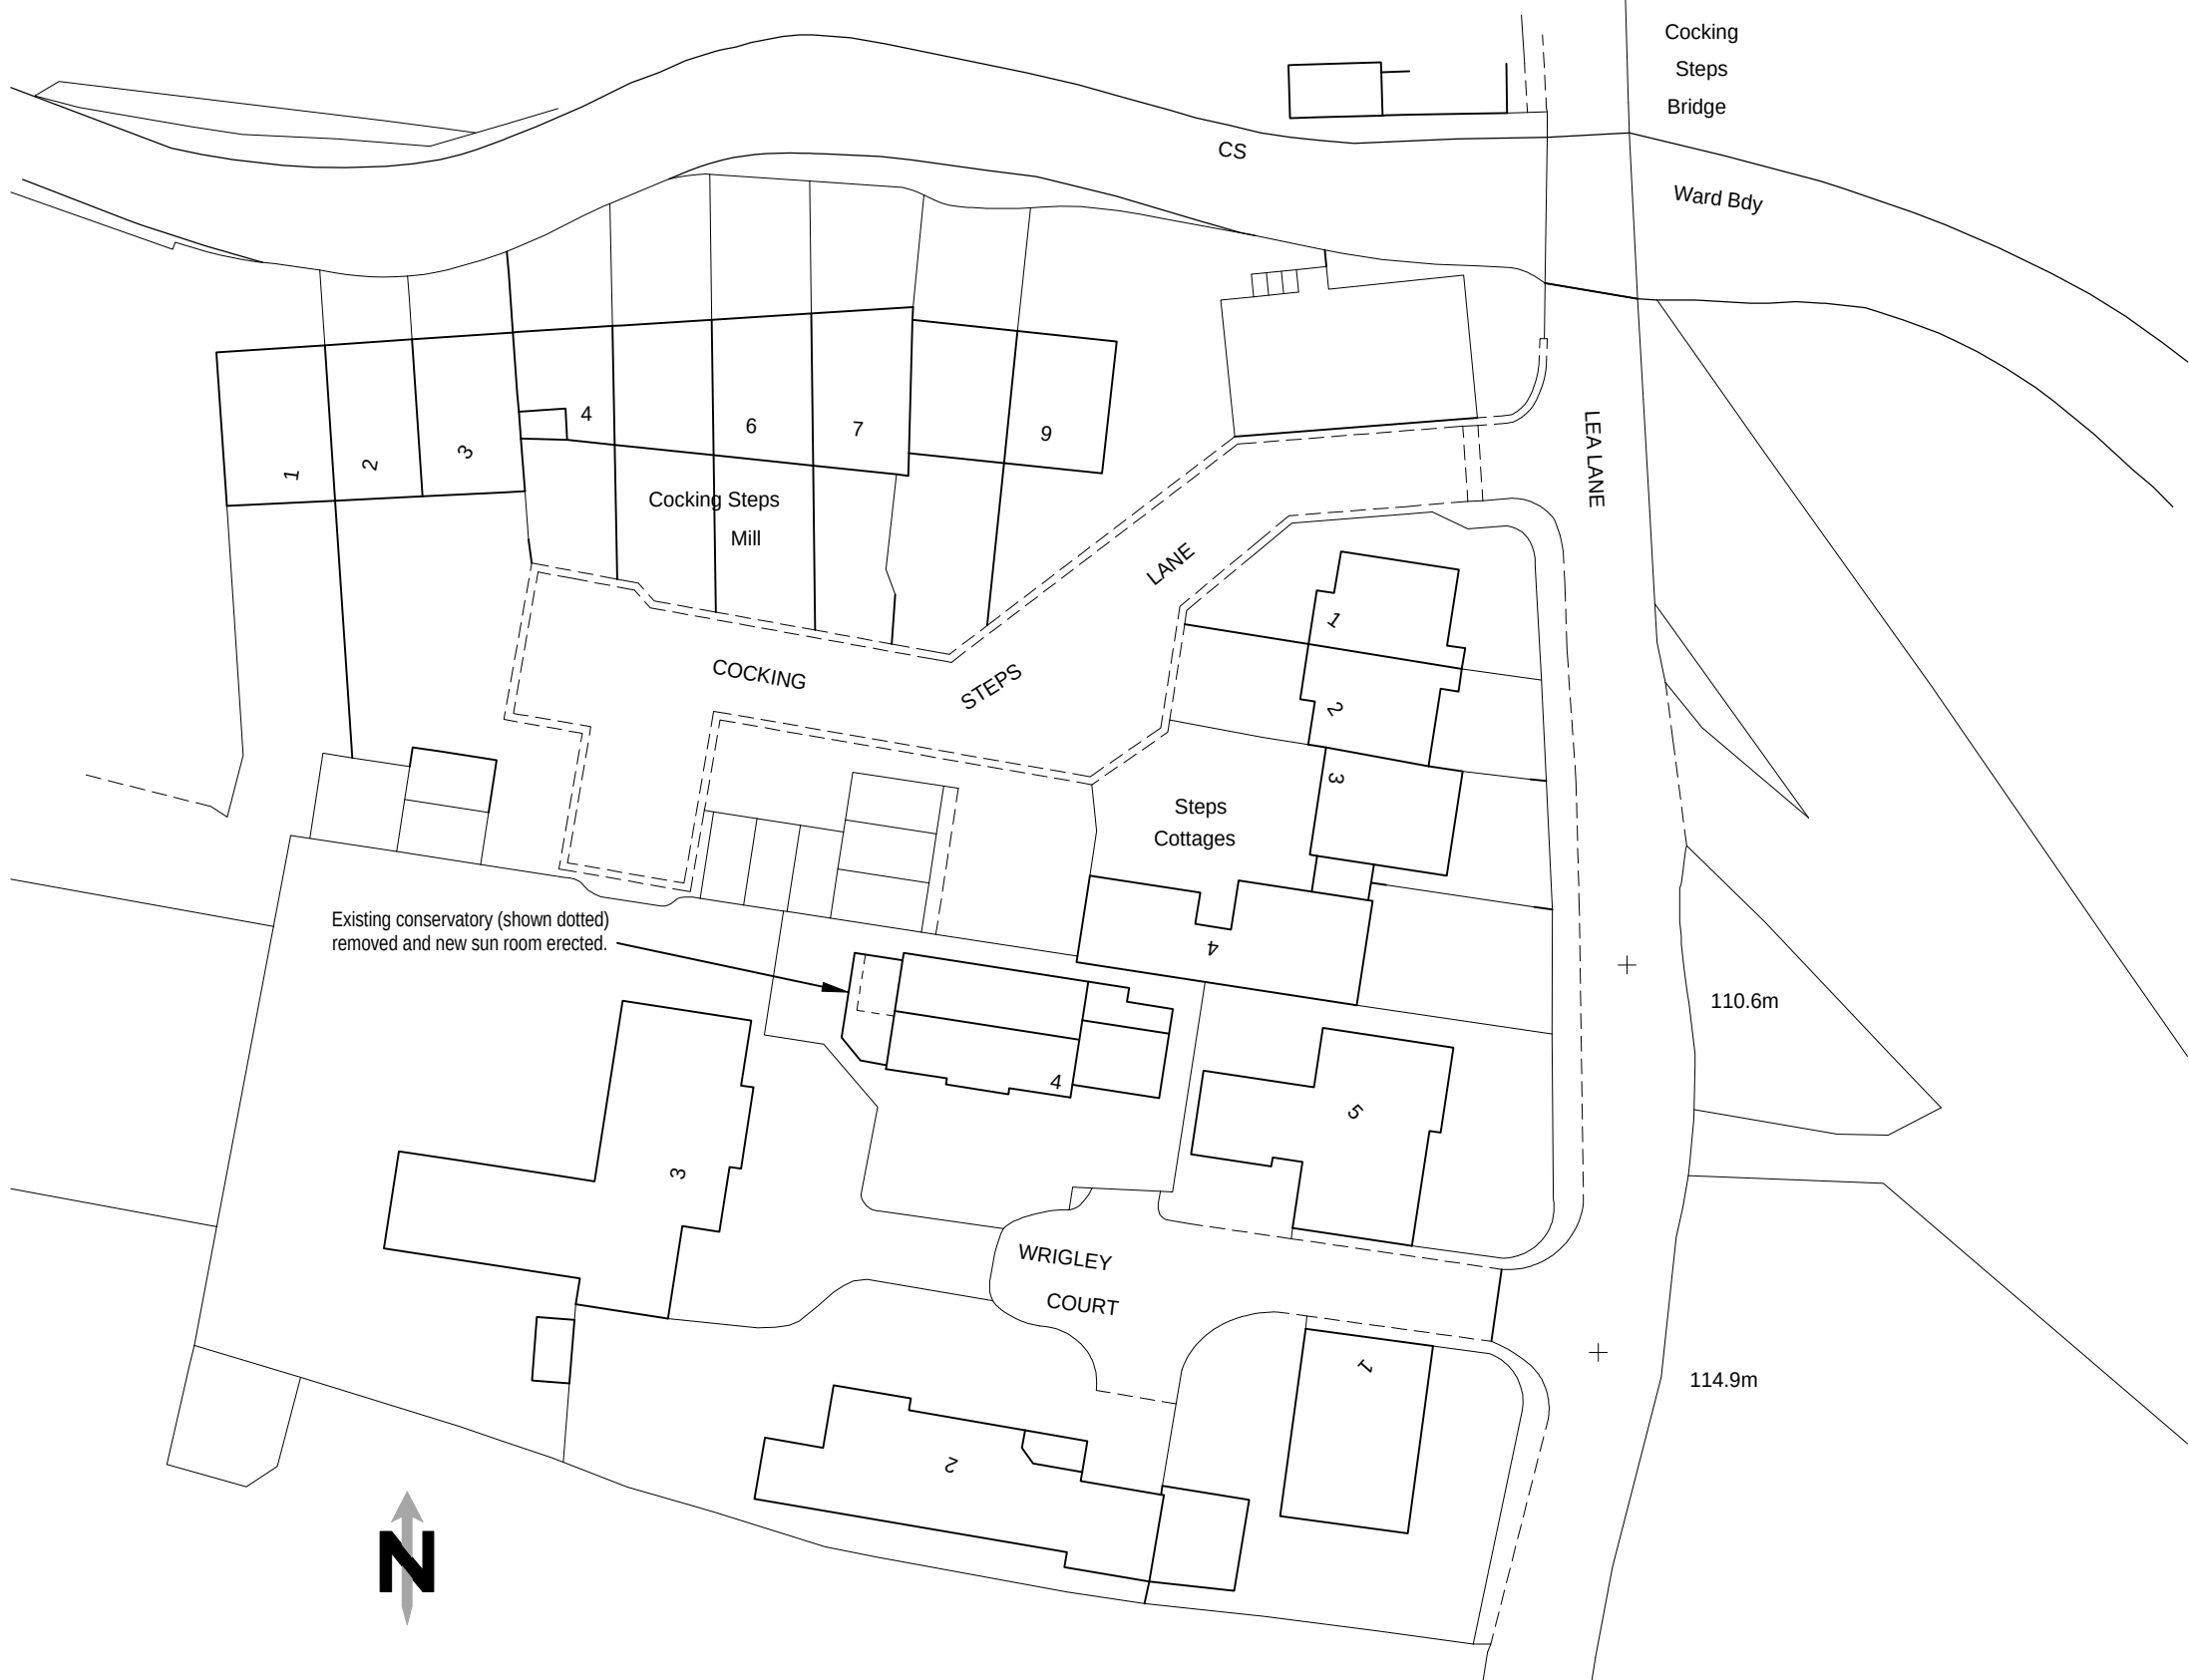

Proposed block plan (1:500)

Rev A 11/05/2024 Balustrade to west facing elevation raised in height and made opaque glass.



Colne Valley Design
8 Meadow Lane
Slaithwaite
Huddersfield HD7 5EX

Tel: 01484 842097
Mobile: 07867 803312
E-mail: mitchell@sbhomes.co.uk

Proprietor: S.A. Mitchell (ACIOB)

Project
Proposed replacement side extension.

For
Mr & Mrs J Hoyle.

Address
4 Wrigley Court
Netherton
HD4 7ED.

Title
Proposed layouts and elevations.

Job No.
23 J 52.

Drawing number
02 A.

Date
Oct 2023.