Sheet size
A1

Notes;
1. Setting out to be the responsibility of contractor.
2. Contractor to pay particular attention to pitch of roof and headroom at stairs.
3. Any discrepancies to be reported to Colne Valley Design.

0m	Scale 1:50	4m
0m	Scale 1:100	8m
0m	Scale 1:200	16m
0m	Scale 1:500	40m
0m	Scale 1:1250	100m

(When to scale of original plan bar = 8cm)

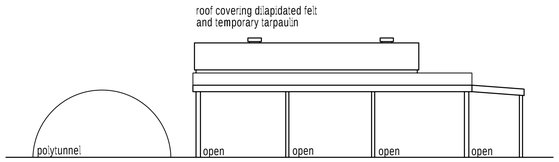

Existing south east facing elevation (1:100)

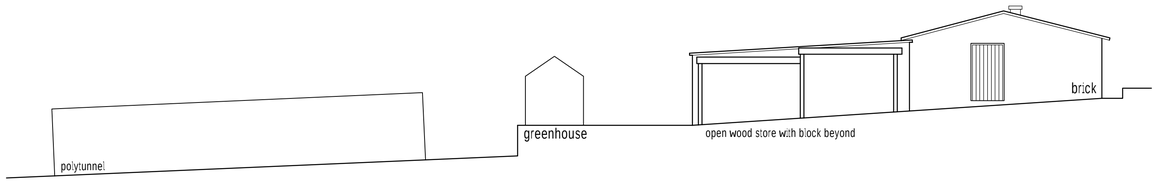

Existing north east facing elevation (1:100)

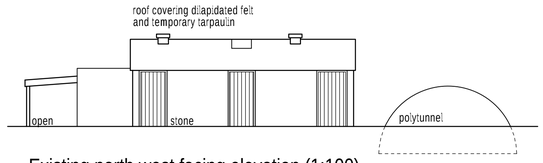

Existing north west facing elevation (1:100)

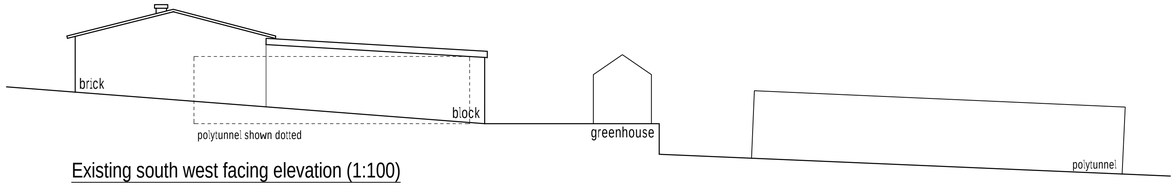

Existing south west facing elevation (1:100)

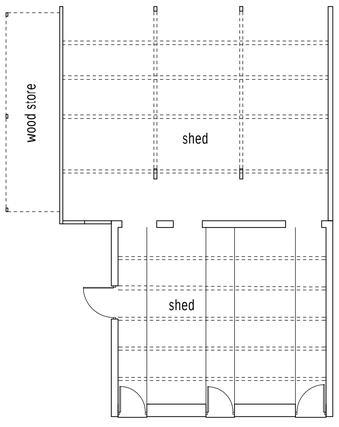

Existing ground floor layout (1:100)

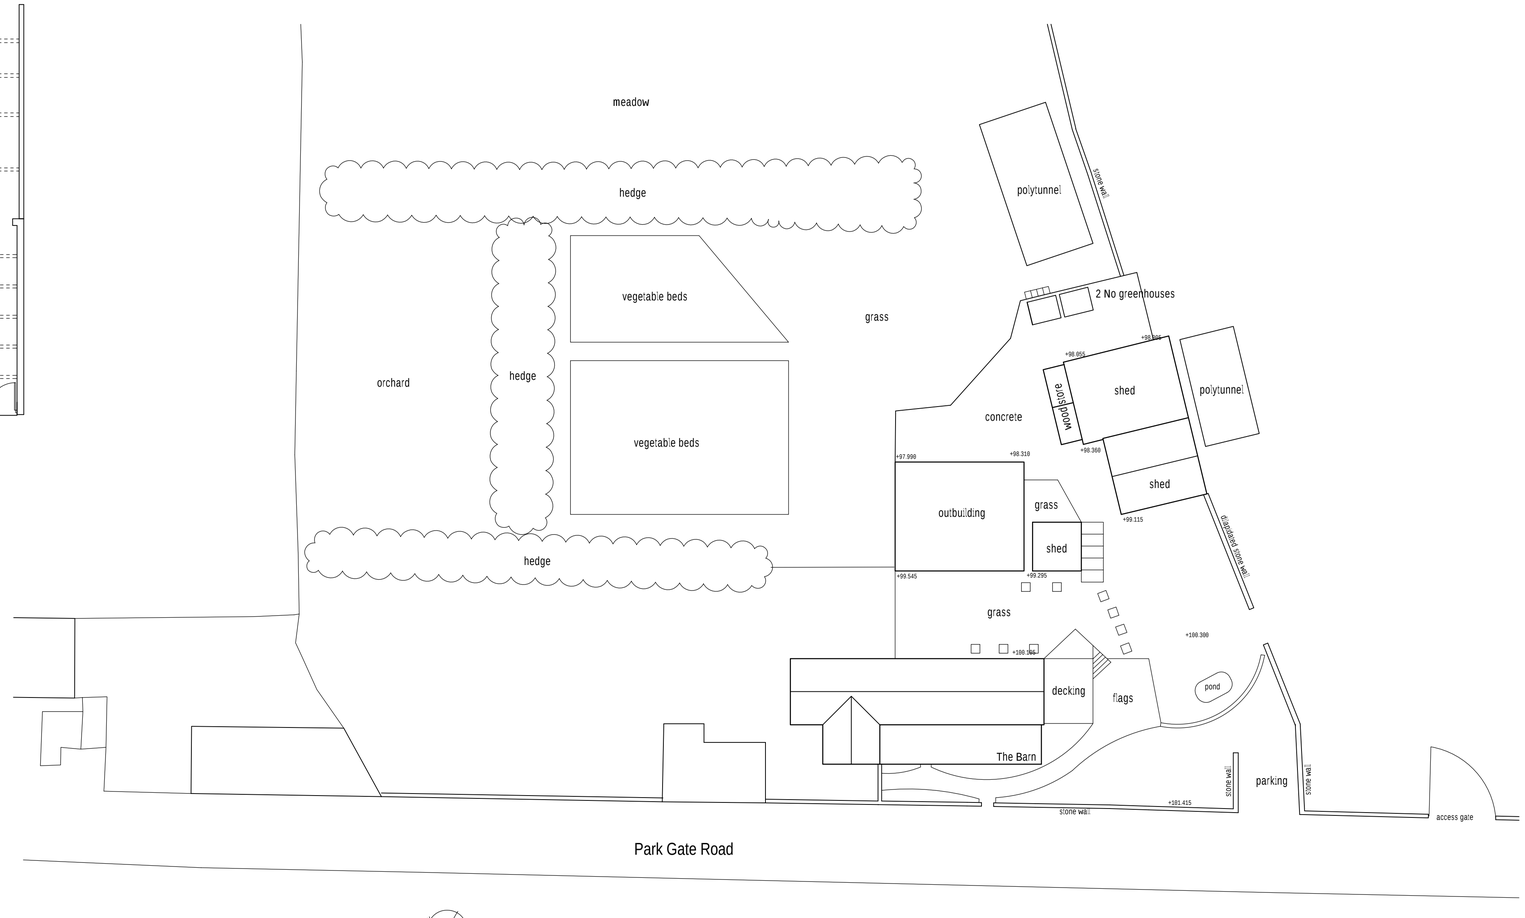

Existing part site plan (1:250)

Colne Valley Design
8 Meadow Lane
Slaithwaite
Huddersfield HD7 5EX

Tel: 01484 842097
Mobile: 07867 803312
E-mail: mitchell@sbhomes.co.uk

Proprietor: S.A. Mitchell (ACIOB)

Project
Replacement Building.

For
Paddock Farm.

Address
The Barn, Paddock Farm
Park Gate Road
Slaithwaite
HD7 5XA.

Title
Existing Layouts and Elevations.

Job No.	Drawing number	Date
23 J 62.	01.	Dec 2023.