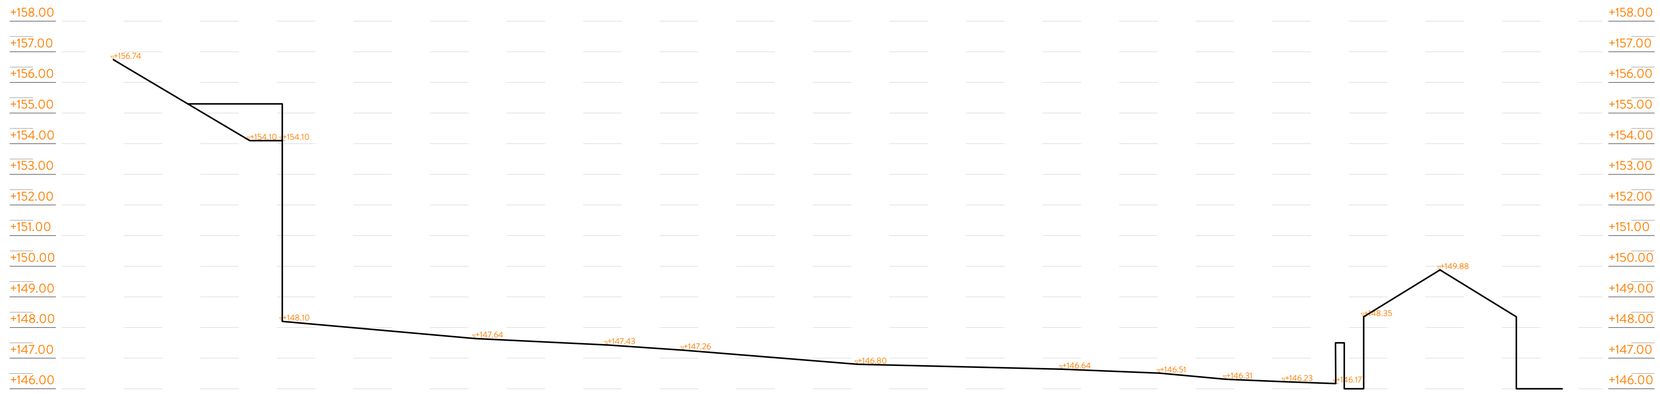

EXISTING SITE SECTION A-A.
1:100

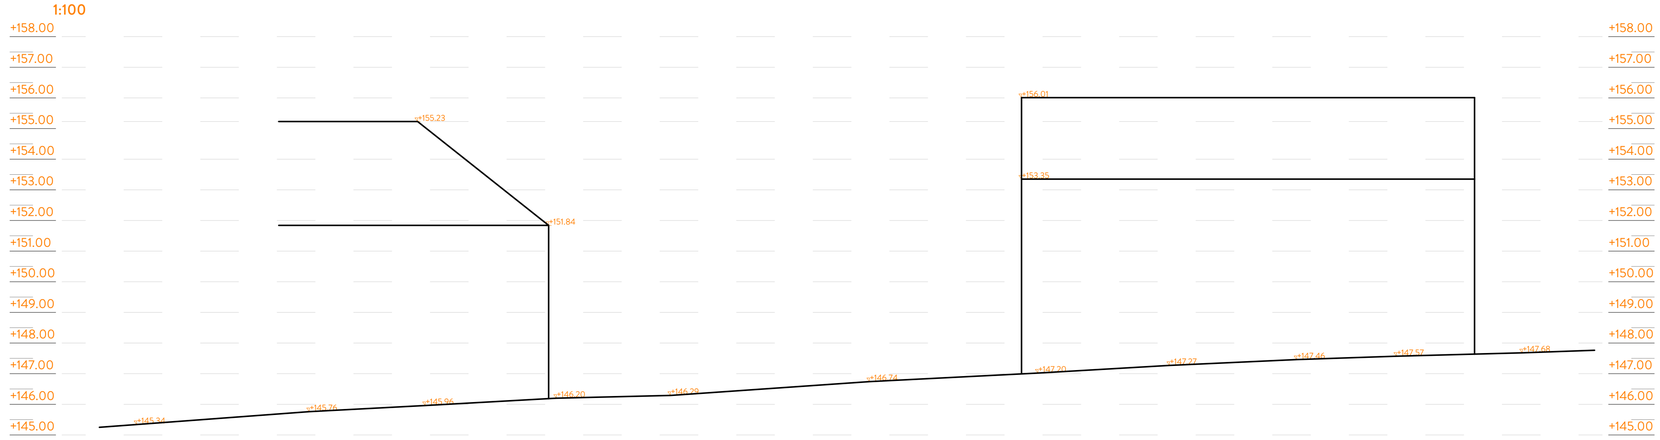

EXISTING SITE SECTION B-B.
1:100

EXISTING SITE PLAN.

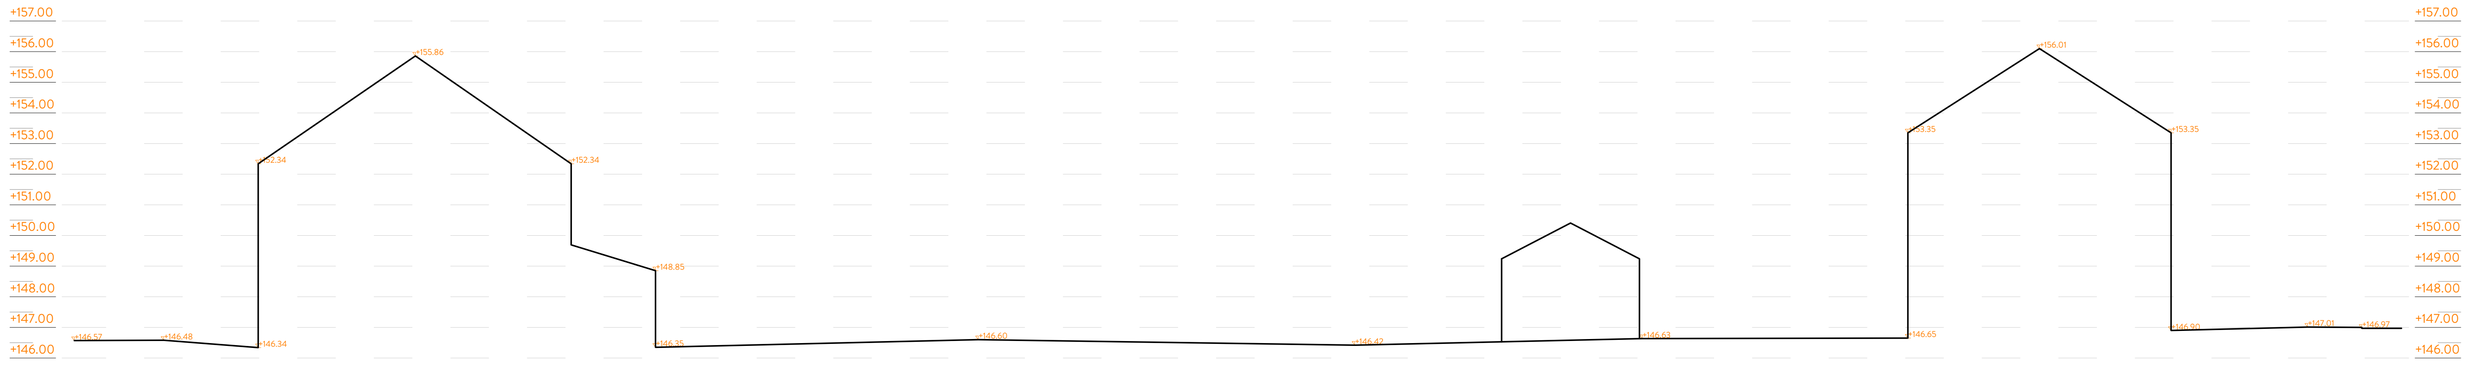

EXISTING SITE SECTION C-C.
1:100

2021 NORTHERN DESIGN AWARDS FINALIST

2022 Best of Houzz Service

BUILD 2021 Home Builder Awards

BUILD Architecture Awards 2019

REVISION	DESCRIPTION	DATE
-	-	-
-	-	-
-	-	-
-	-	-
-	-	-
-	-	-
-	-	-
-	-	-
-	-	-
-	-	-
-	-	-

NOTES

STATUS: PLANNING DRAWING

ORANGE DESIGN STUDIO.
ARCHITECTURAL PRACTICE

hello@orangedesignstudio.co.uk
59A, Huddersfield Road, Mirfield, WF14 8AA
orangedesignstudio.co.uk
01924 650930

COPYRIGHT © ORANGE DESIGN STUDIO LIMITED

PROJECT TITLE: BRADSHAW ROAD

DRAWING TITLE: EXISTING SITE SECTIONS

SCALE	DRAWN	CHECKED	PROJECT REFERENCE
1:100	JH	JH	ODS_23/755
PAPER SIZE	DWG NUMBER	DATE	REVISION
A4	(35)001	23/8/23	A

CLIENT: THORNTON HOMES