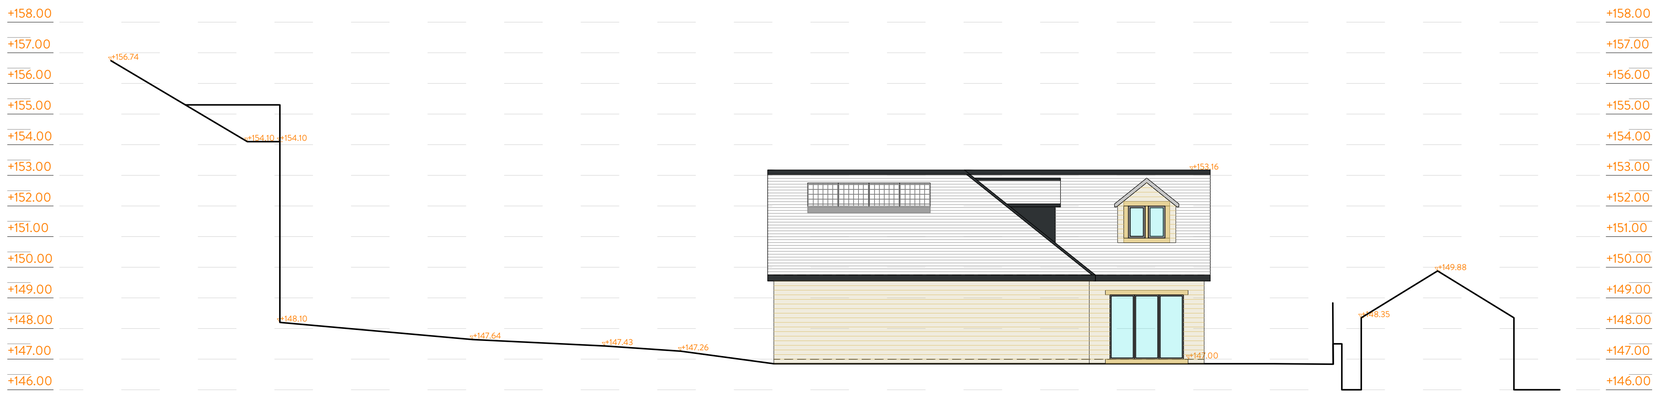


PROPOSED SITE SECTION A-A.
1:100

PROPOSED SITE SECTION B-B.
1:100

PROPOSED SITE PLAN.

PROPOSED SITE SECTION C-C.
1:100

2021 NORTHERN DESIGN AWARDS FINALIST

2022 Best of Houzz Service

BUILD 2021 Home Builder Awards

BUILD Architecture Awards 2019

| REVISION | DESCRIPTION | DATE |
|---|---|---|
| - | - | - |
| - | - | - |
NOTES

STATUS: PLANNING DRAWING

ORANGE DESIGN STUDIO.
ARCHITECTURAL PRACTICE

hello@orangedesignstudio.co.uk
59A, Huddersfield Road, Mirfield, WF14 8AA
orangedesignstudio.co.uk
01924 650930

COPYRIGHT © ORANGE DESIGN STUDIO LIMITED

PROJECT TITLE: BRADSHAW ROAD

DRAWING TITLE: PROPOSED SITE SECTIONS

| SCALE | DRAWN | CHECKED | PROJECT REFERENCE |
|---|---|---|---|
| 1:100 | JH | JH | ODS_23/755 |
| **PAPER SIZE** | **DWG NUMBER** | **DATE** | **REVISION** |
| A4 | (35)002 | 23/8/23 | A |

CLIENT: THORNTON HOMES