




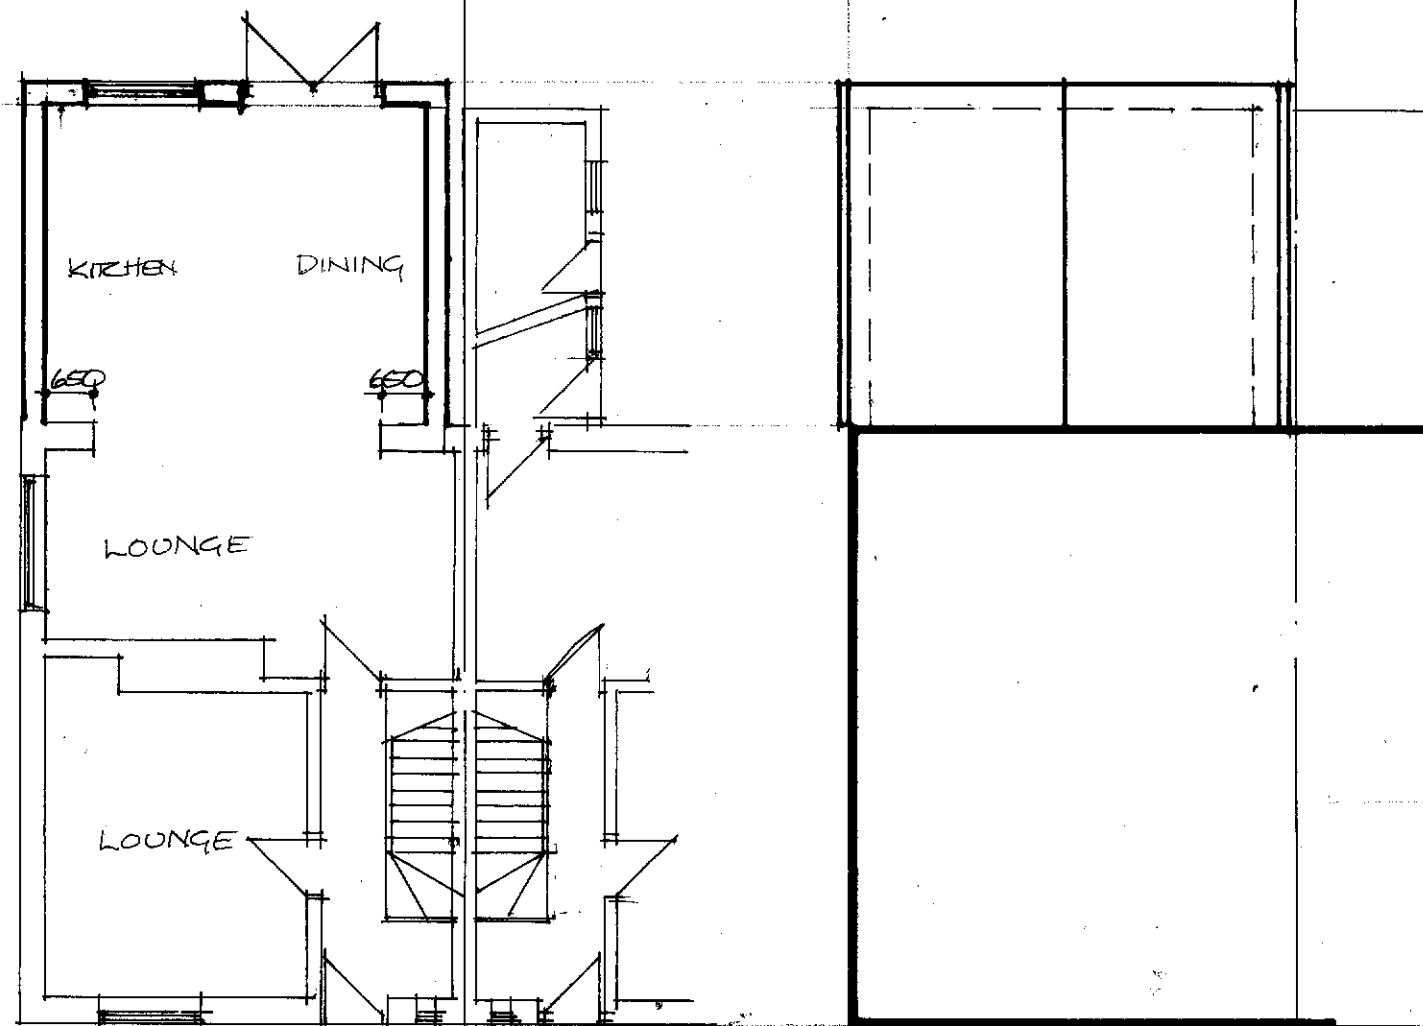


ROOF 1:100

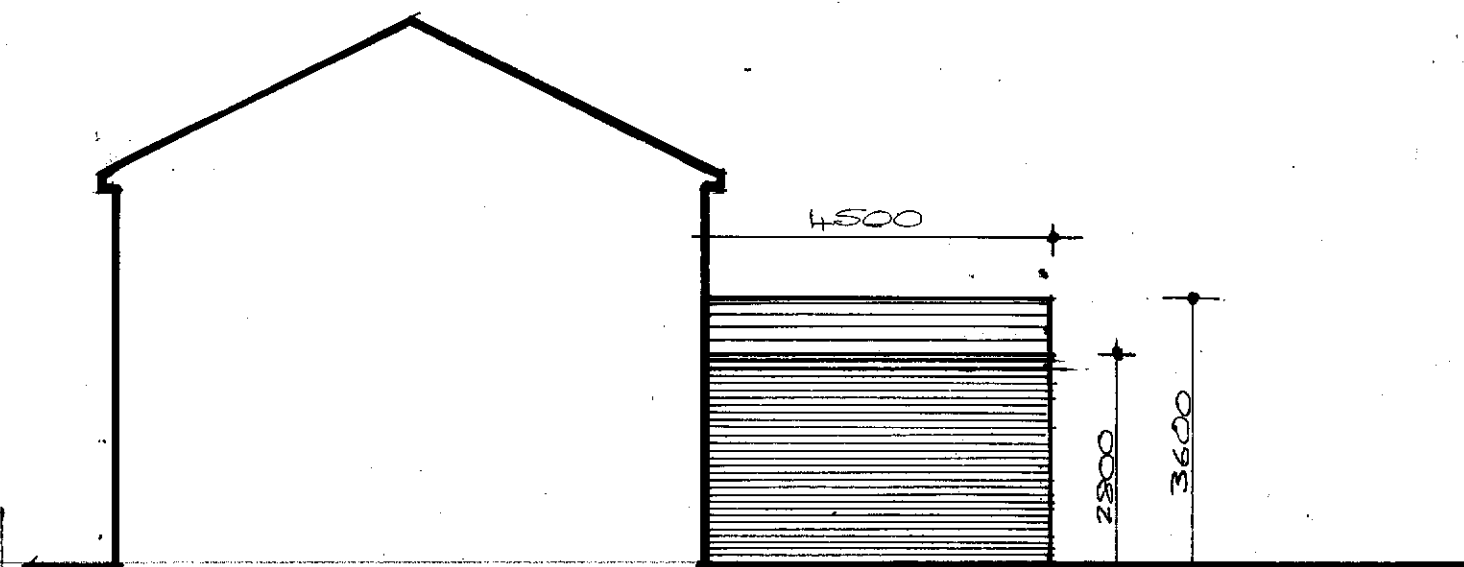

SIDE 1:100

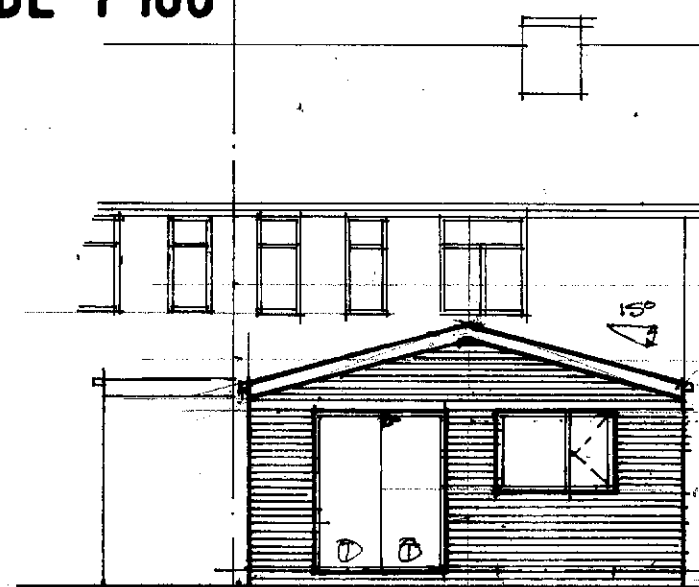

REAR 1:100

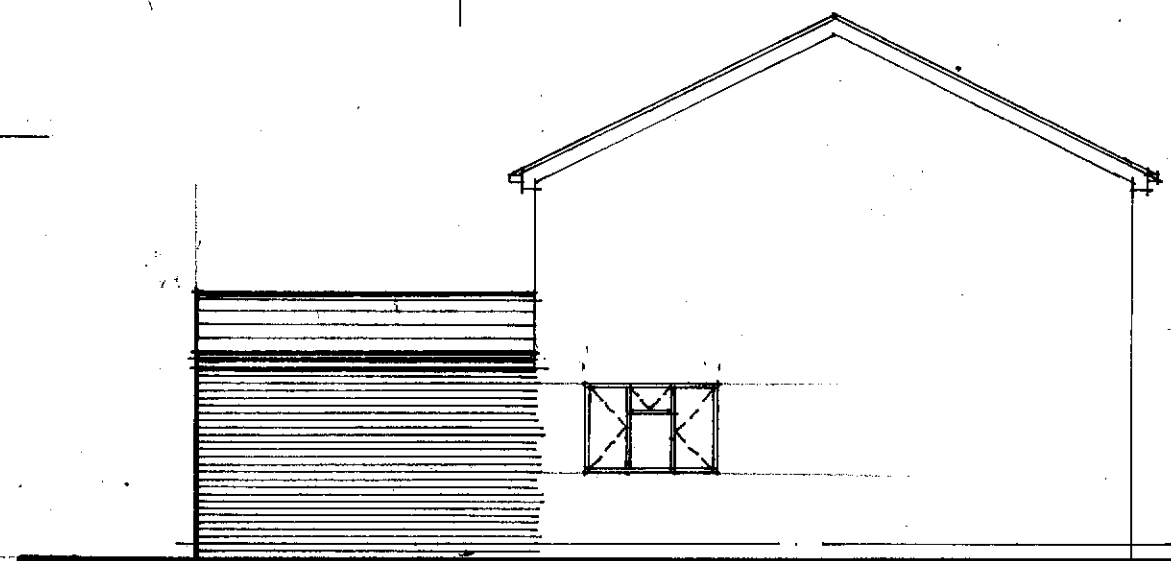

SIDE 1:100

CONCRETE ROOF TILES TO MATCH
EXISTING TO SUIT 15° ROOF PITCH
RAINWATER GOODS & FACIA TO MATCH
EXISTING
UPVC DOUBLE GLAZED WINDOWS &
DOORS TO MATCH EXISTING
FACING BRICK TO MATCH EXISTING