




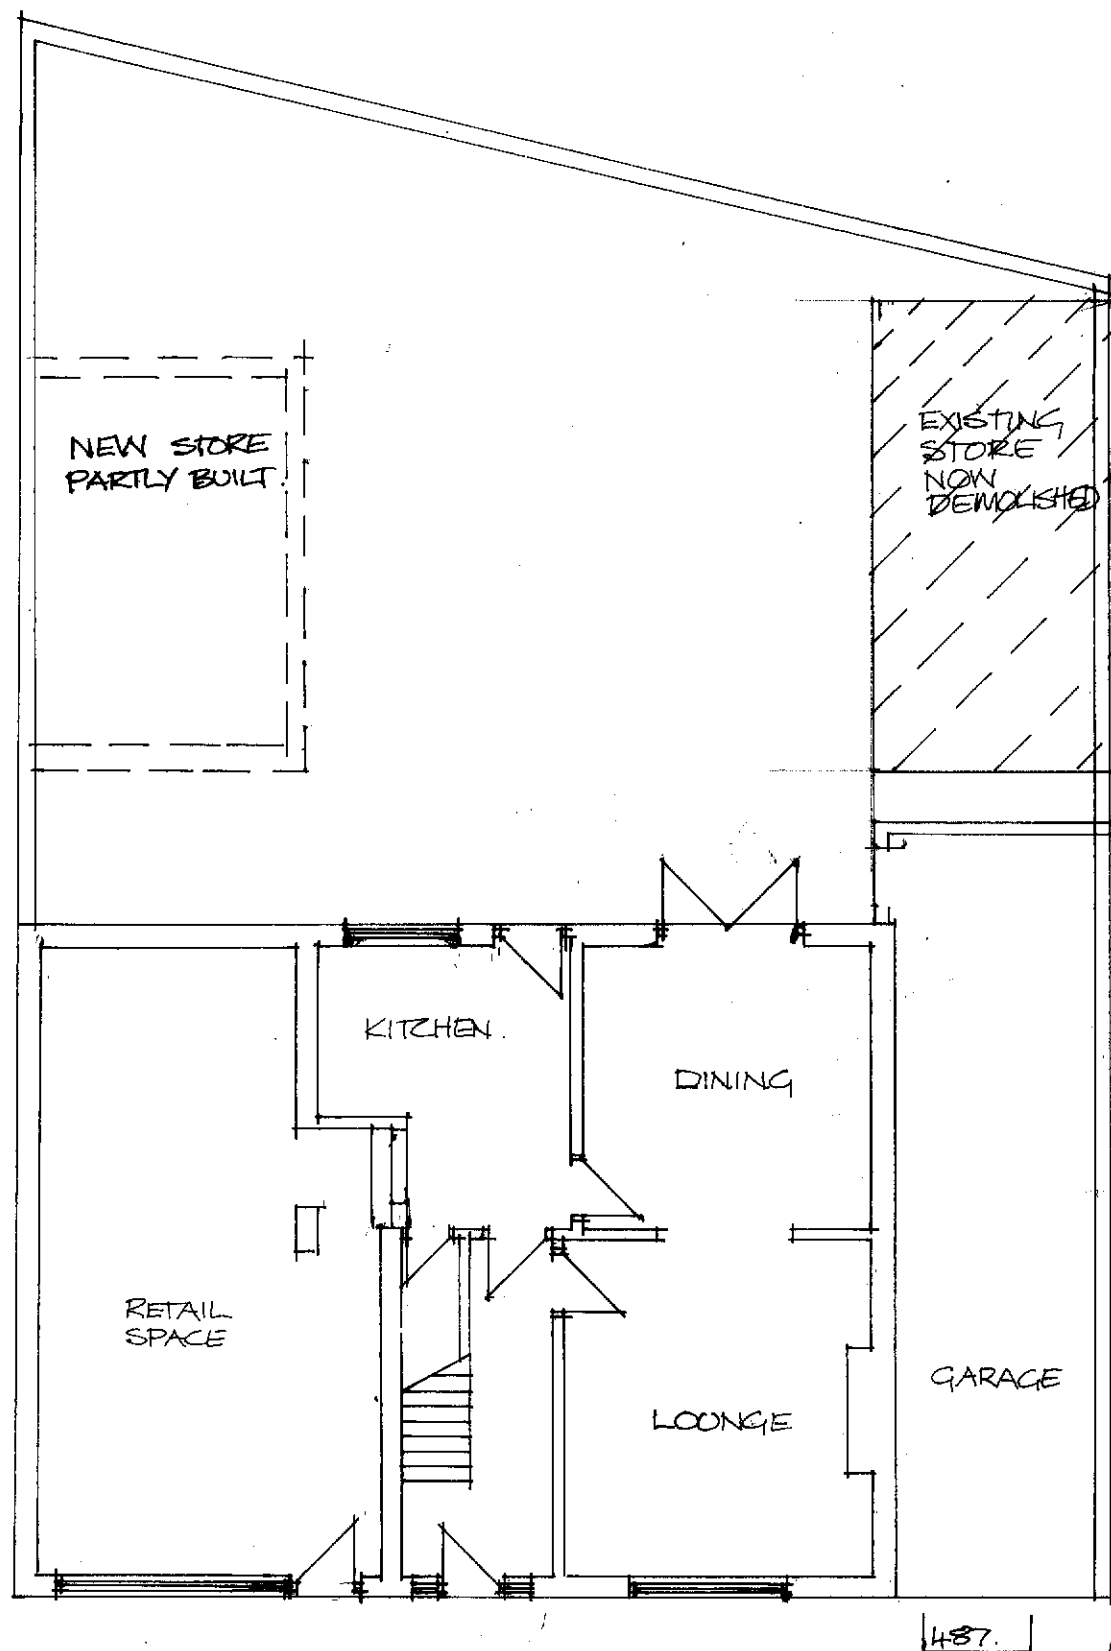

GROUND 1:100

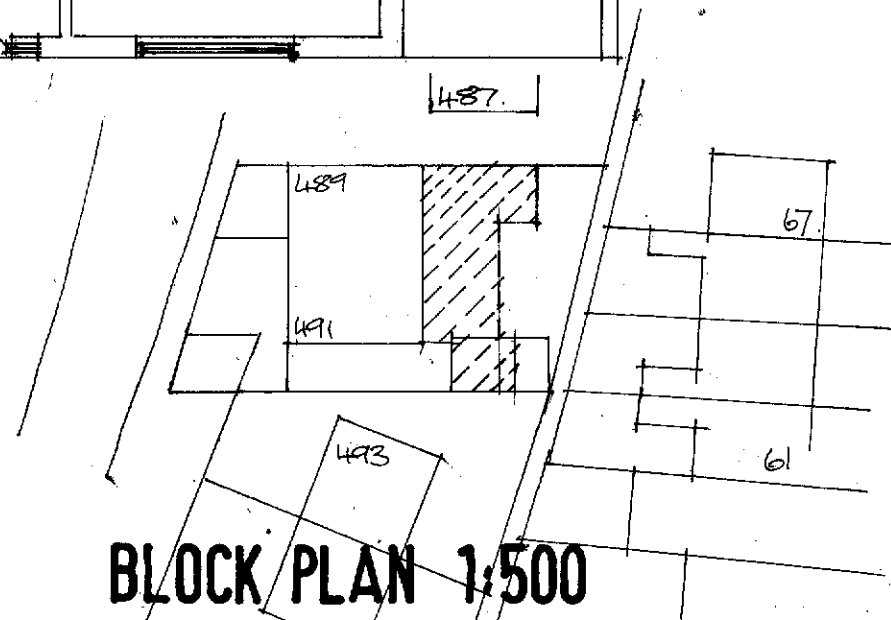

BLOCK PLAN 1:500

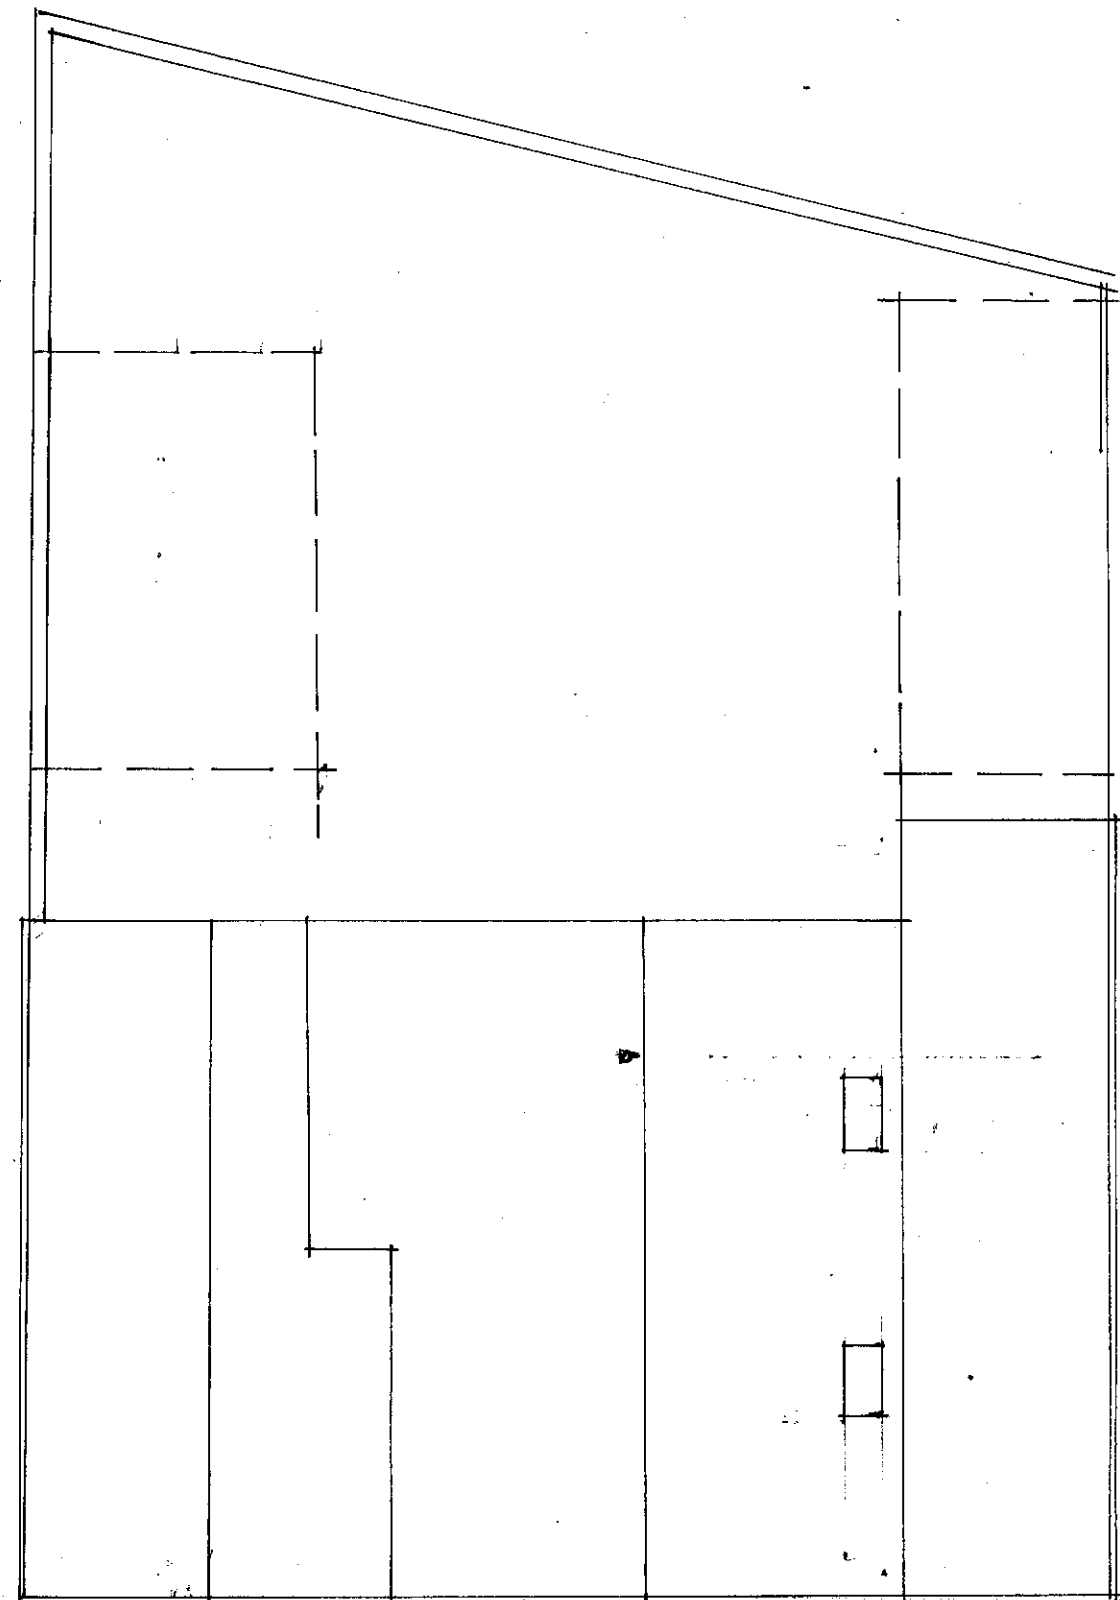

ROOF 1:100

SINGLE STOREY SIDE & REAR EXTENSIONS TO
489-491 LEES HALL ROAD THORNHILL LEES
EX PLANS
LHR/01