


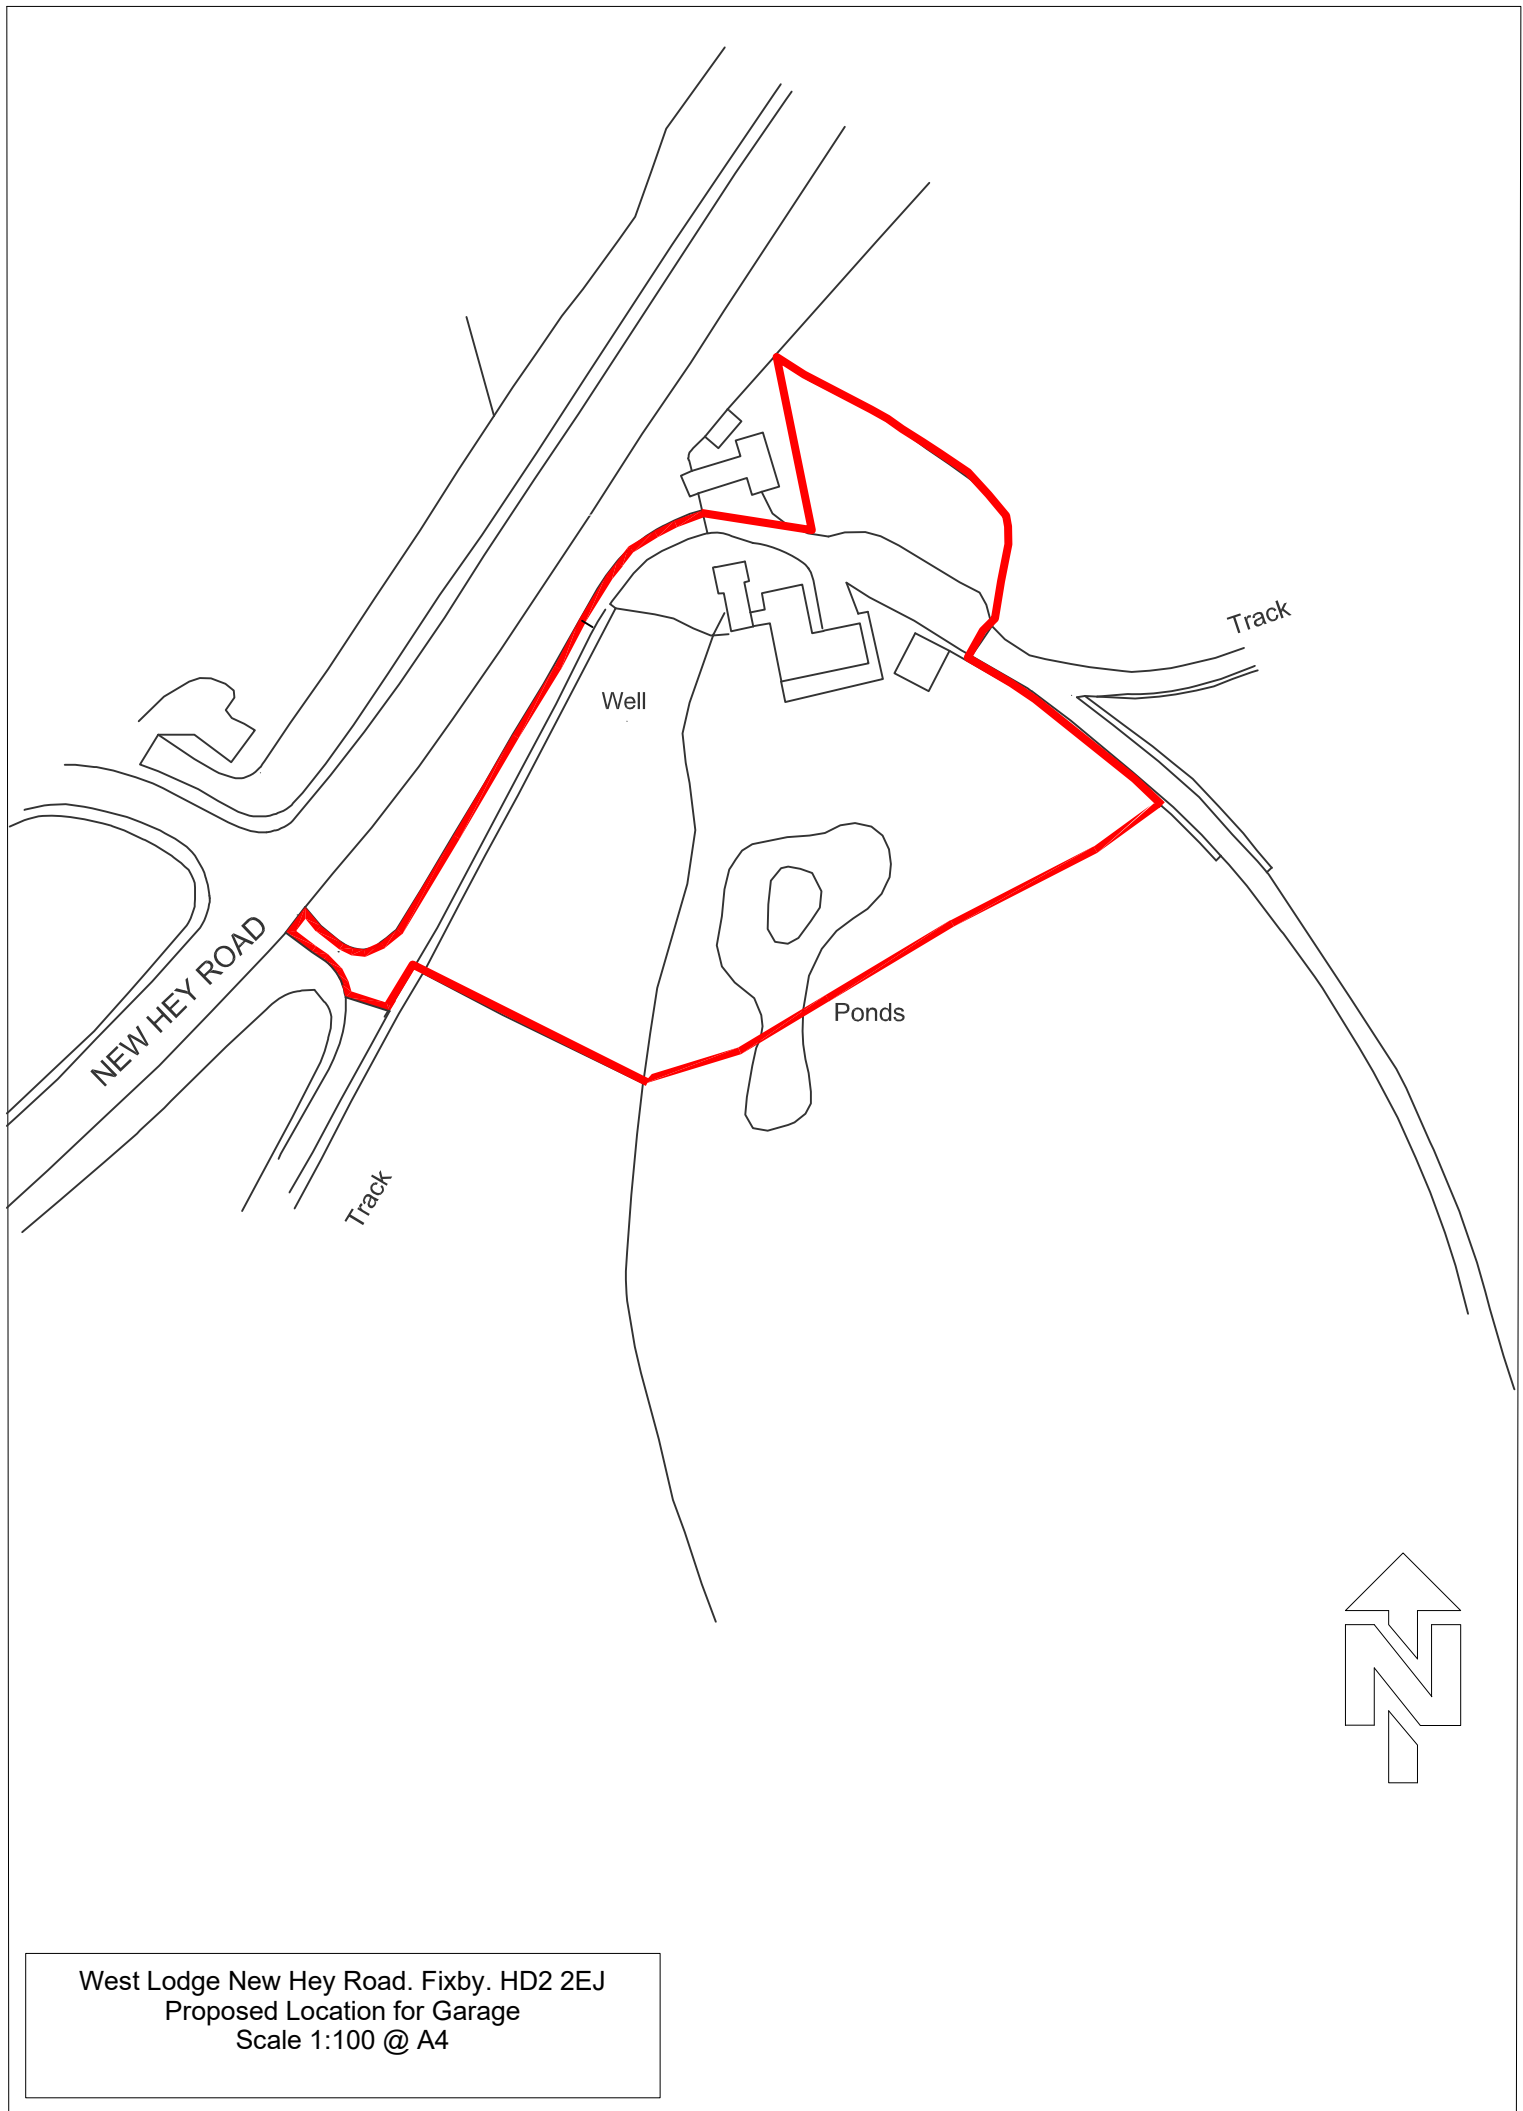

West Lodge New Hey Road. Fixby. HD2 2EJ
Proposed Location for Garage
Scale 1:100 @ A4