


PROPOSED BOUNDARY PLAN WITH GARDEN POD


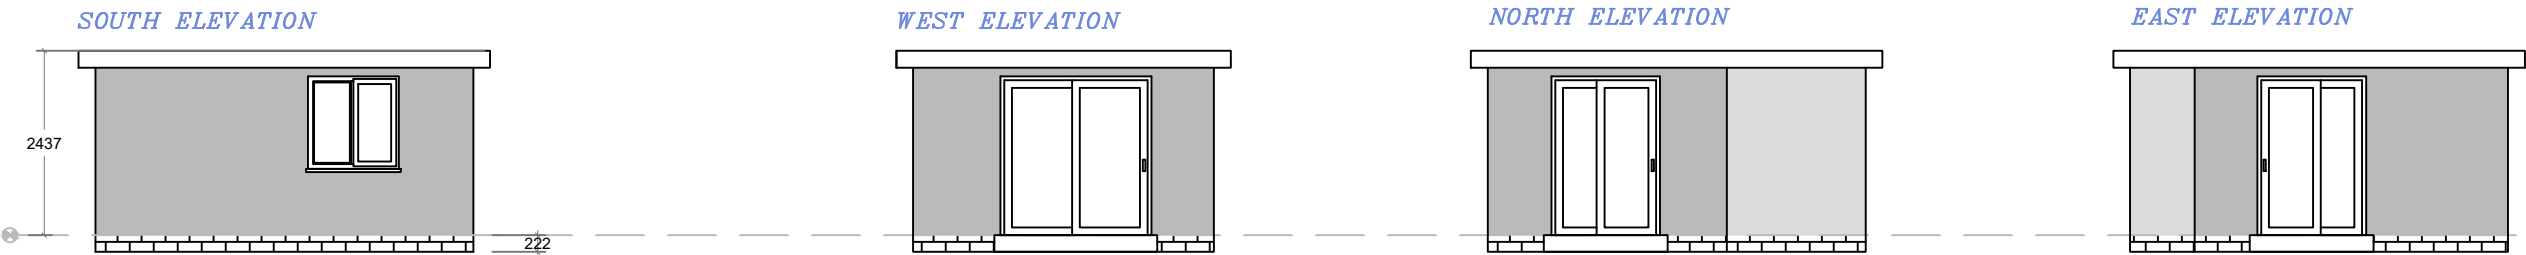


Proposed rear extension with garden Pod
Floor area 12.6 M2

Walls. Timber construction on grid or foundation base,
render Finnish on render board.

GRP Fibreglass Roofing. Painted finished similar to roof colour

PROPOSED BOUNDARY PLAN VIEW

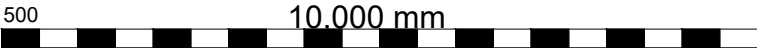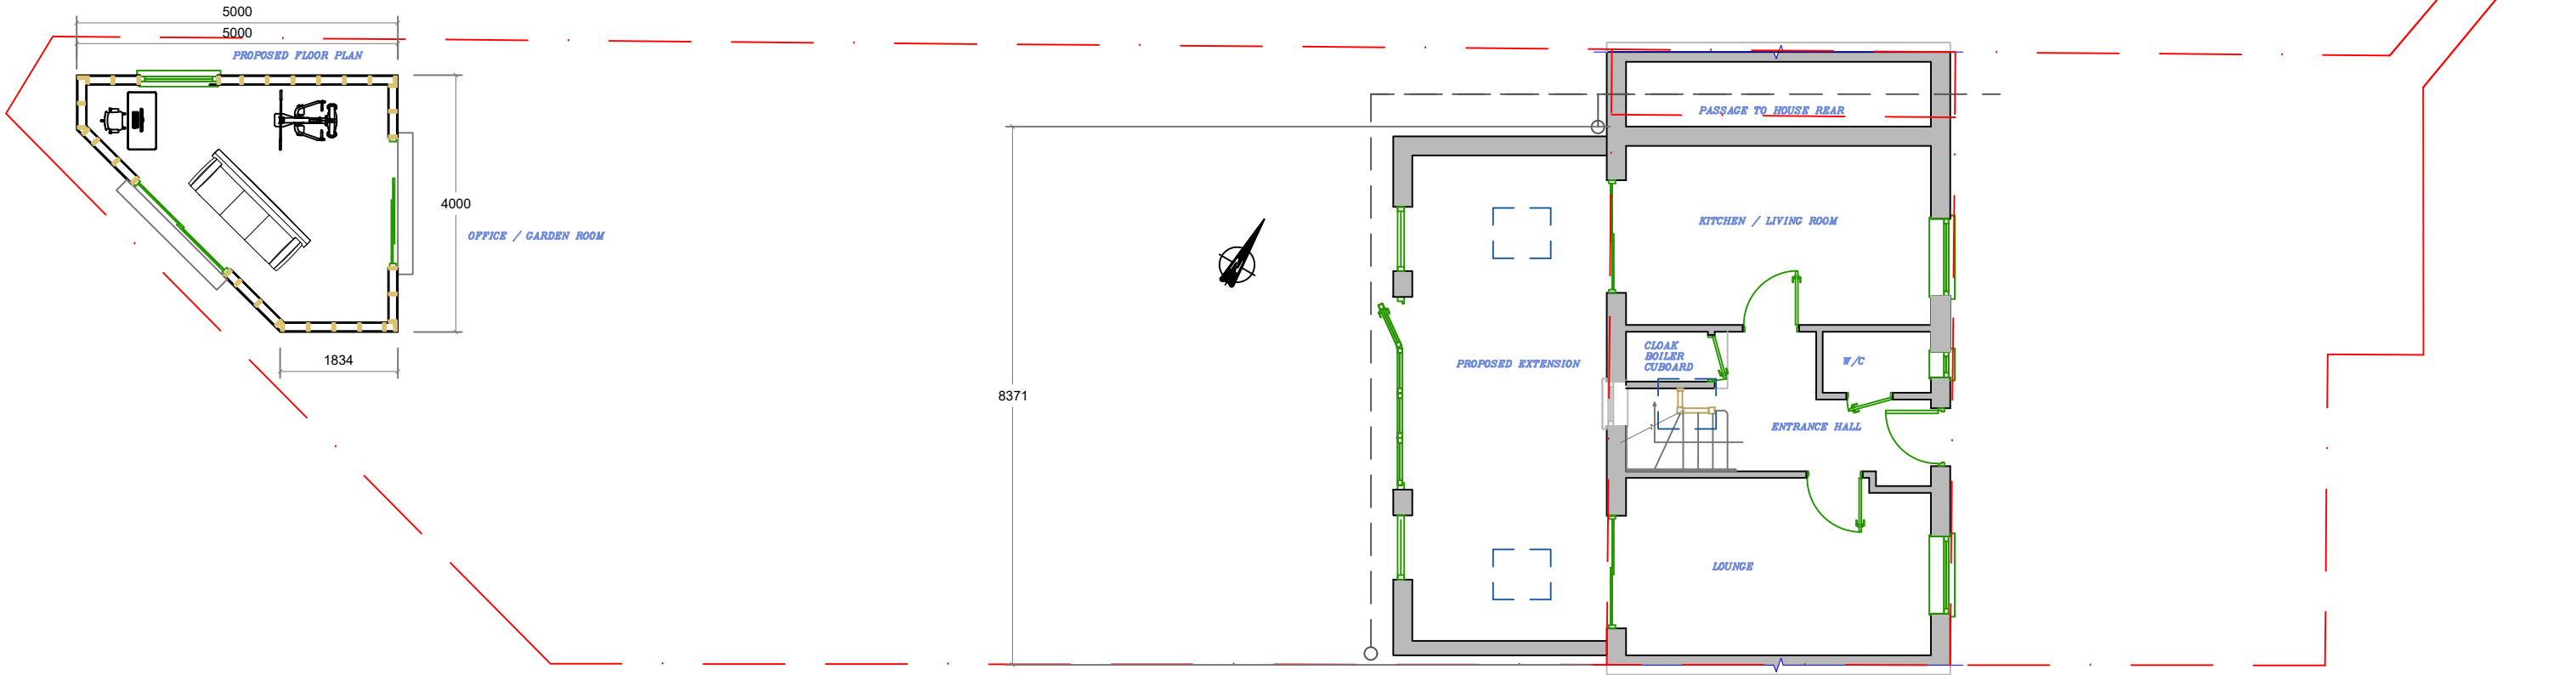

Client		SHEET SIZE A3	GARDEN ROOM
PROJECT NAME REAR EXTENSION		DWG Reference	
SITE ADDRESS 17 BLUEBELL WALK WF12 8DE		SHEET NUMBER	
DWG PROPOSED	SCALE 1-100	GC Plans & Design UNIT 14 CLIMAX WORKS LS11-100 5JY 07791359431 01132534971	
CONTRACT NO	Date 21/02/2024		