

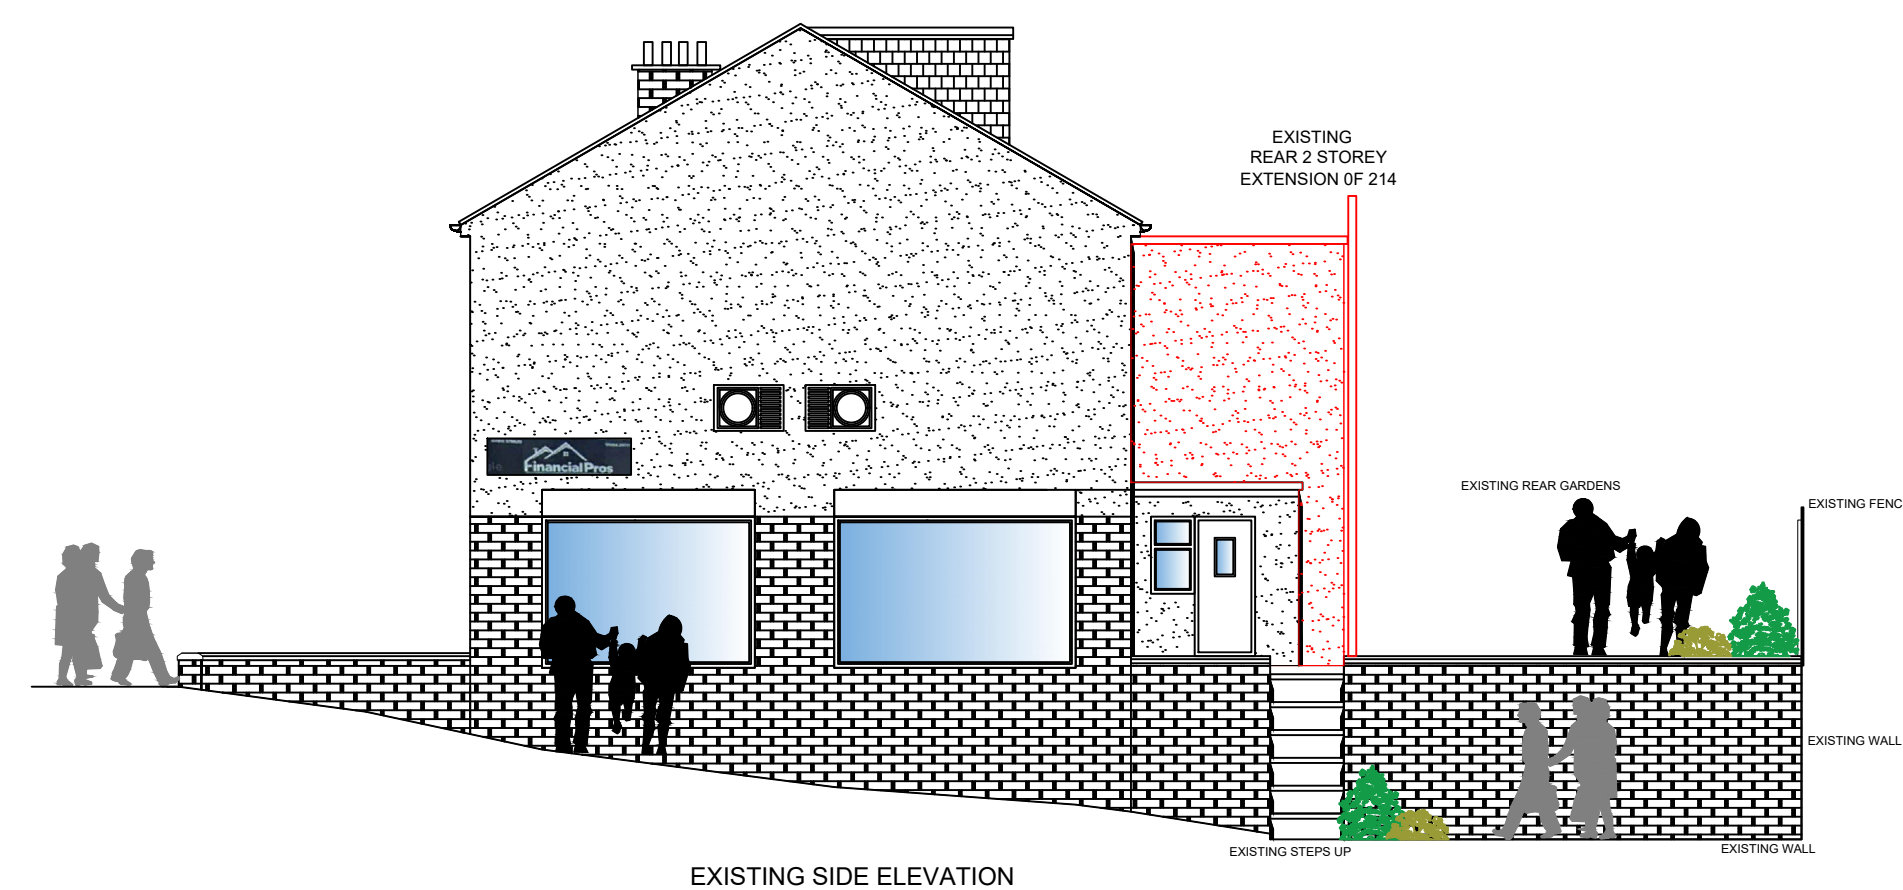
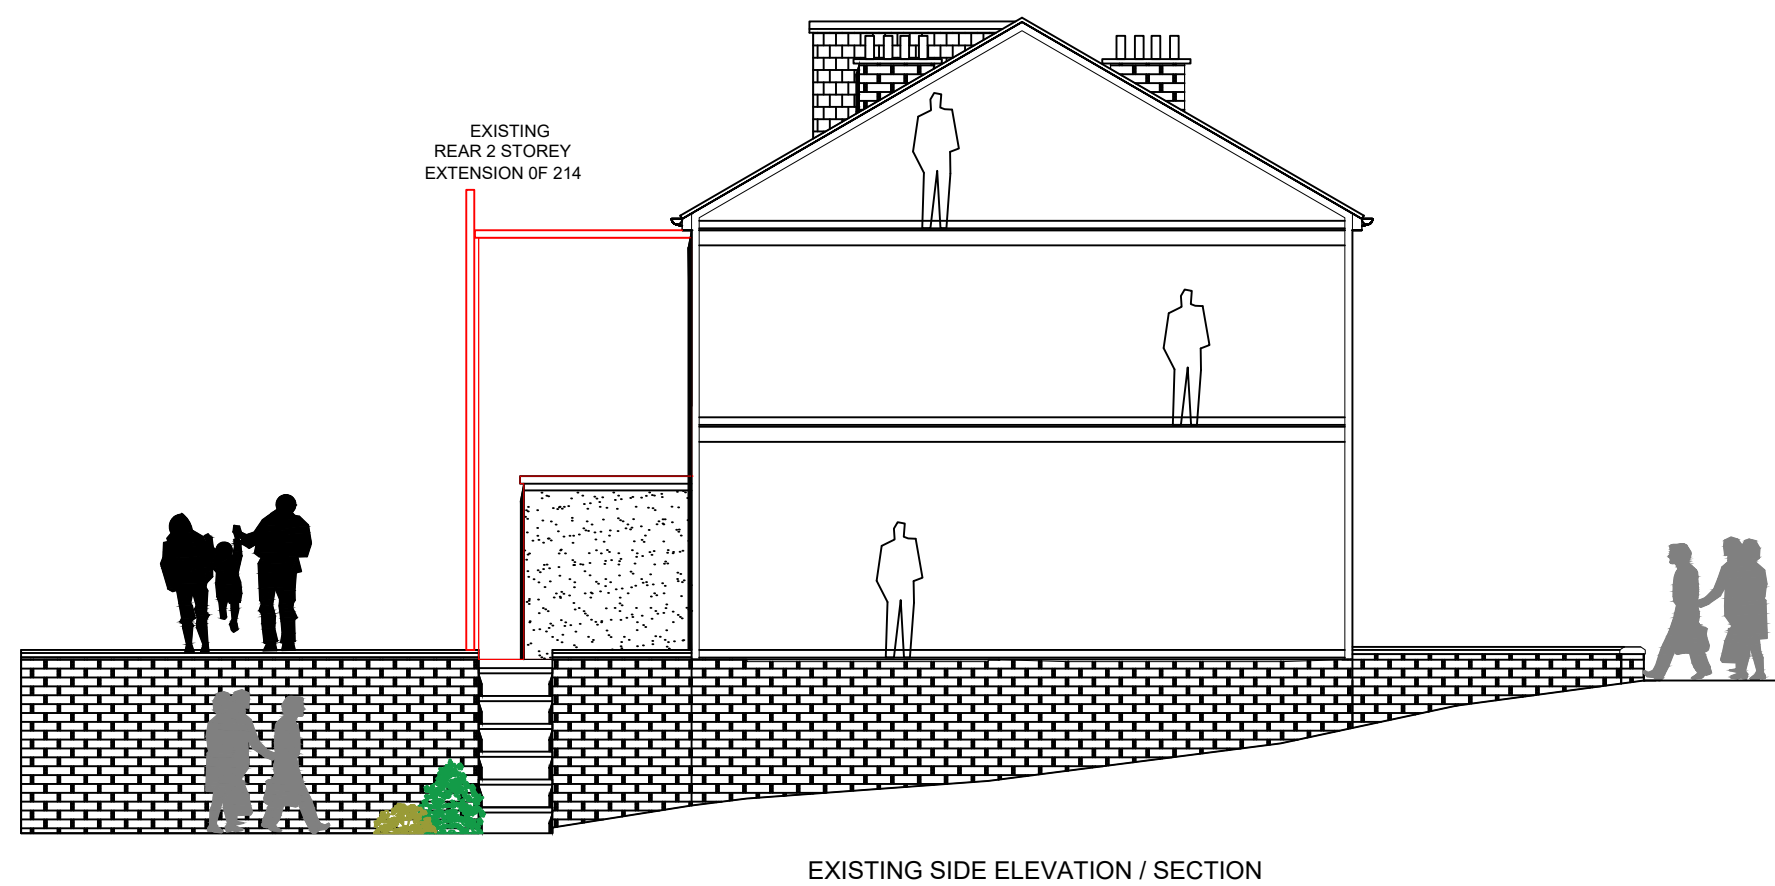


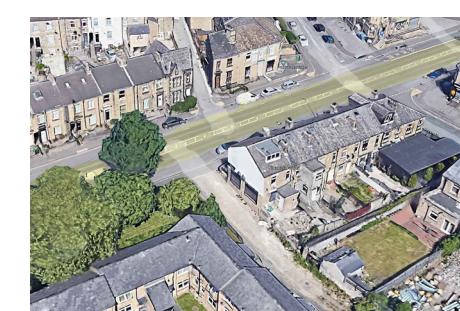

Site location plan @1:1250 scale

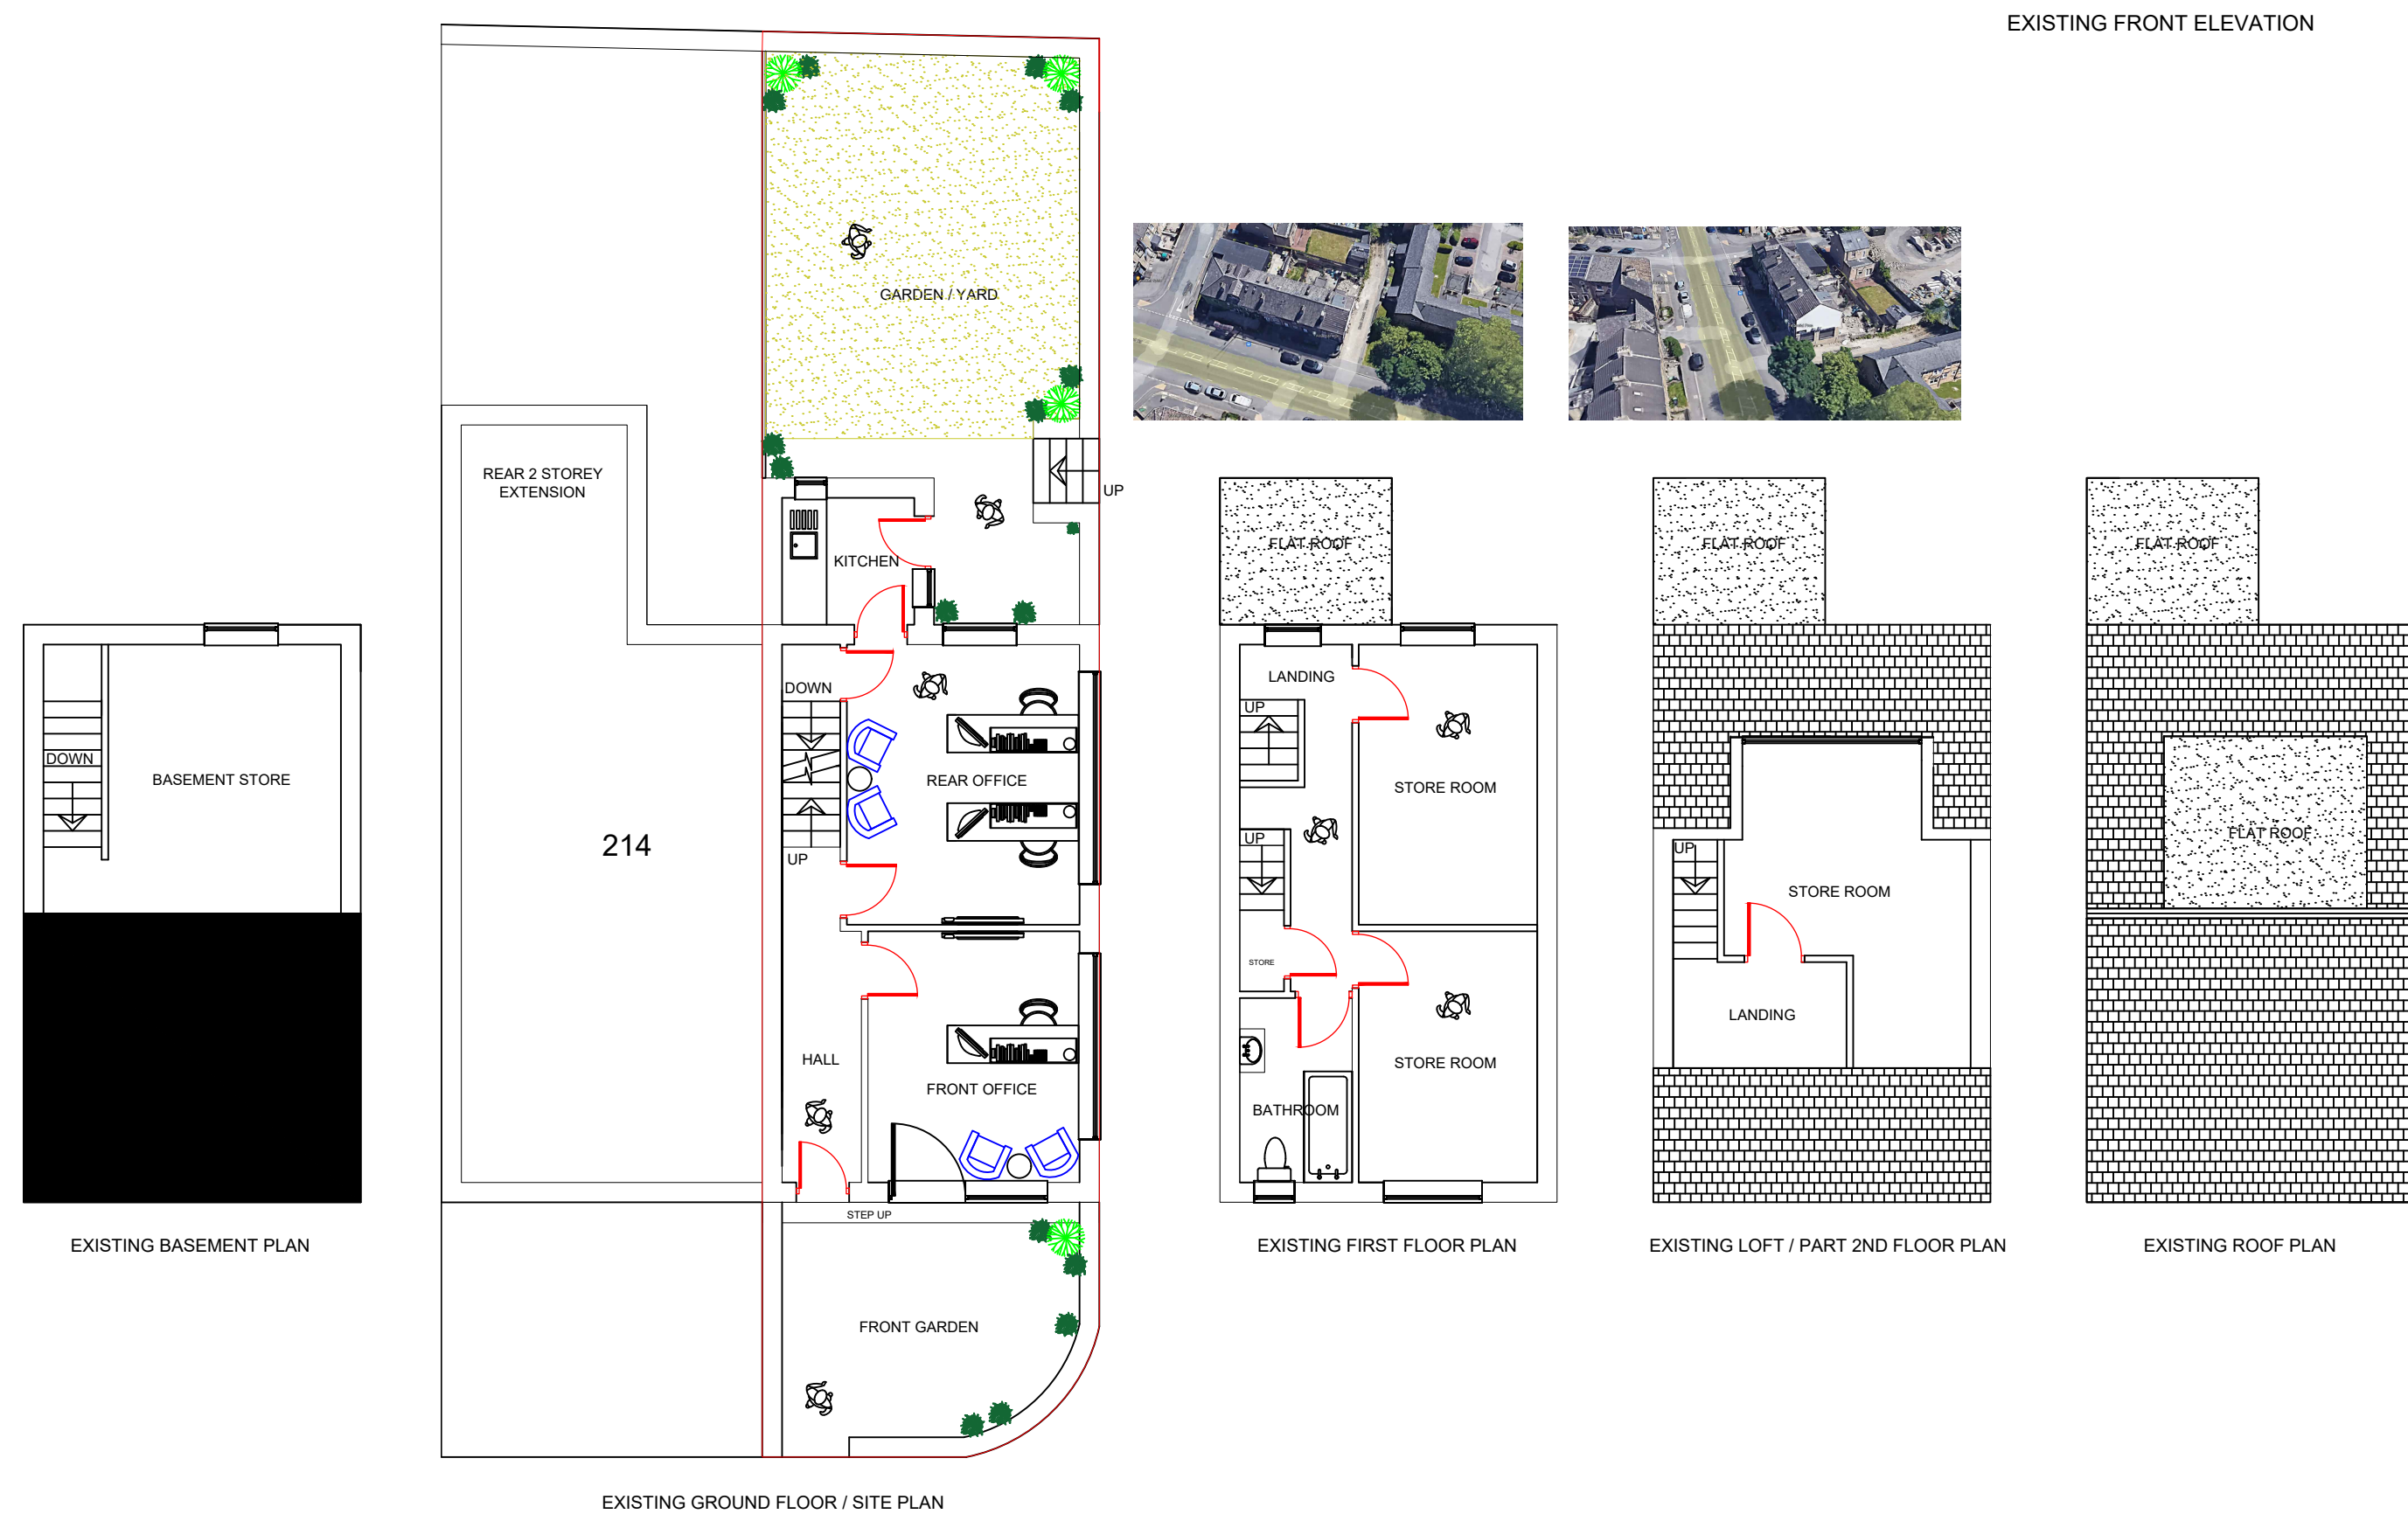

■ Architectural design ■ Planning & Building Regulations ■ Landscape architecture ■ 3D Visualisation & model making			
CLIENT			
MR.KHALID.RAFIQUE			
212.BRADFORD.ROAD,FARTOWN HUDDERSFIELD.HD1.6DZ			
DRAWING OF			
PROPOSED.FRONT.DORMER BASEMENT.IMPROVEMENT.NEW.STAIR.ACCESS OFFICE.&.STORAGE.UPGRADE ALONG.WITH.INTERNAL.ALTERATIONS			
EXISTING.PLANS&ELEVELS			
drawing no	rev	date	
DWG-001	A	FEB-24	
scale	drawn	checked by	checked da
1:100@.A1	SMT	KR	FEB-24