
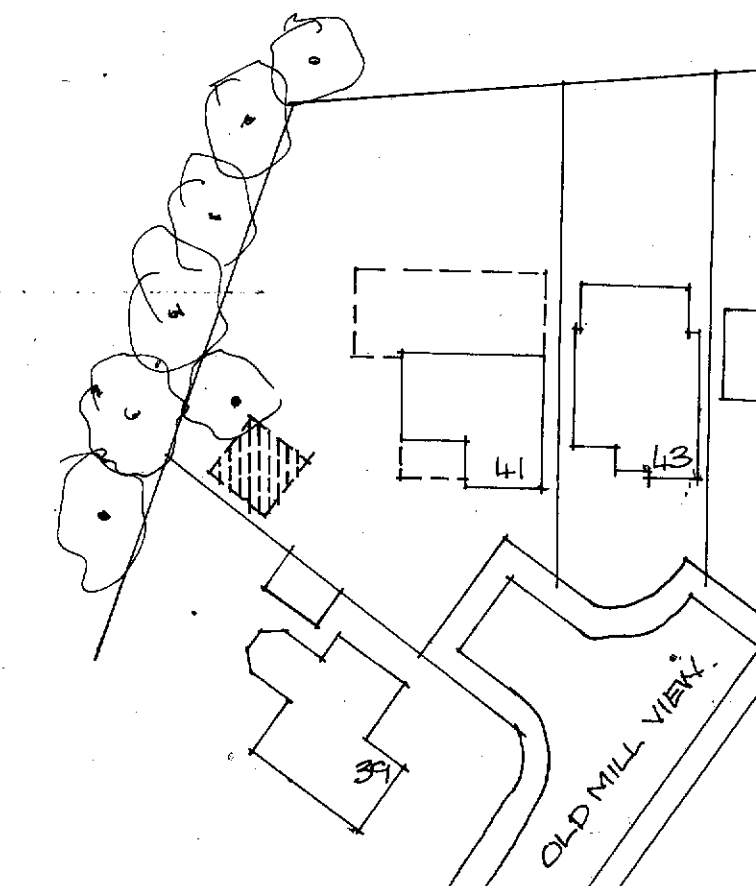


MEMBRANE ROOF COVERING
 TIMBER PLANK CLADDING TO WALLS & FASCIA
 DOUBLE GLAZED UPVC WINDOWS & DOORS

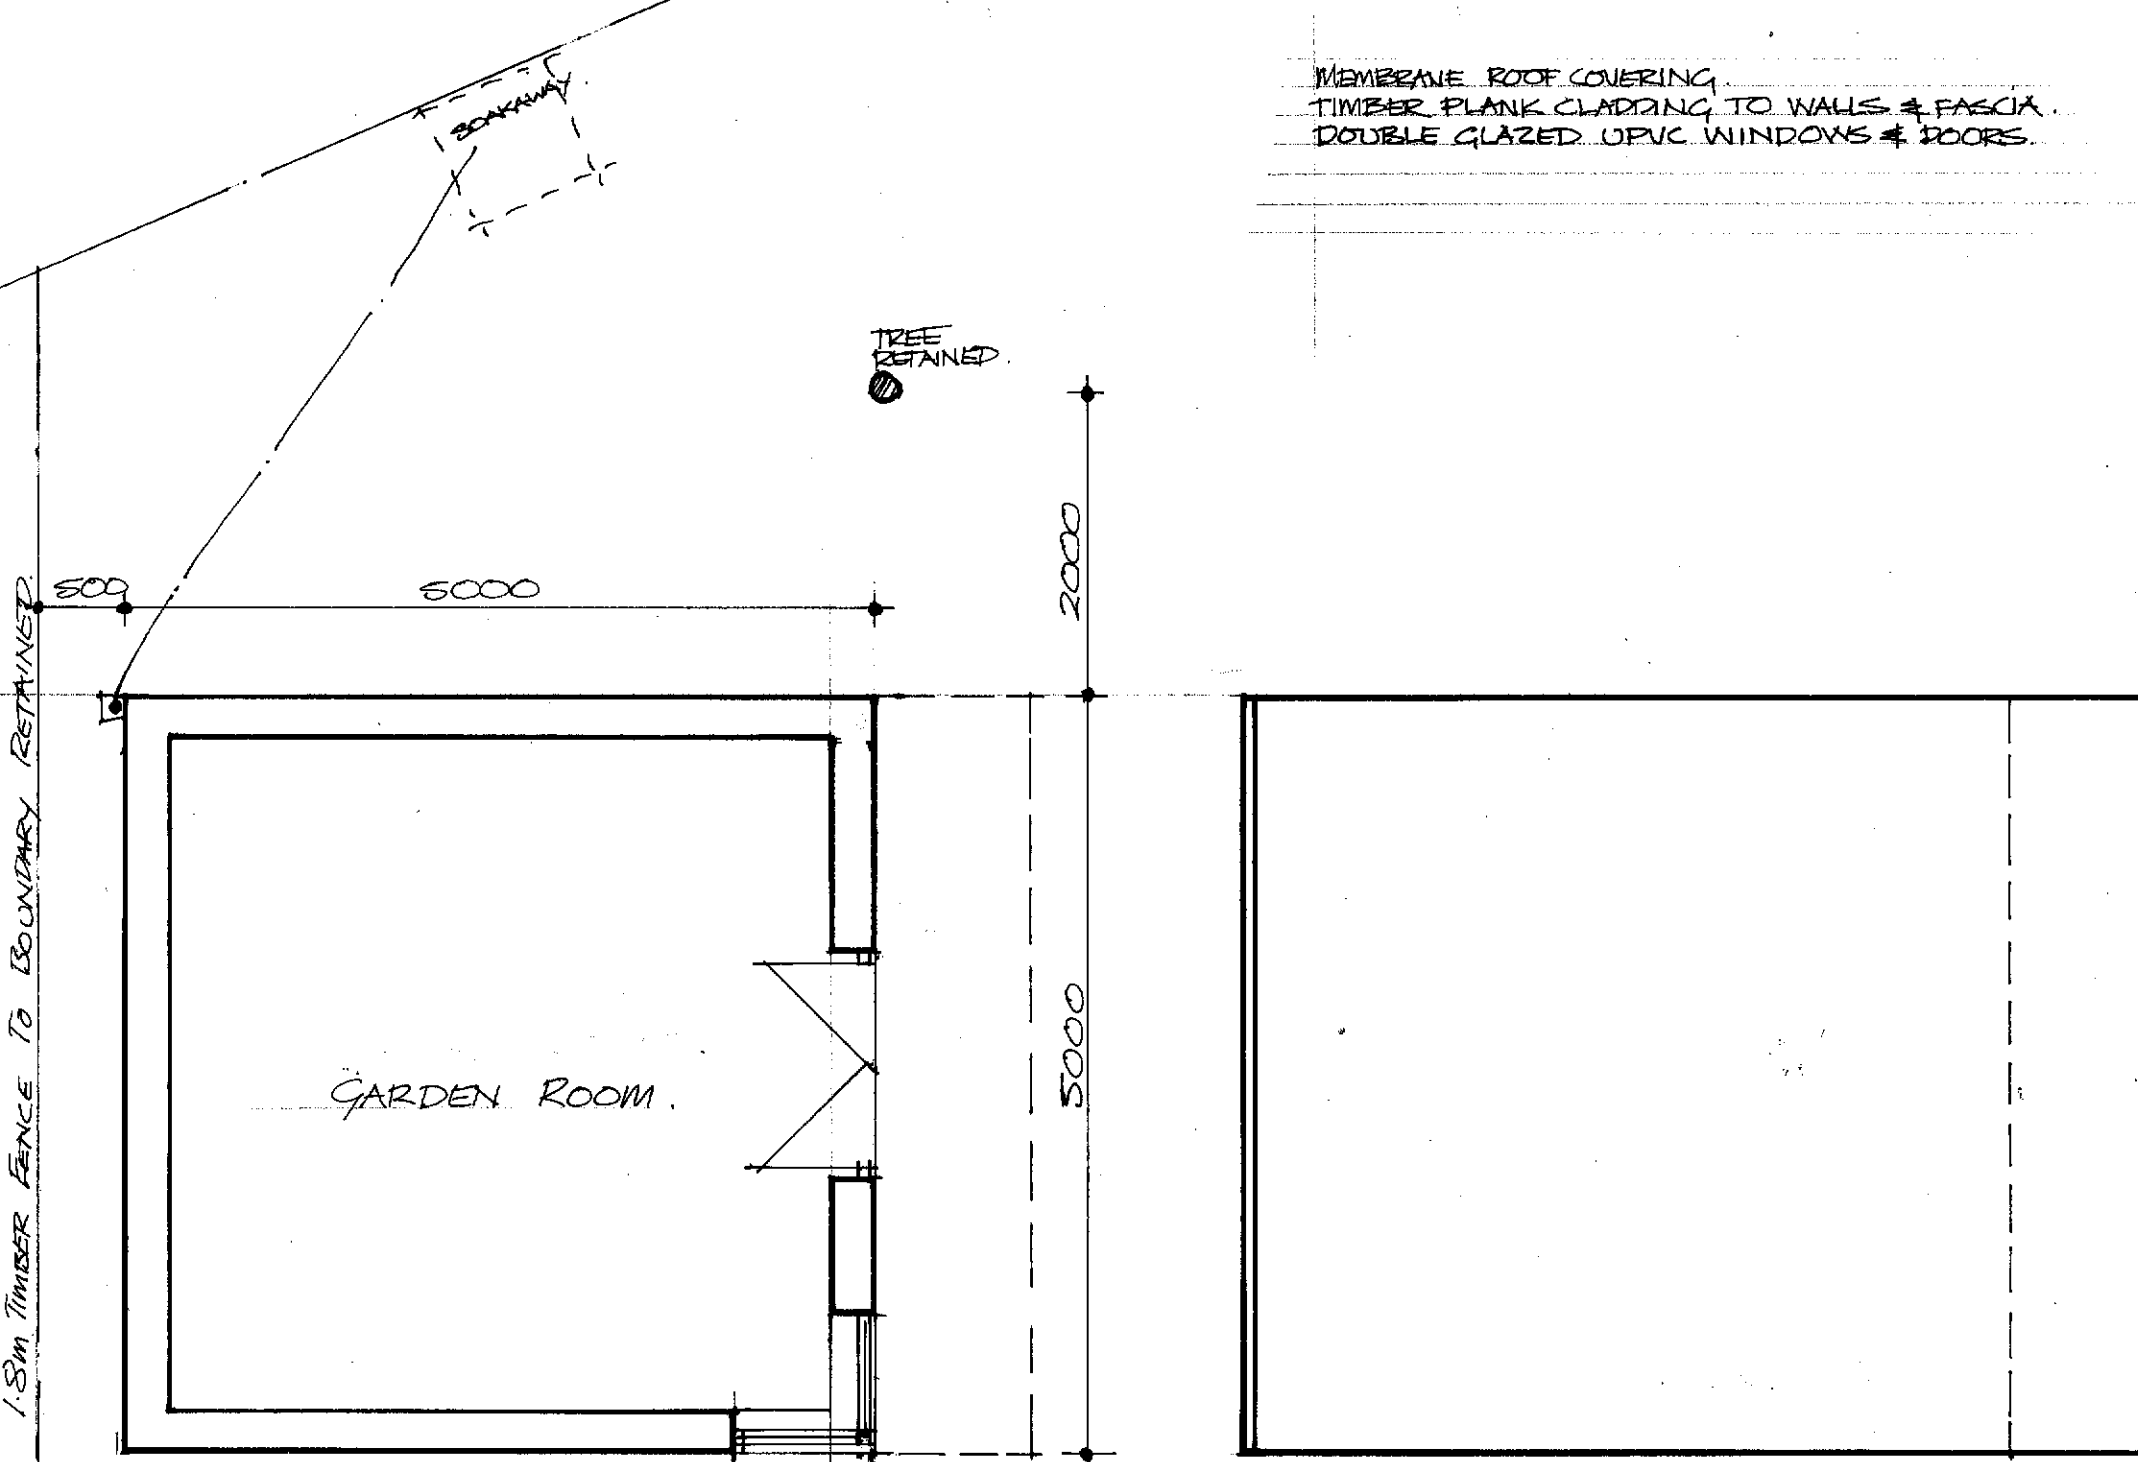

BLOCK PLAN 1:500

**DETACHED GARDEN ROOM TO
 41 OLD MILL VIEW DEWSBURY
 EX/PR DETAILS OMVD/101**