
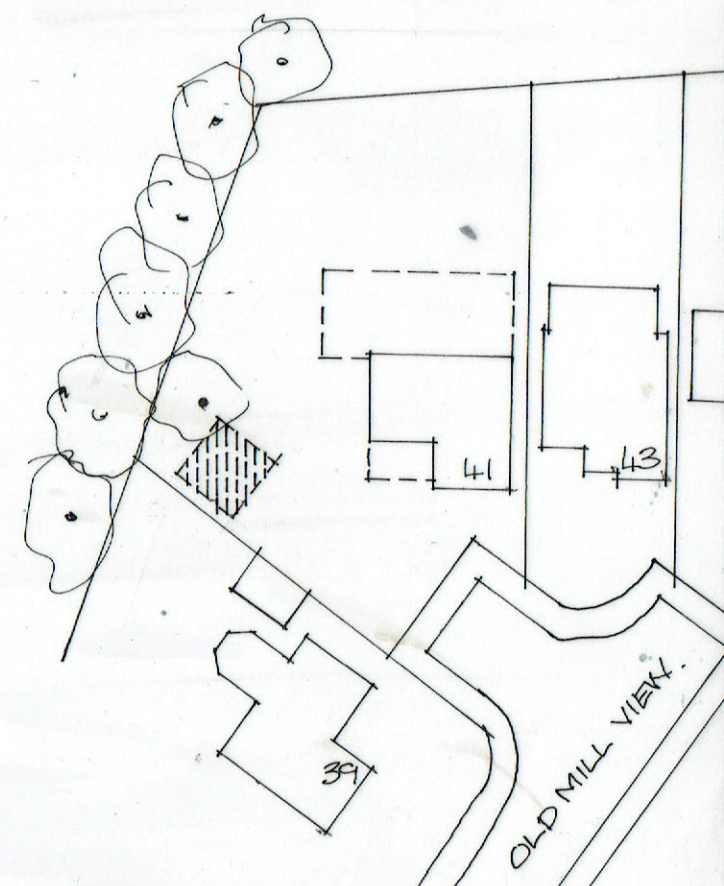


MEMBRANE ROOF COVERING.
 TIMBER PLANK CLADDING TO WALLS & FASCIA.
 DOUBLE GLAZED UPVC WINDOWS & DOORS.

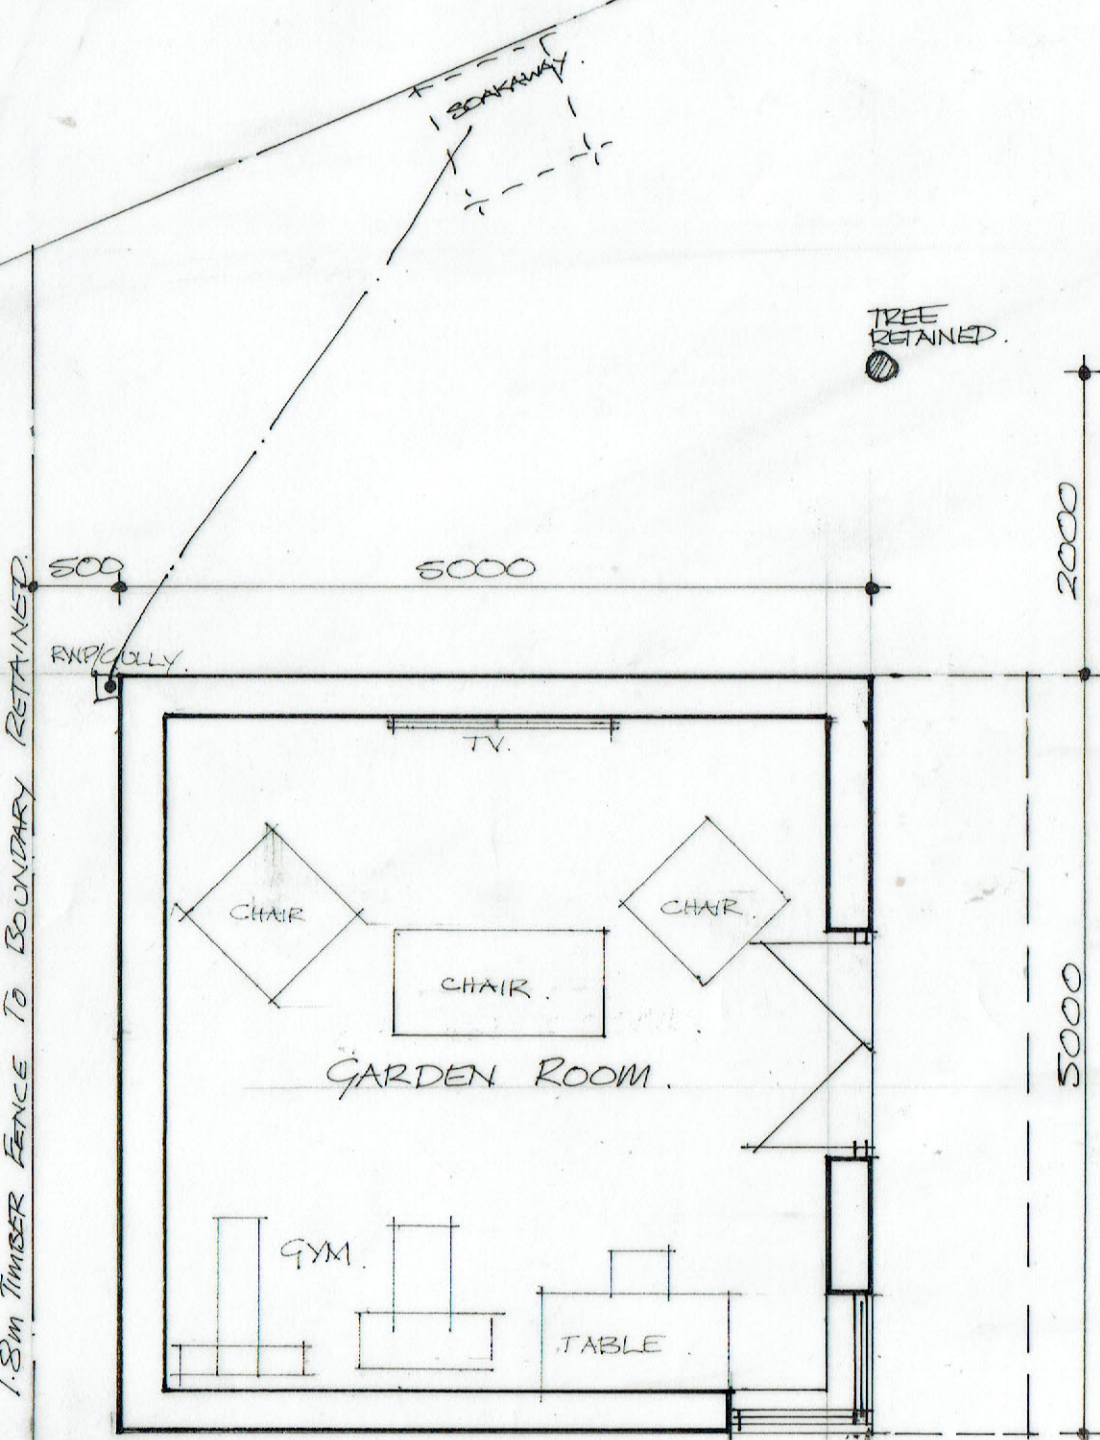

BLOCK PLAN 1:500

A 26/3/24 INTERNAL LAYOUT ADDED.

DETACHED GARDEN ROOM TO
41 OLD MILL VIEW DEWSBURY
EX/PR DETAILS OMVD/101A