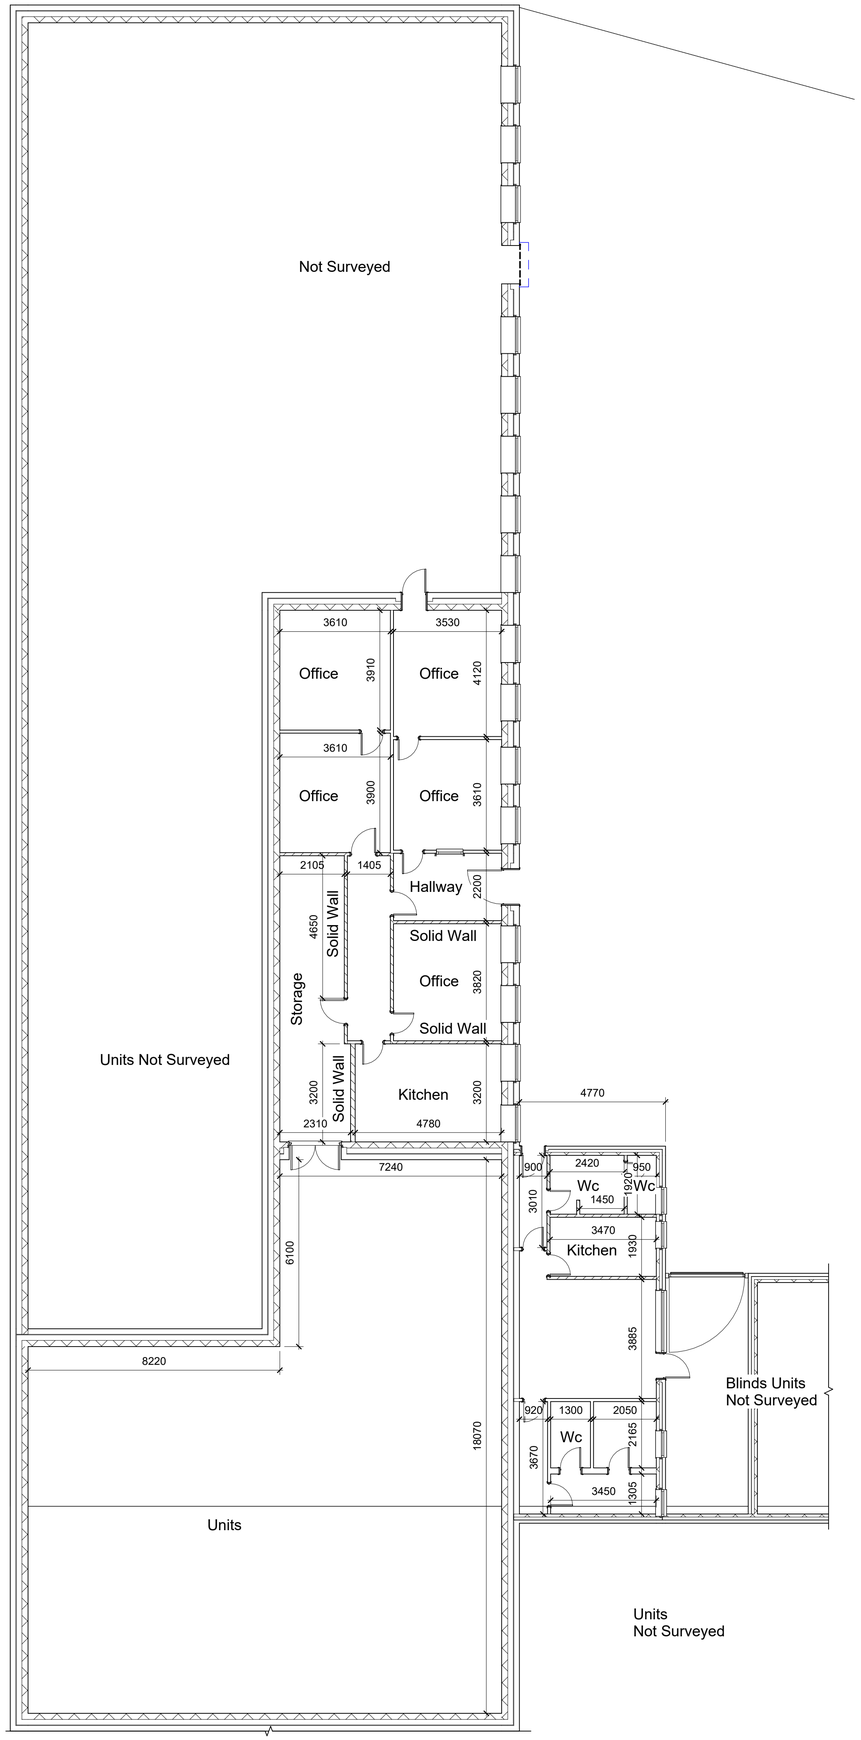

Existing Ground Floor Layout

1 : 100

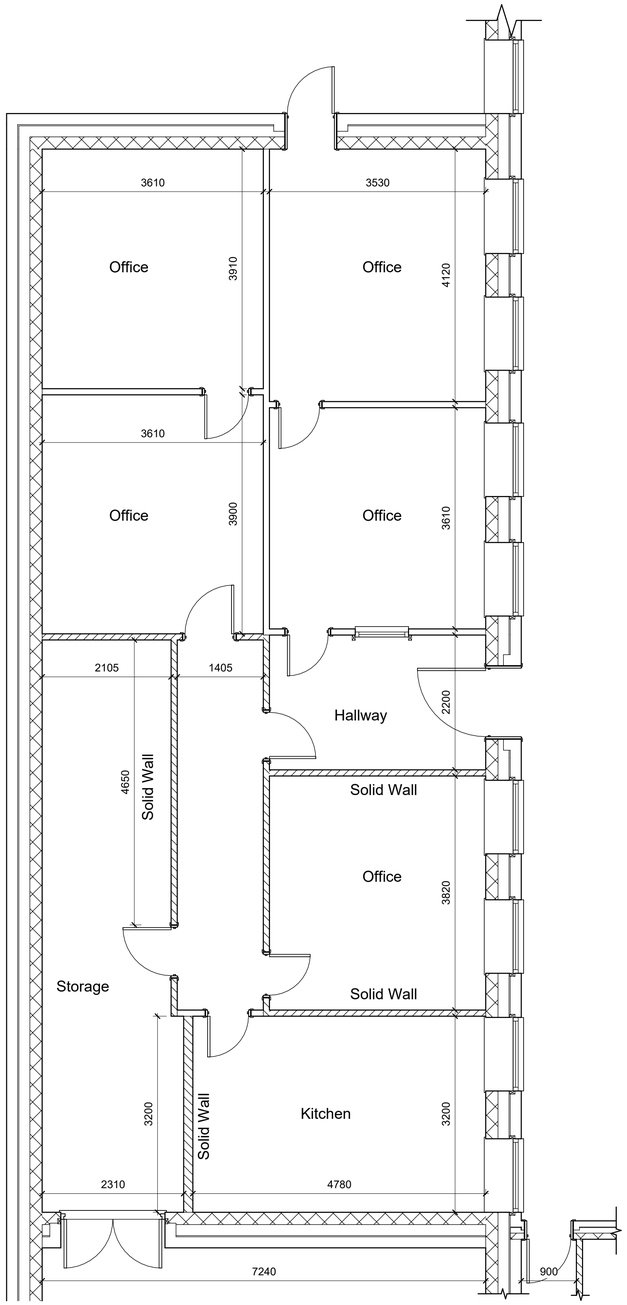

Existing Office Plan

1 : 50

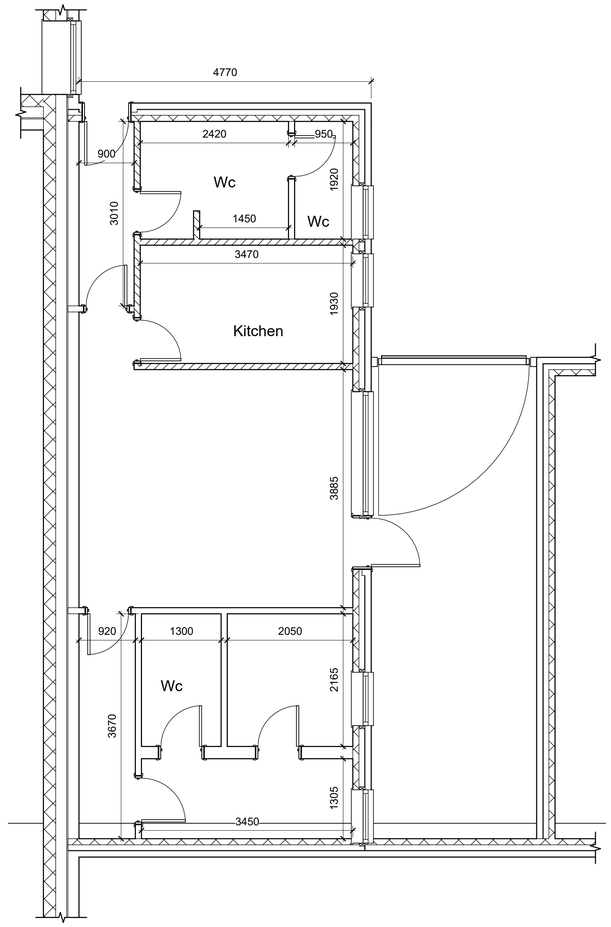

Existing Wc Block Plan

1 : 50

Note:

All Dimensions Are Approximate
And TBC On Site By Contractor

TREND ARCHITECTURE
T: 01484 941051
plan@trendarchitecture.co.uk
www.trendarchitecture.co.uk

Project Name
Unit C9
Carlinghow Mills, 499 Bradford Road, Batley, WF17 8LL

Drawing Title:
Existing Layout

Drawing Number: TR-A24-0202-002	Scale: As indicated@A1
Date: 21/02/24	Revision:
Drawn By: AM	Checked by: JA

Reason For Issue:
Planning