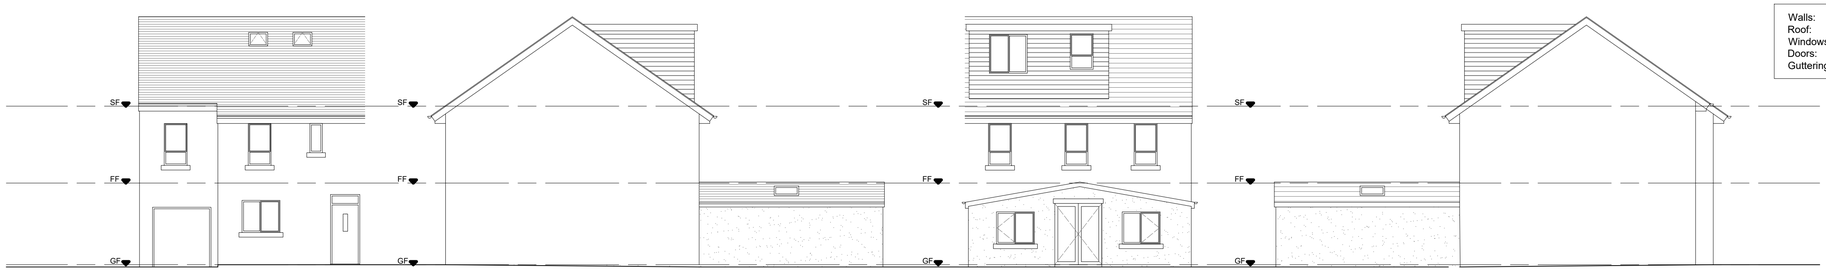

West Elevation 1:100 | South Elevation 1:100 | East Elevation 1:100 | North Elevation 1:100

Walls:	Brick / Render
Roof:	Teracotta Tiles
Windows:	White UPVc
Doors:	White UPVc
Guttering:	Black UPVc

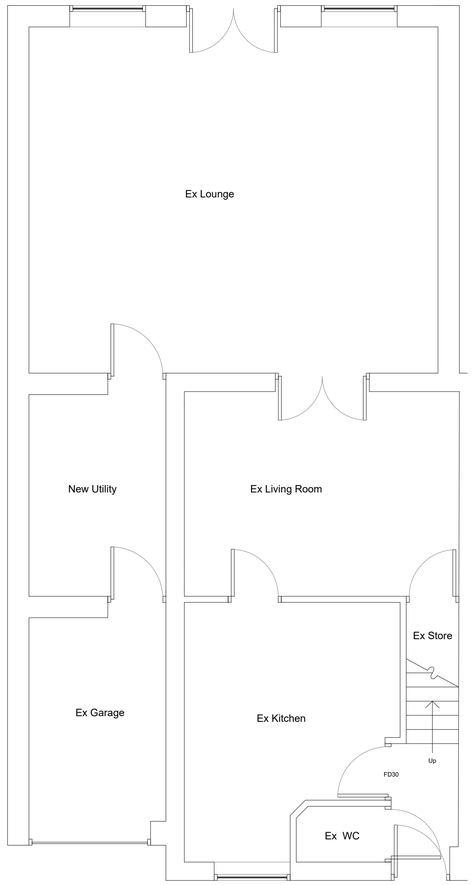

Ground Floor 1:50

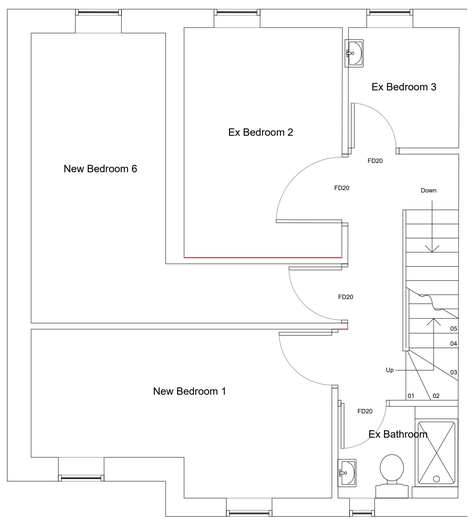

First Floor 1:50

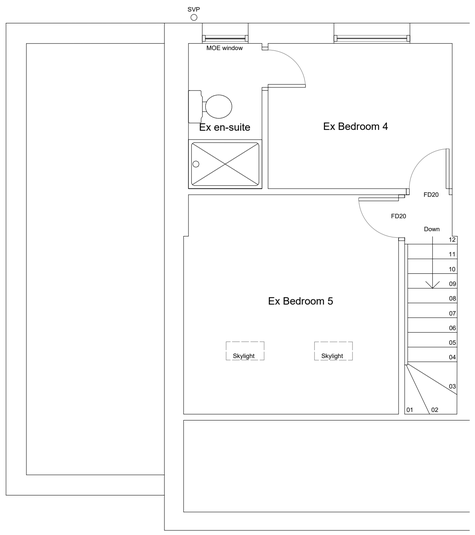

Second Floor 1:50

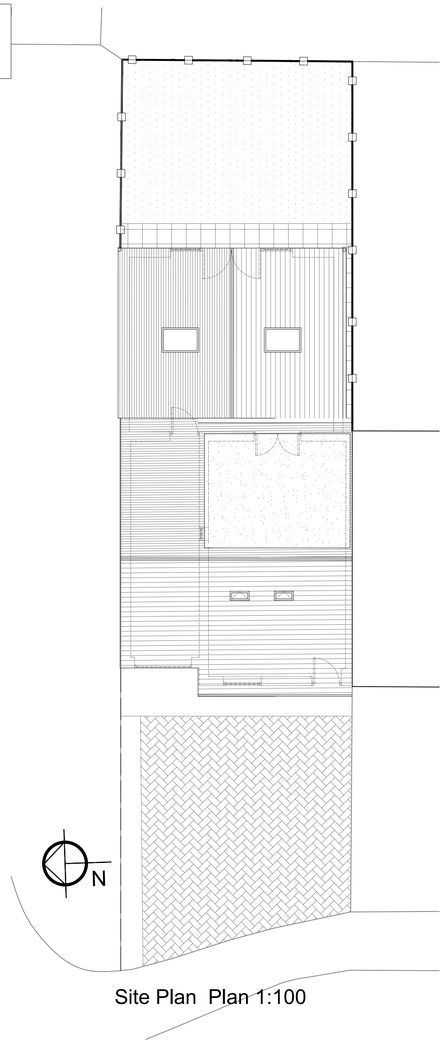

Site Plan Plan 1:100

Key:
- Grass
- Tarmac
- Concrete flags
- Herringbone paviours
- Hedge / shrub
- Trees
- Trees to be removed
- Low level fence
- 1800mm Timber Privacy Panel
- Site Boundary
- Manhole
- Rodding Eye

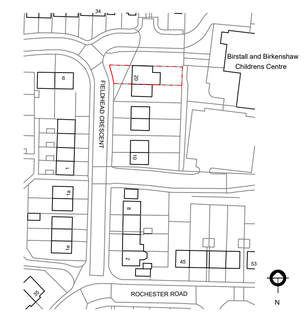

Location Plan 1:1250

Site Area:

216m²
0.0216 Hectare

Floor area:

GF 94m²
FF 50m²
SF 26m²
Total 160m²

Planning			
Job No.	MH01–04		
Dwg No.	PL02	**Rev.**	*
Drawings as Proposed			
Project.	Porch to 20 Fieldhead Crescent WF17 9BP		
Client.	Matthew Harrison		
Date:	06.03.24	**Scale:**	variousBA1
Drawn by:	NA	**Checked:**	*

Lacuna Designs
102 Smallewell Rd Pudsey Leeds LS28 8HU
07966 482470
enquiries@lacuna-designs.co.uk

Copyright © Lacuna Designs