


ROOFLIGHTS (STRUCTURE)


Rooflight installed in accordance with manufactures details

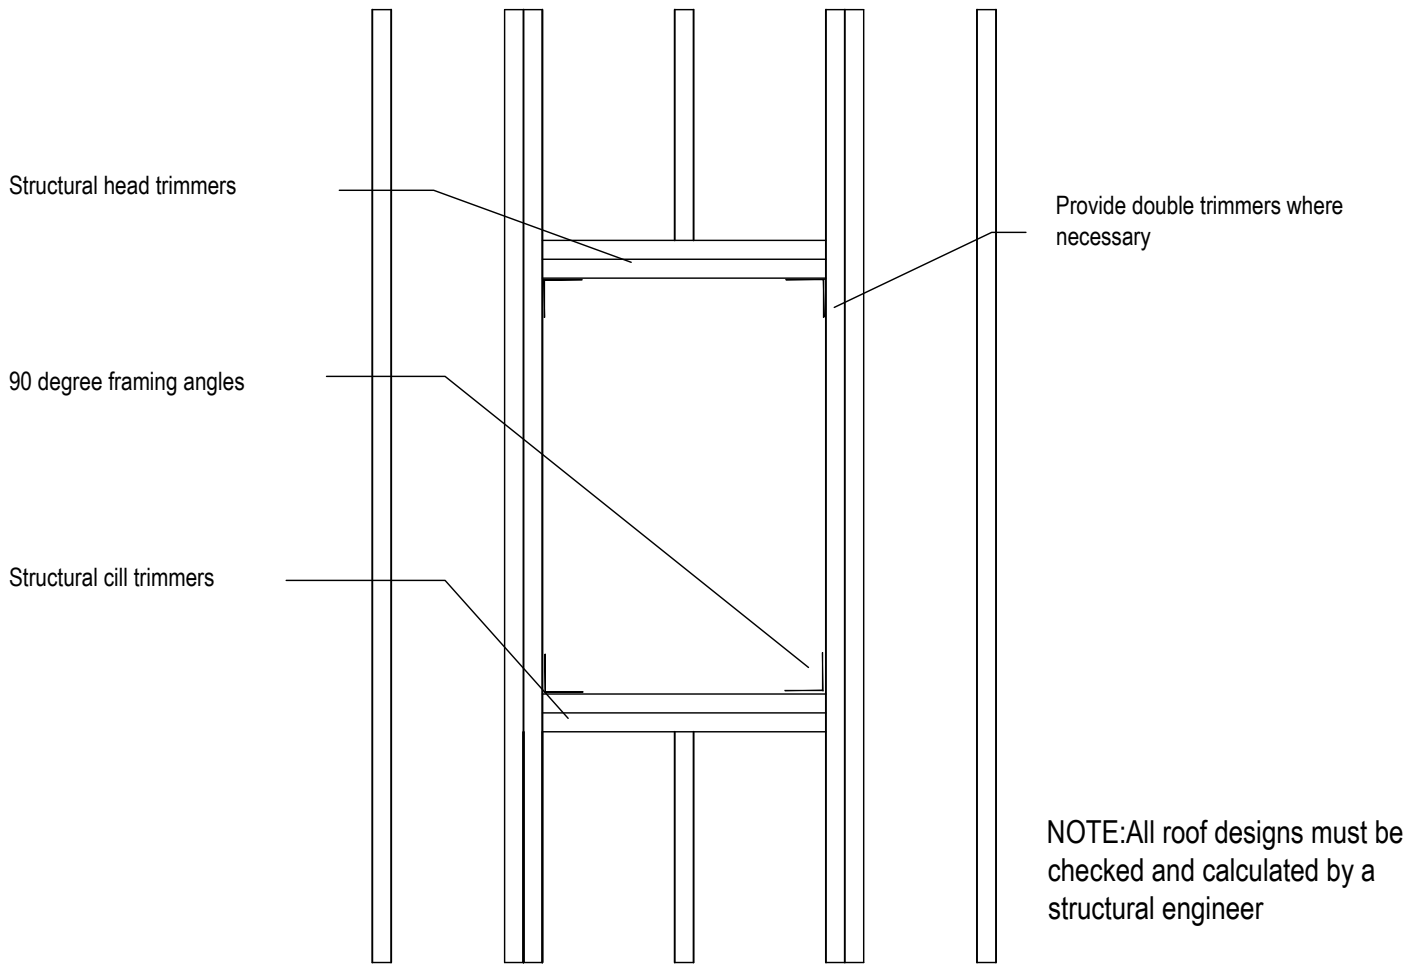

ROOF LIGHTS
Min U-value of 1.4 W/m²K.
Roof-lights to be double glazed with 16mm argon gap and soft low-E glass. Window Energy Rating to be Band C or better. Roof lights to be fitted in accordance with manufactures instructions with rafters doubled up to sides and suitable flashings etc.


ROOFLIGHTS (SECTION)

Rooflight installed in accordance with manufactures details

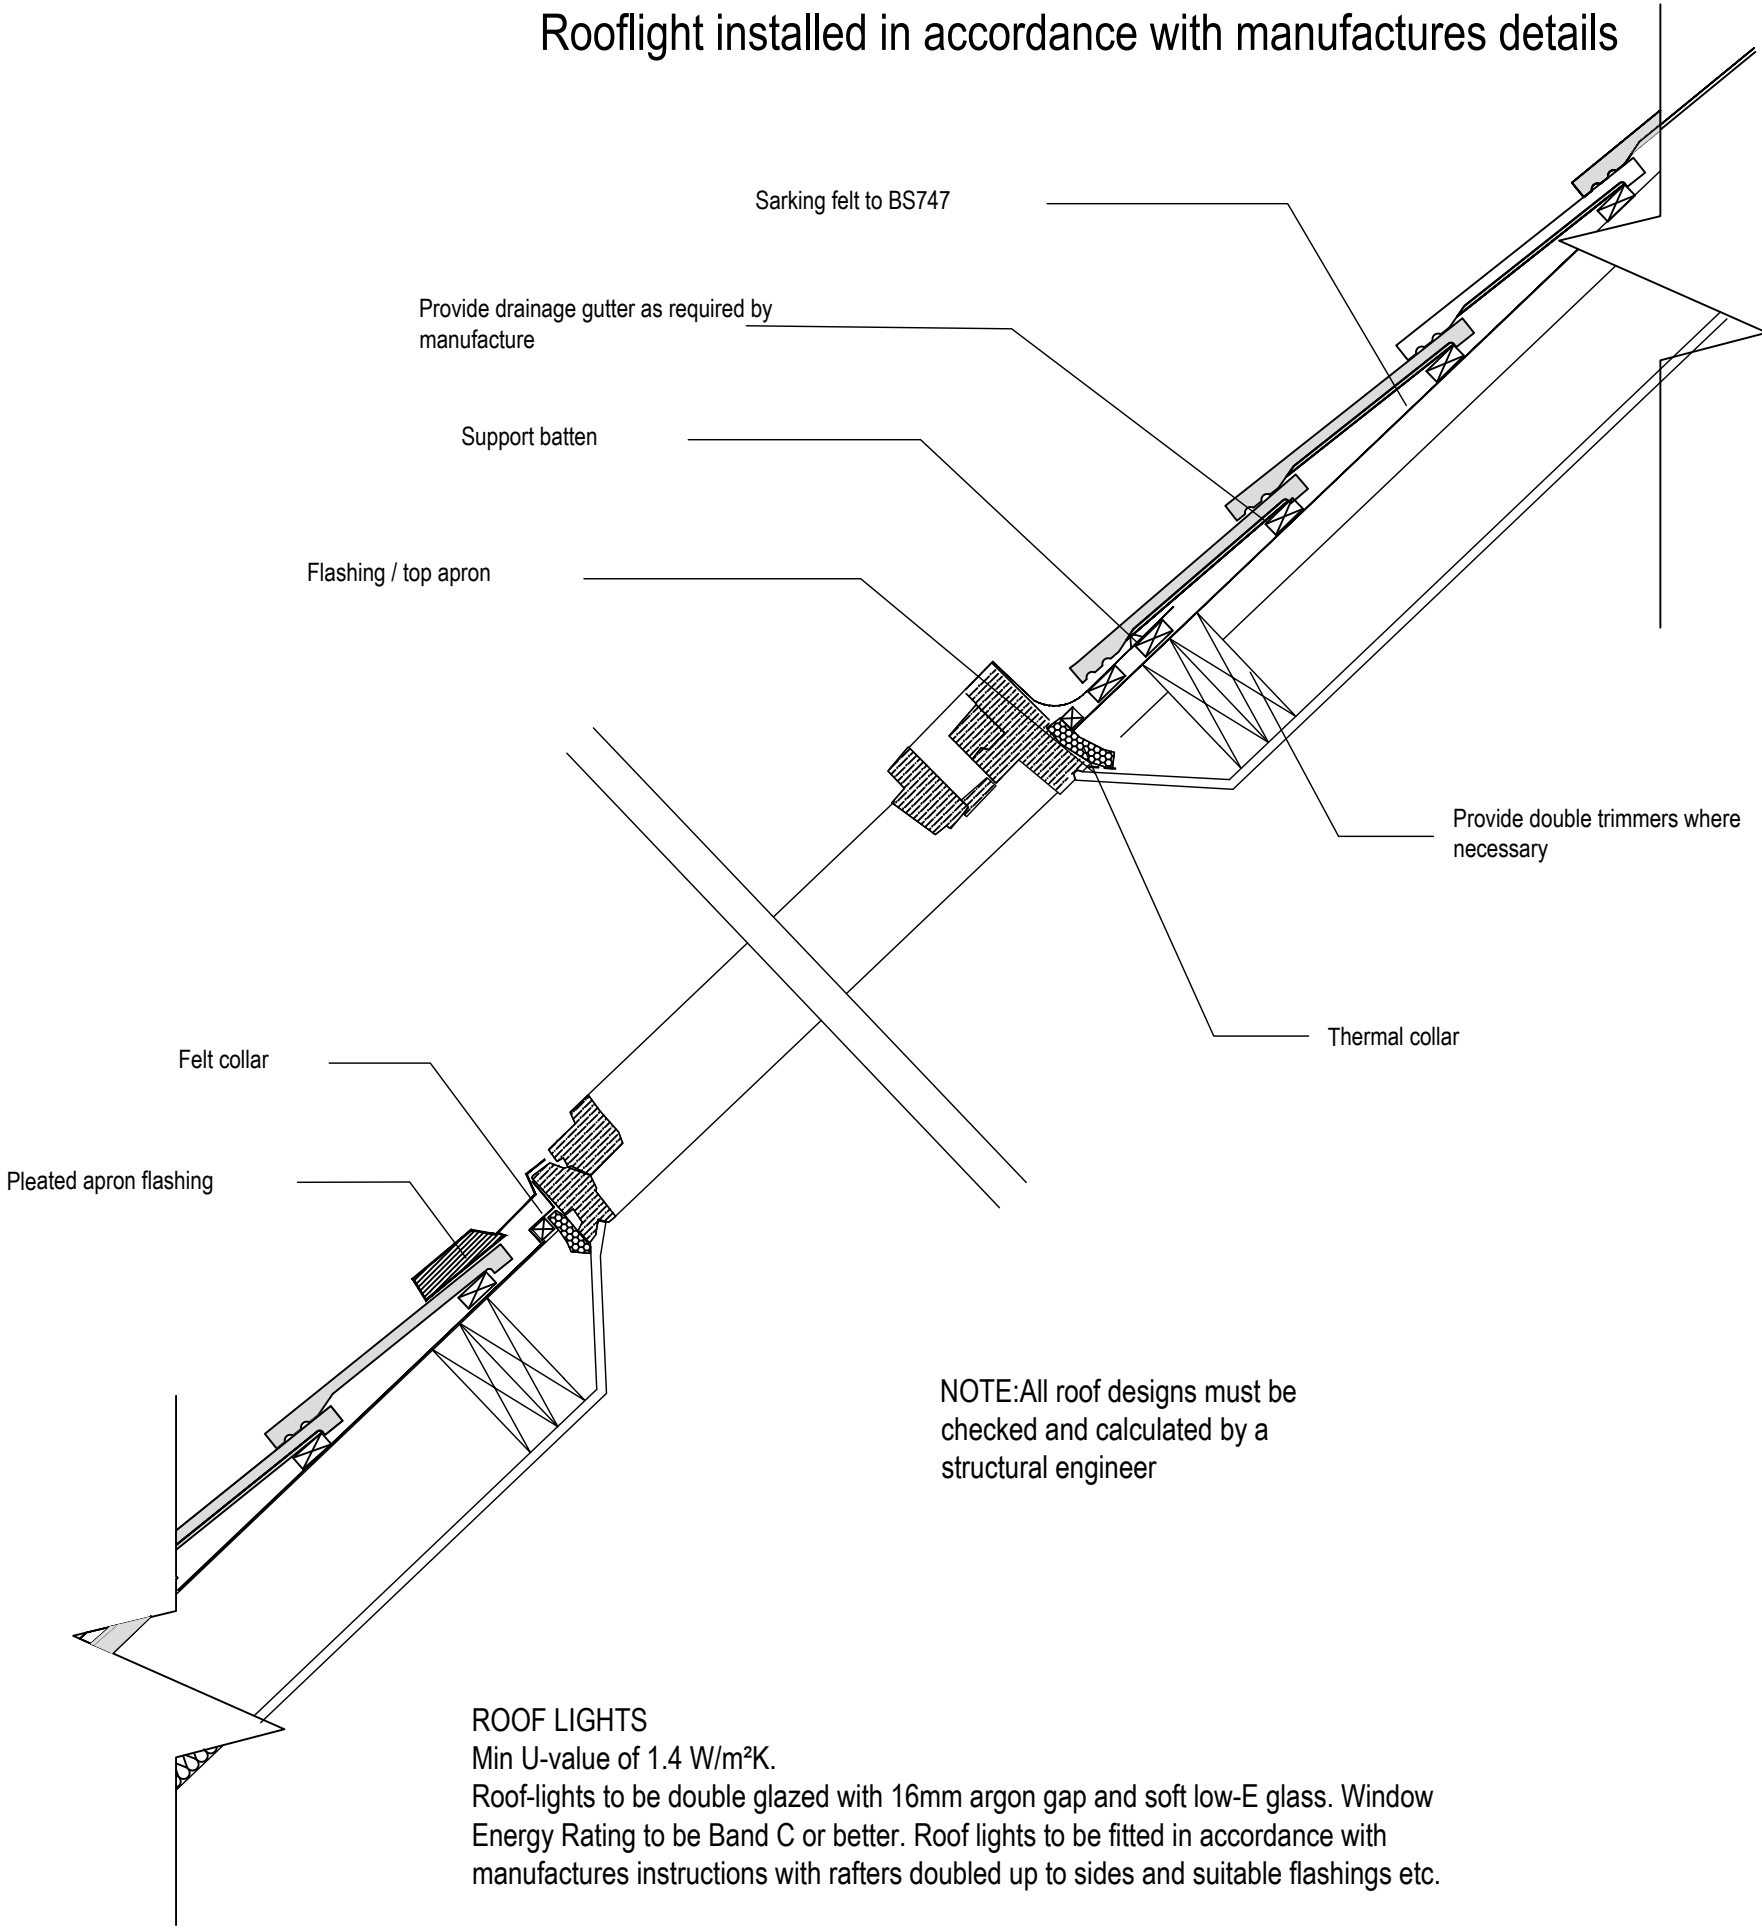


ROOF LIGHTS
Min U-value of 1.4 W/m²K.
Roof-lights to be double glazed with 16mm argon gap and soft low-E glass. Window Energy Rating to be Band C or better. Roof lights to be fitted in accordance with manufactures instructions with rafters doubled up to sides and suitable flashings etc.

HEADROOM FOR NEW STAIRS

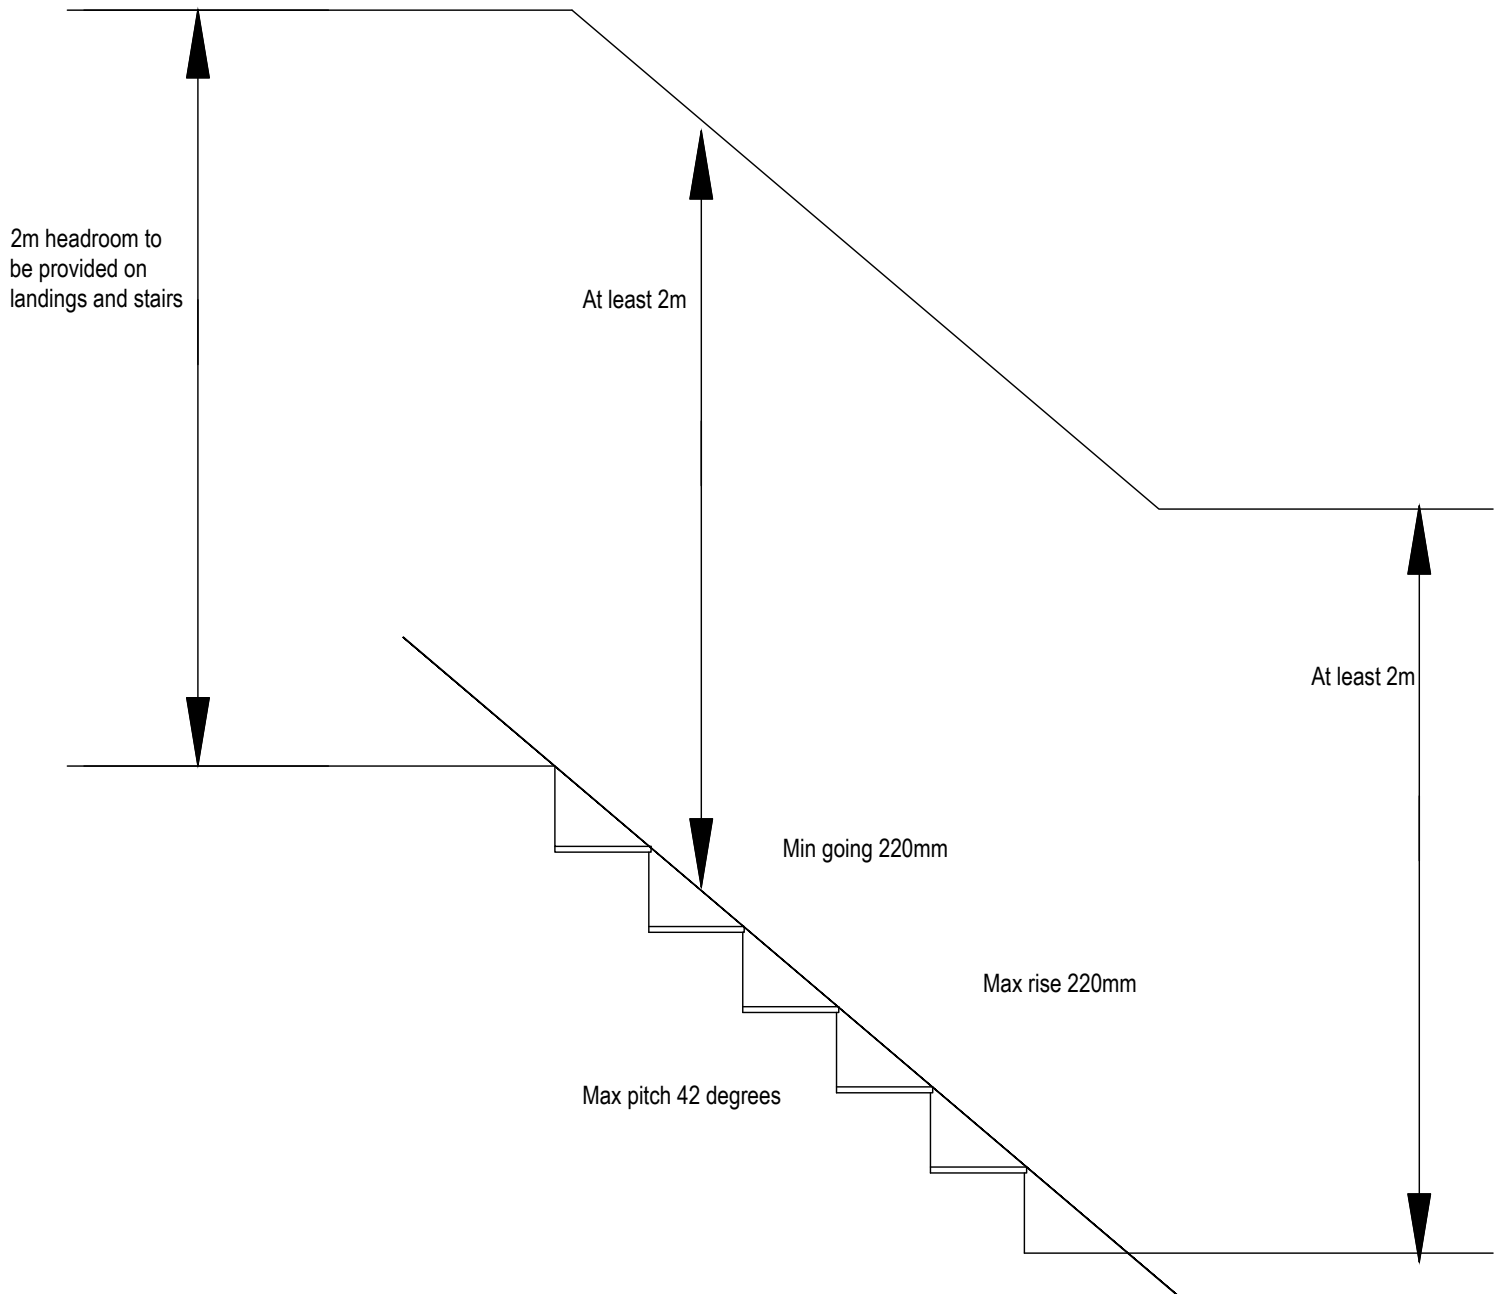

REDUCED HEADROOM FOR LOFT STAIRS

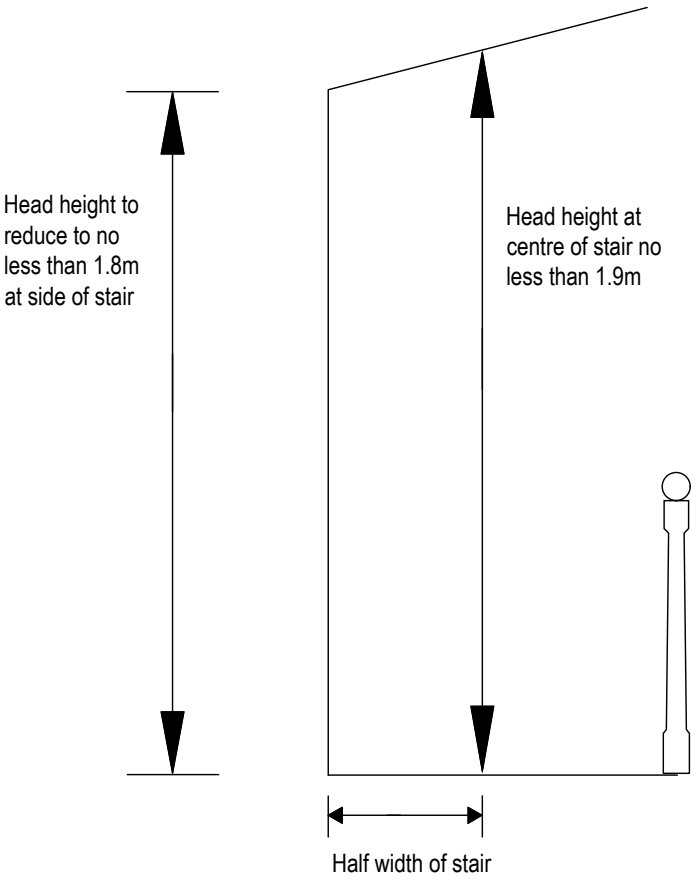

Arkiplan

74 Cardiff Road, CF15 7QE • Enquiries@ArkiPlan.co.uk

Site	43 Longley Road, Huddersfield HD5 8JL	Date	14.02.2024		
		Sheet	23-1720	D13	REV 05
		Job	Loft Conversion		
		Scale	Not To Scale		
Title Number	WYK647766	Title	Section Detail Drawings 1:10		