
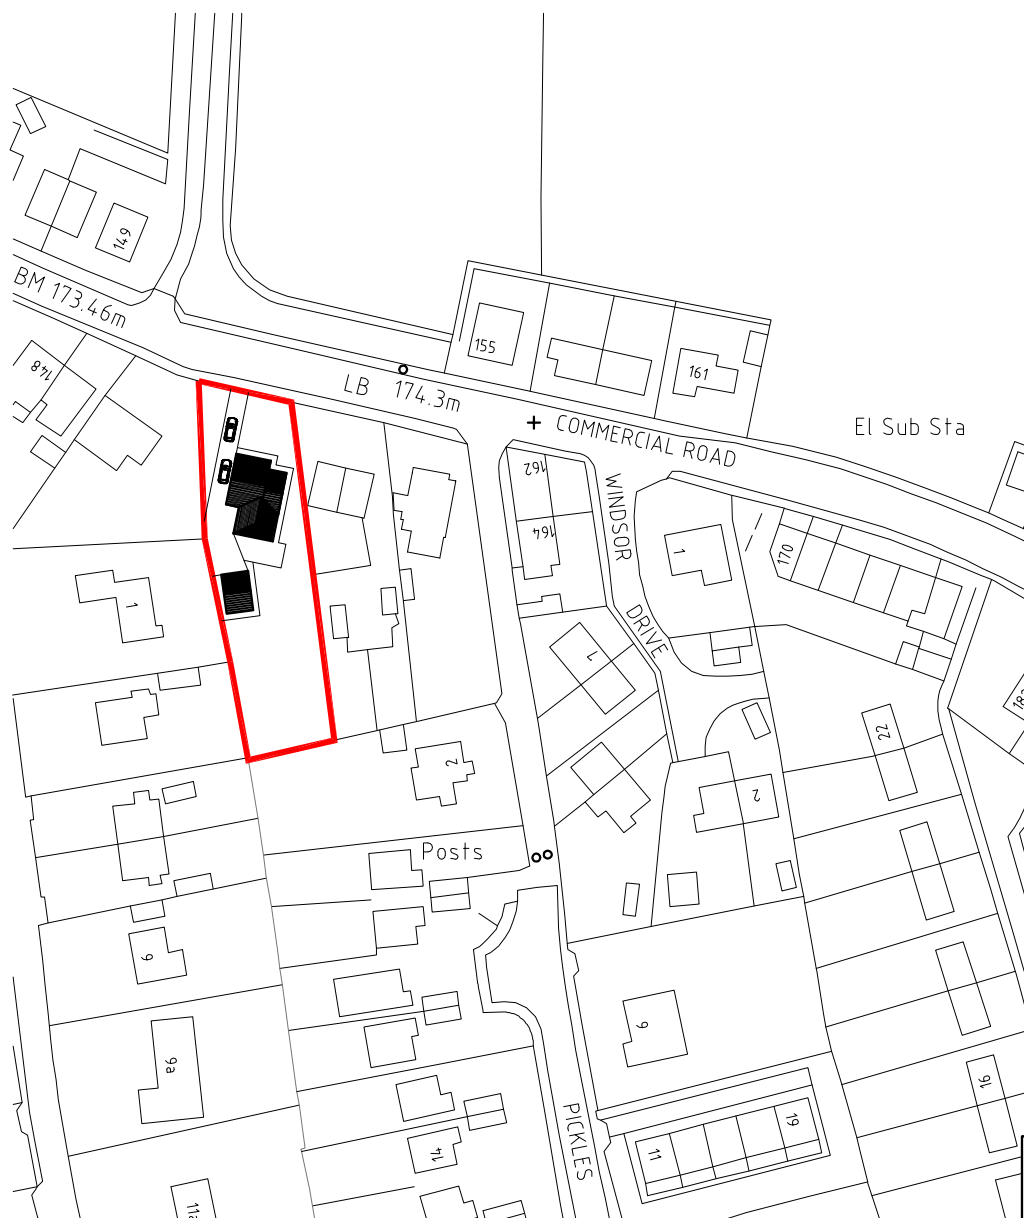


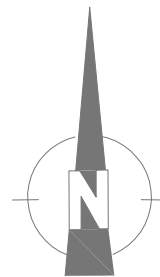

Richard
Beever

154,
Commercial Road
Skelmanthorpe
HD8 9DS

Location Plan

DATE
March 2024

SCALE
1:1250@a4

DWG NO.
24-01-PL001a

SCALE 1 : 1250 0m 20m 40m 60m 80m 100m 120m
SCALE 1 : 1 0m 10mm 20mm 40mm 60mm 80mm 100mm