



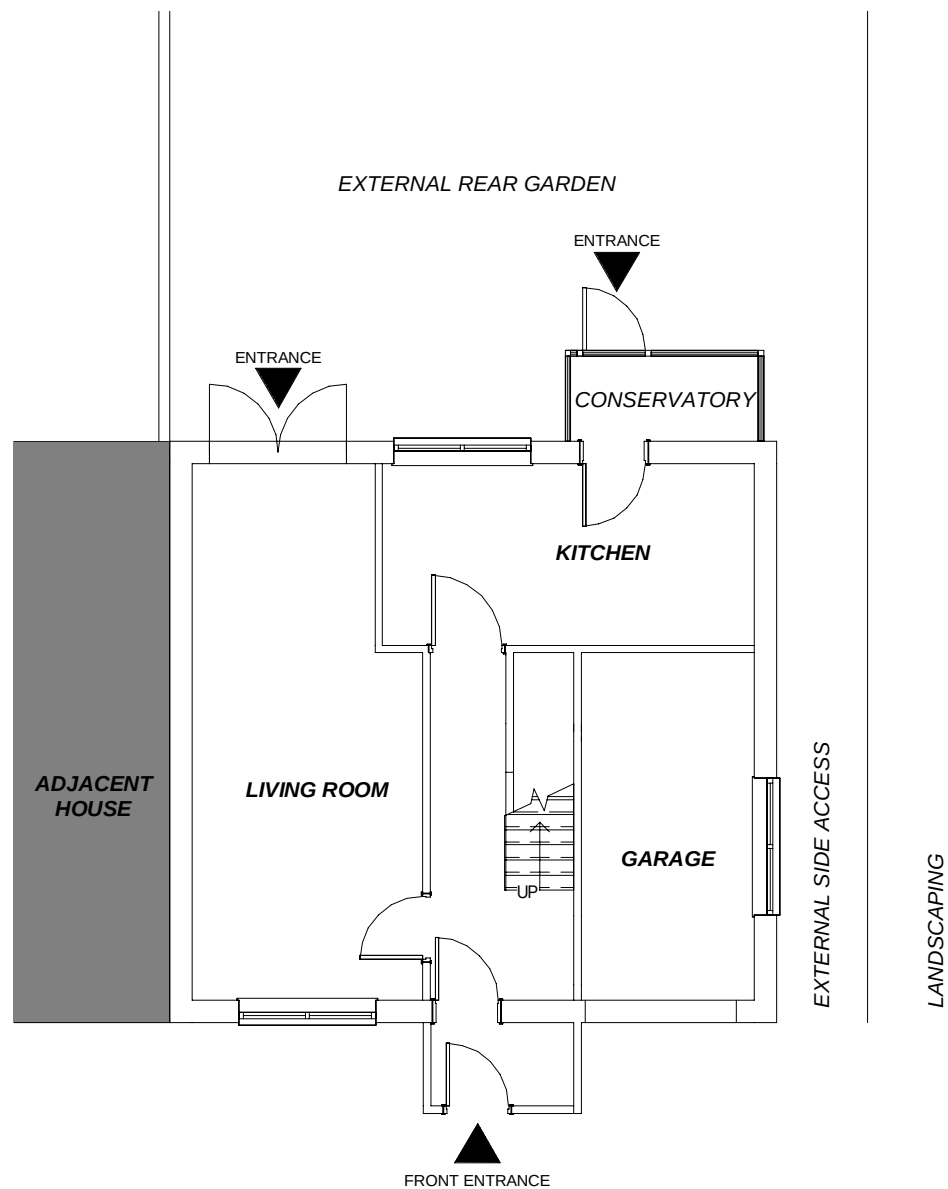


Existing GA Plan

1 : 100

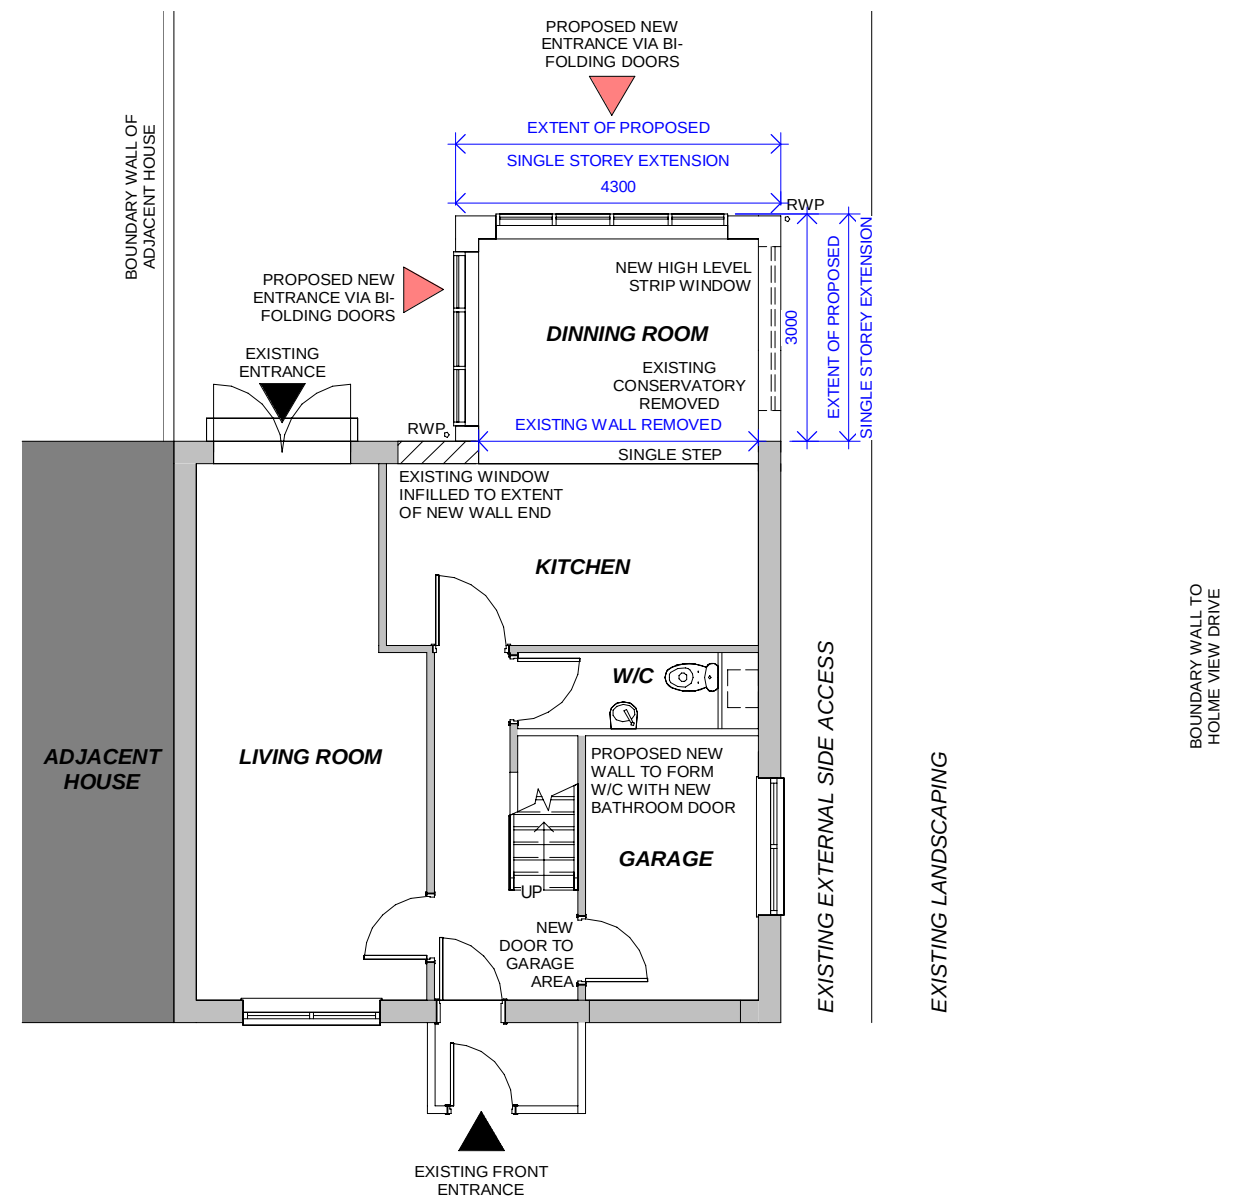

Proposed GA Plan

1 : 100

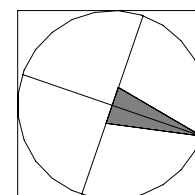

NORTH

0 1 2 5m

SCALE 1 : 100

Project Title	Rear House Extension 13 Netherhouses, Upperthong		
Status	Planning		
Drawing Title	Existing & Proposed GA Plans		
Drawing No.	GA01	Rev	
Scale @ A3	As indicated	Date	JAN 24

This drawing may not be reproduced in whole or part without written authority. Do not scale off this drawing for Construction purposes.