
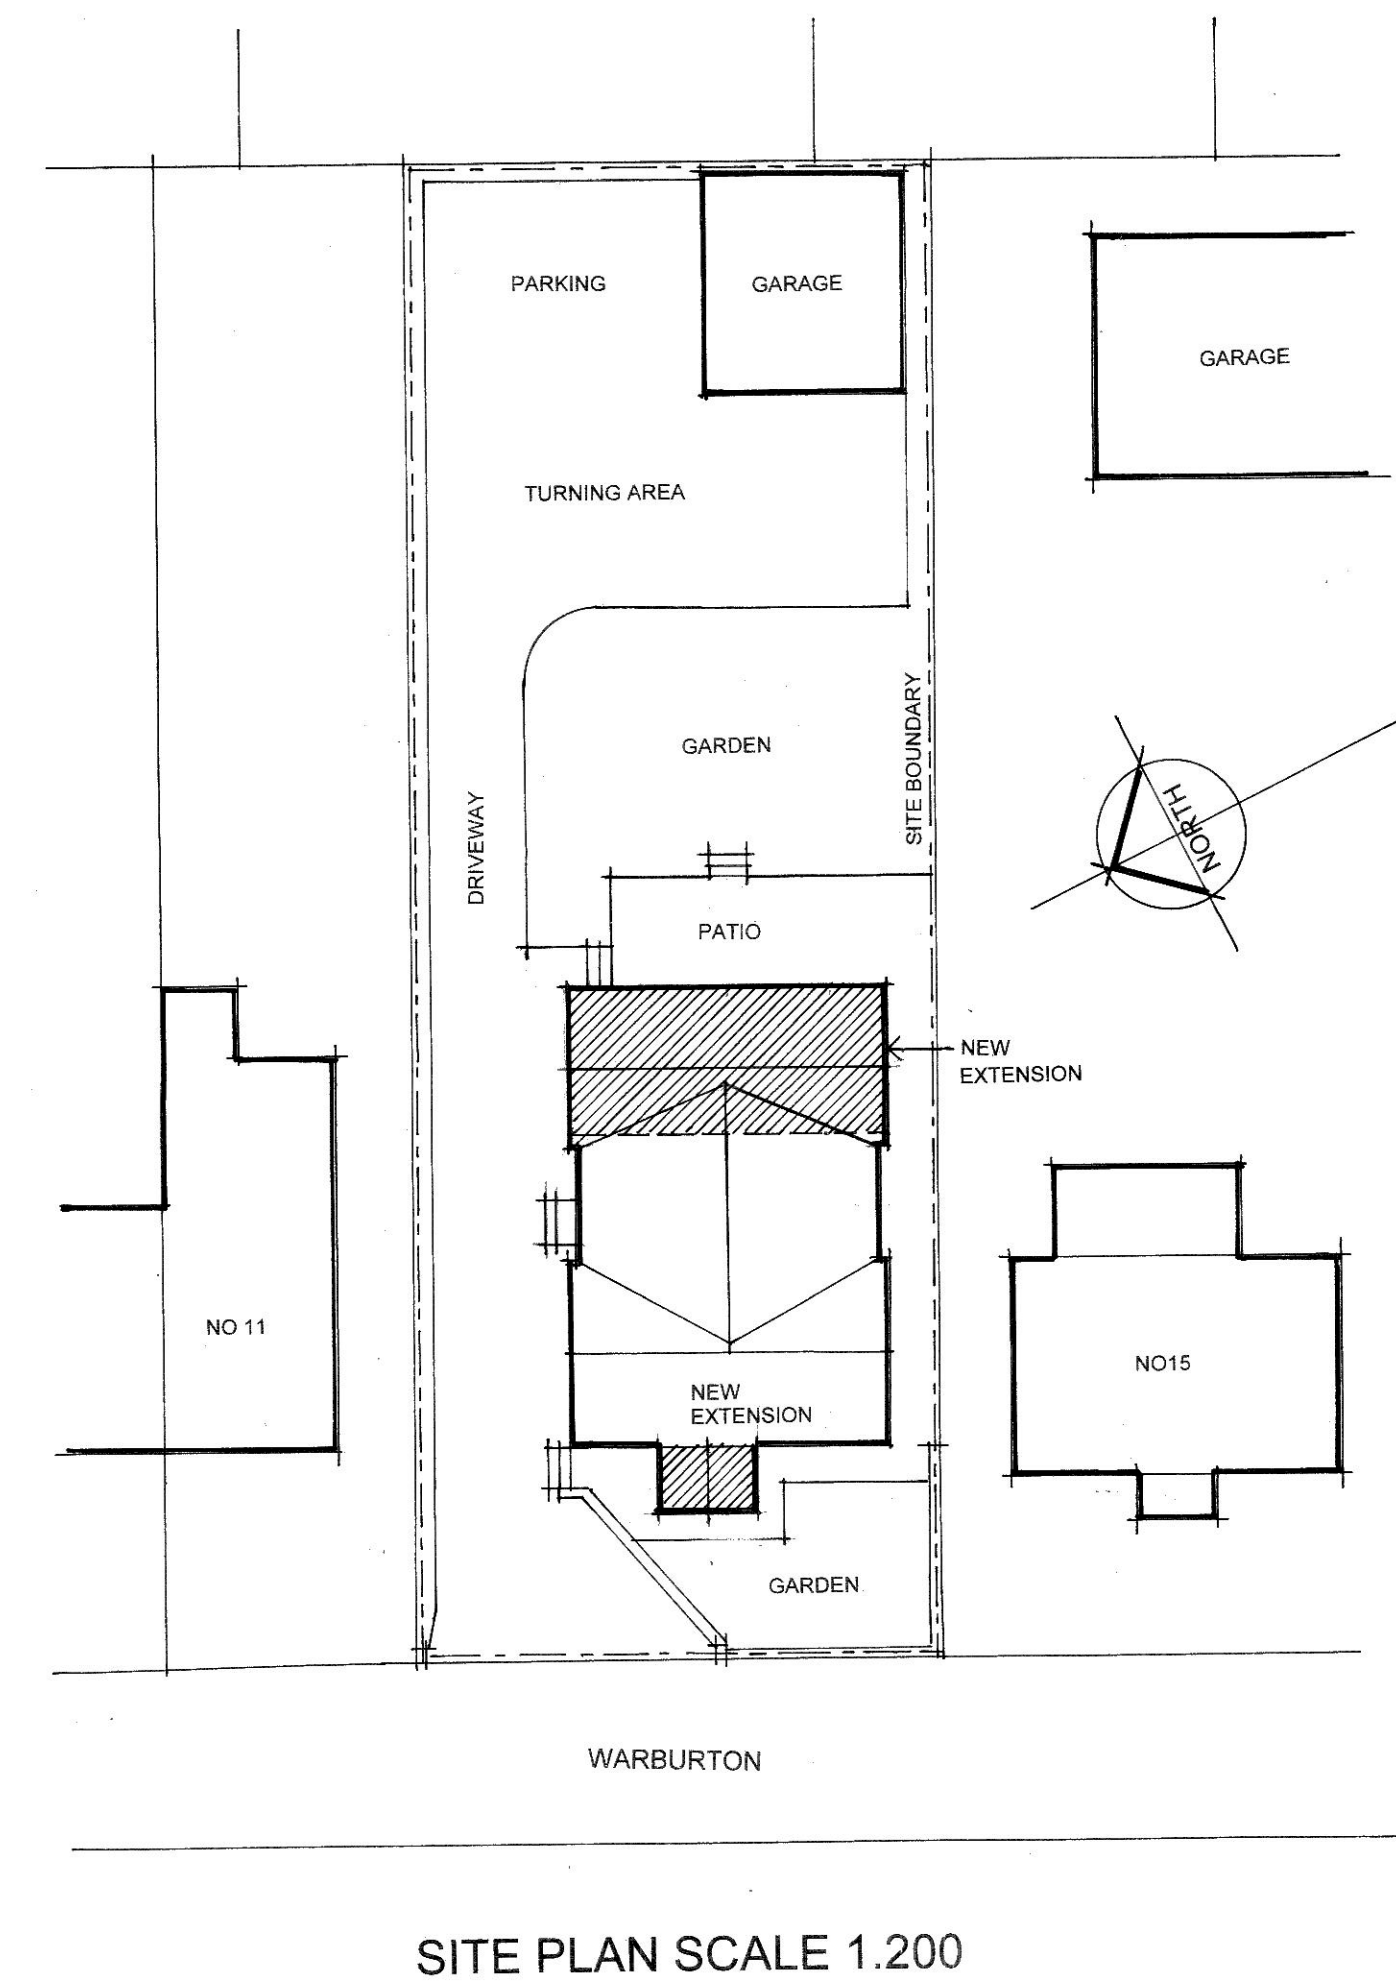
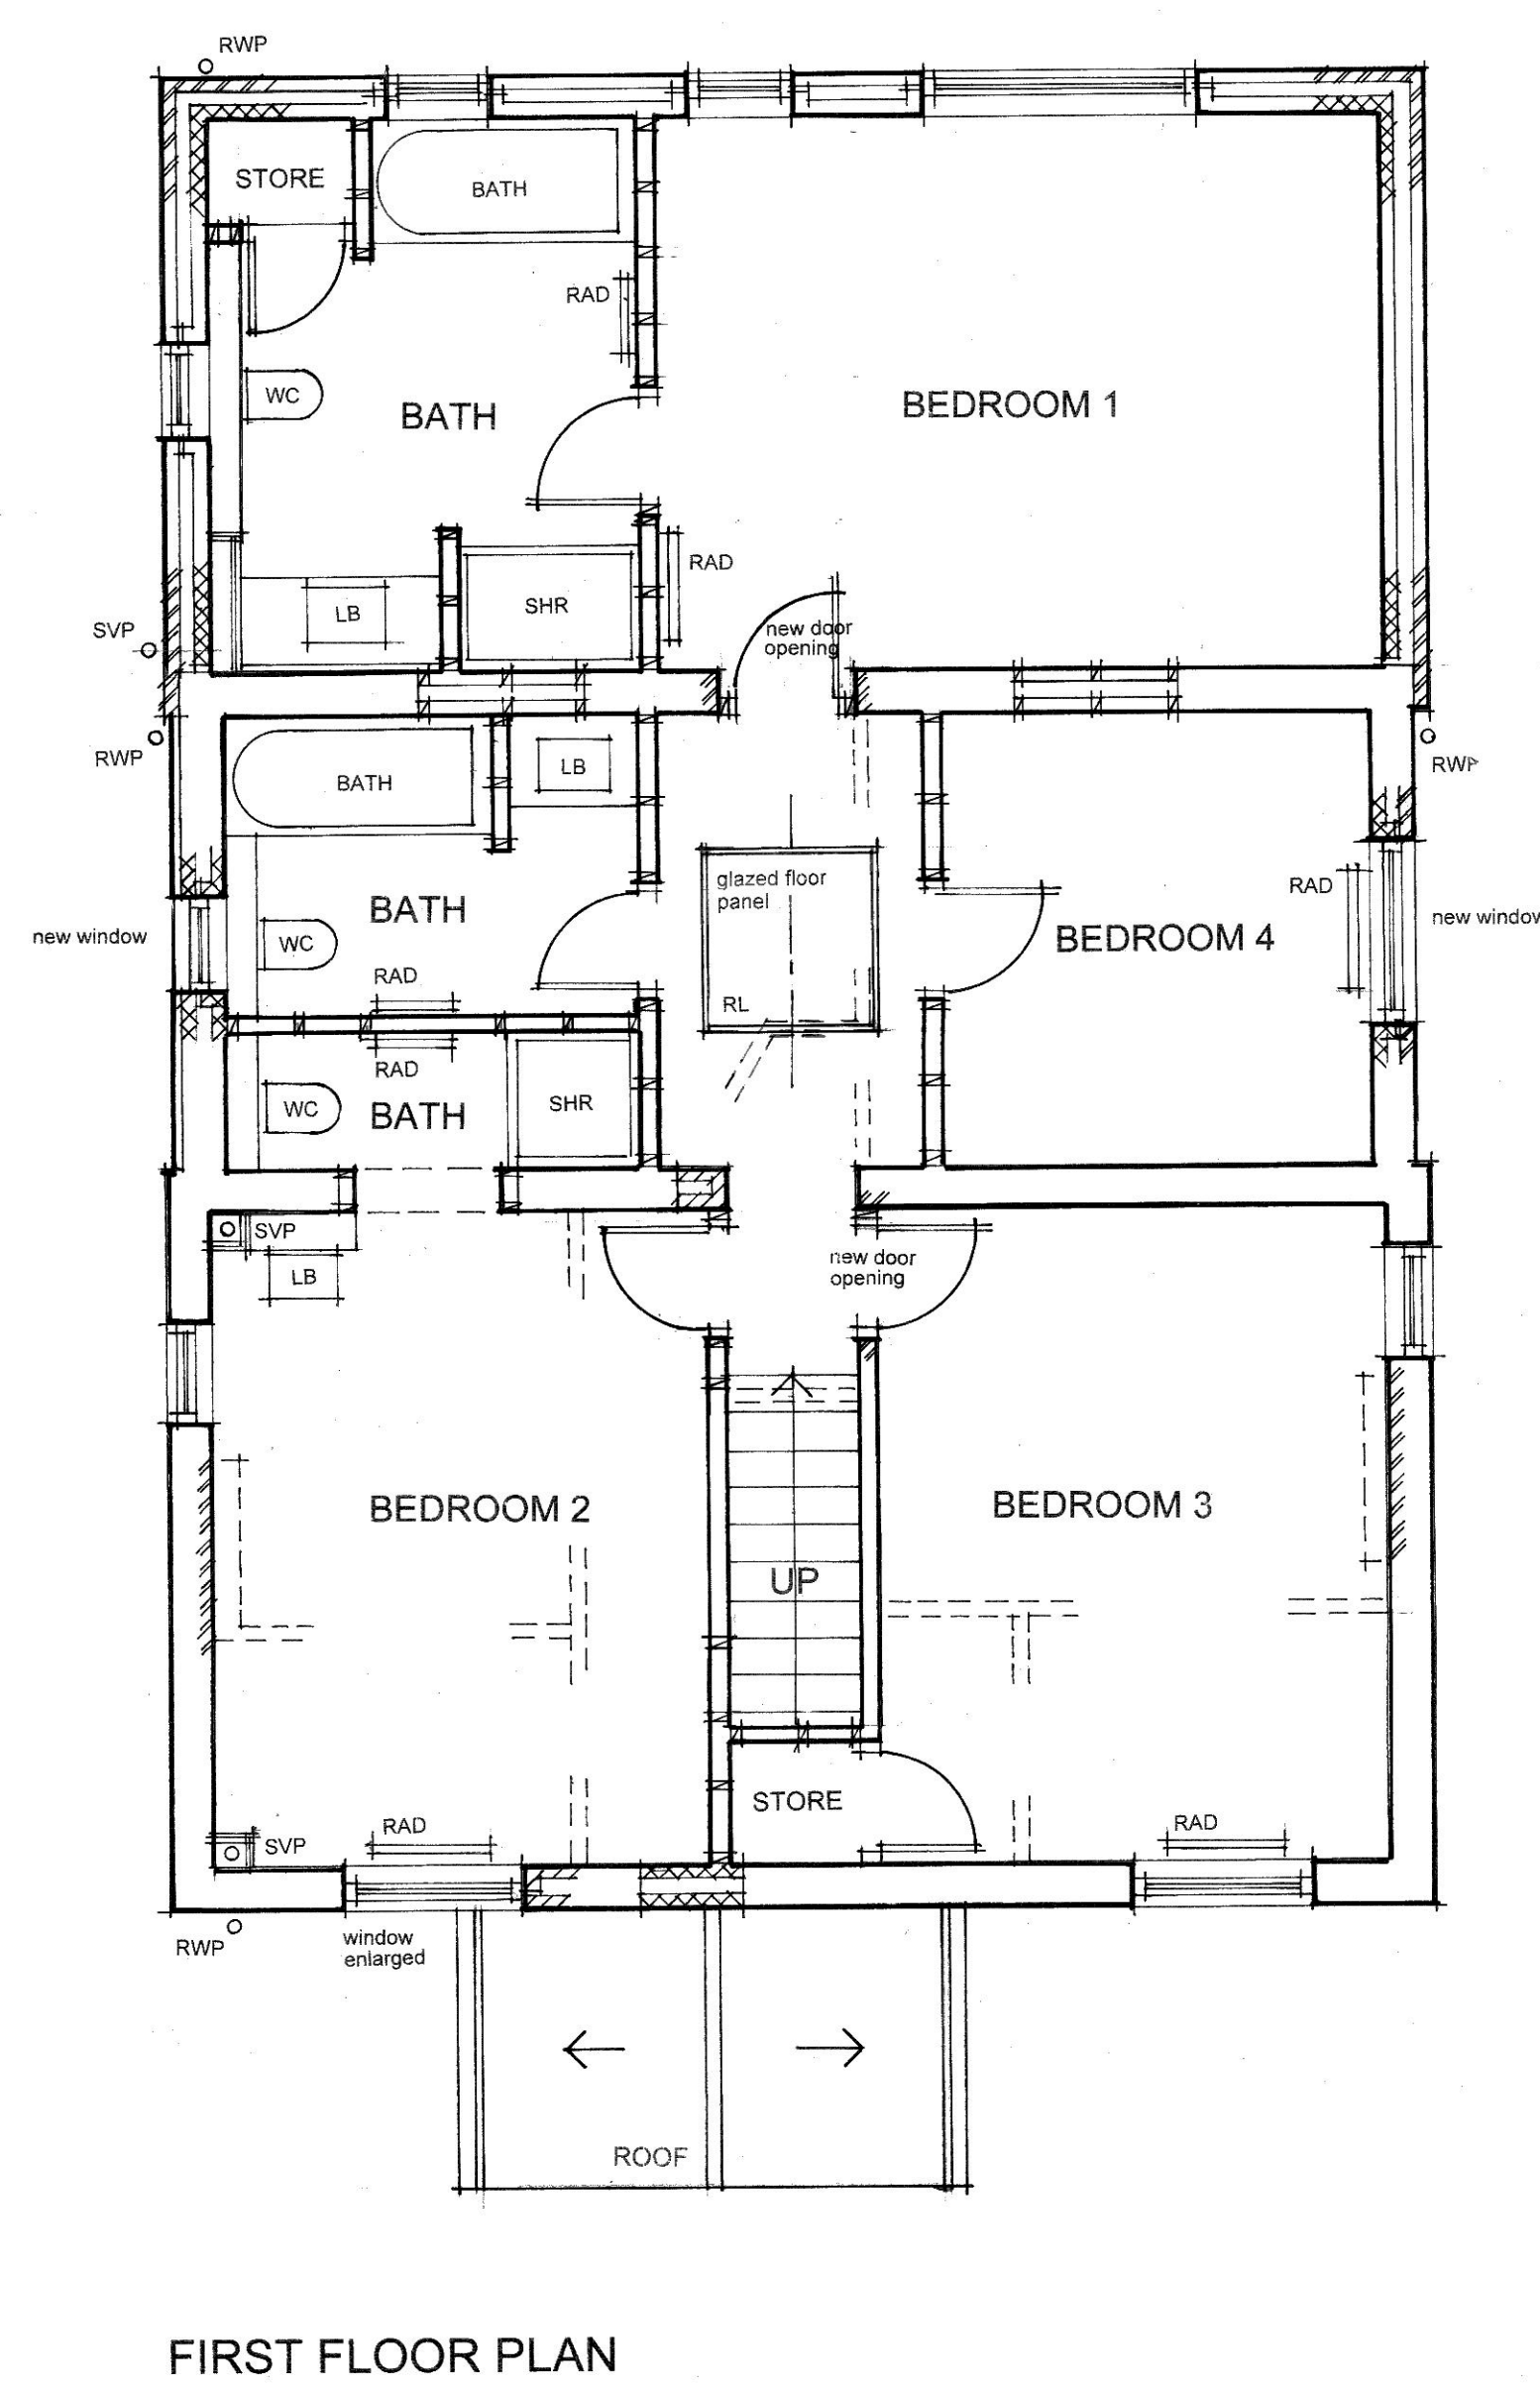
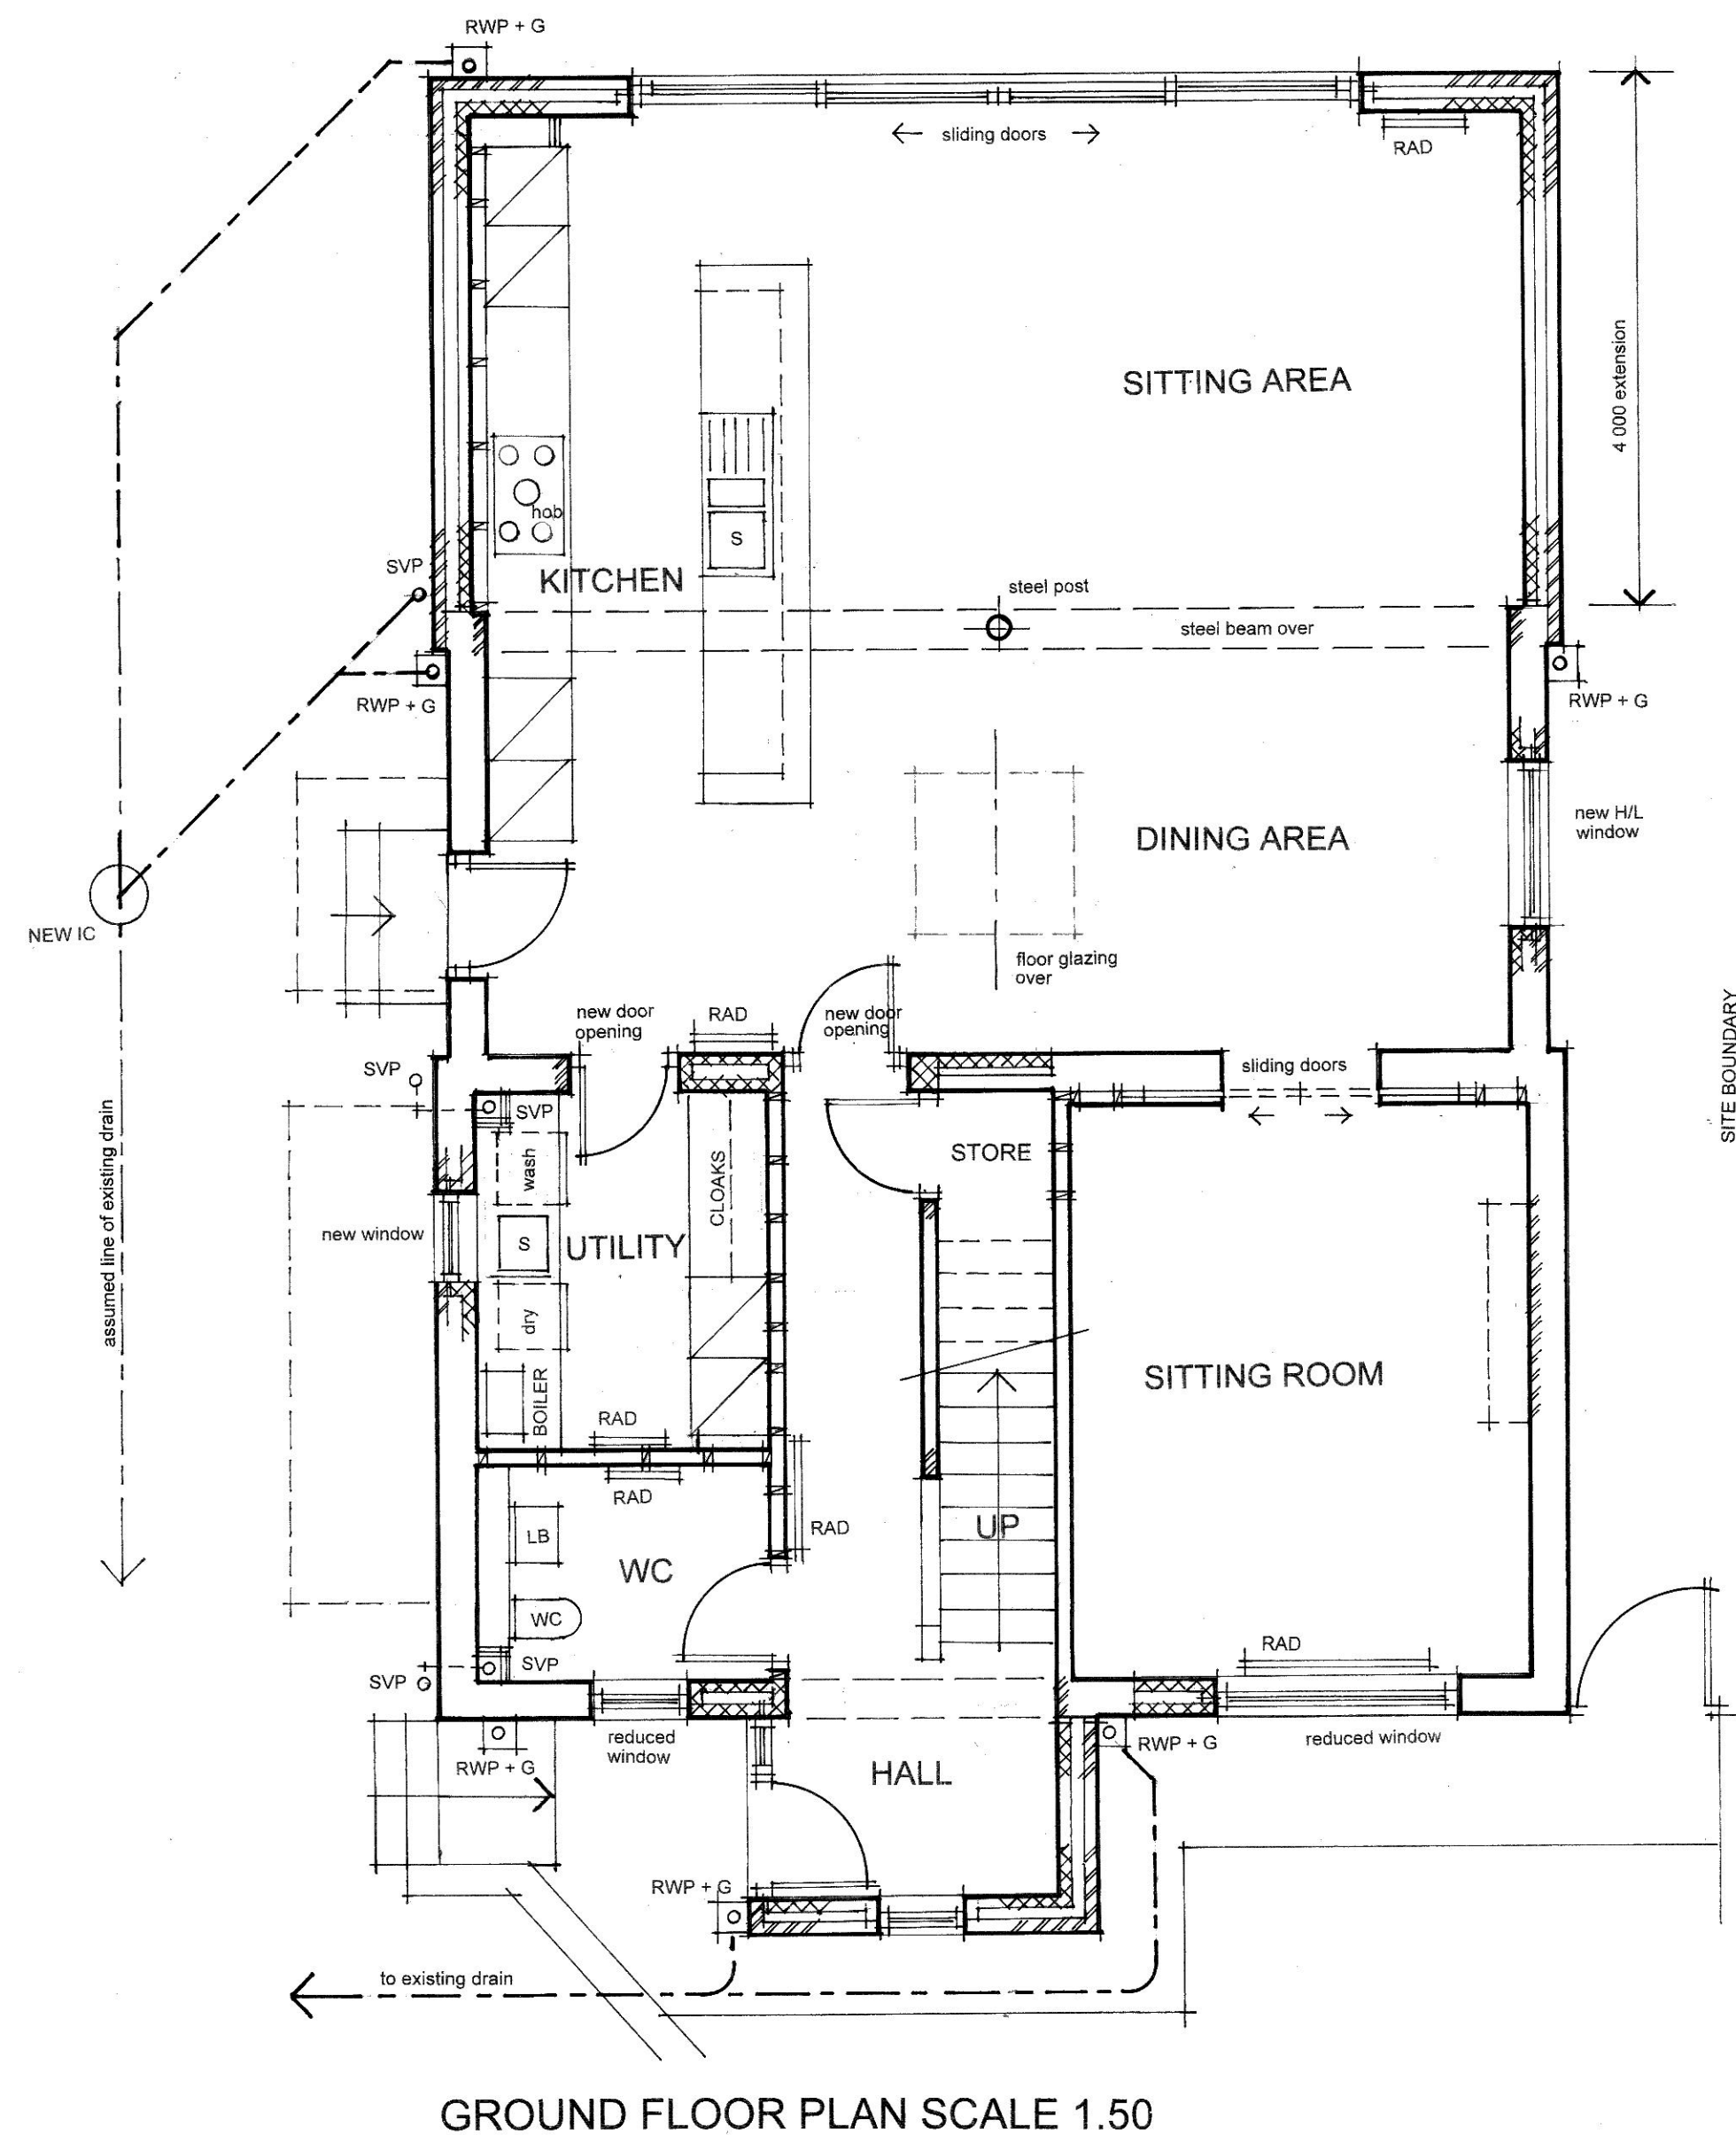
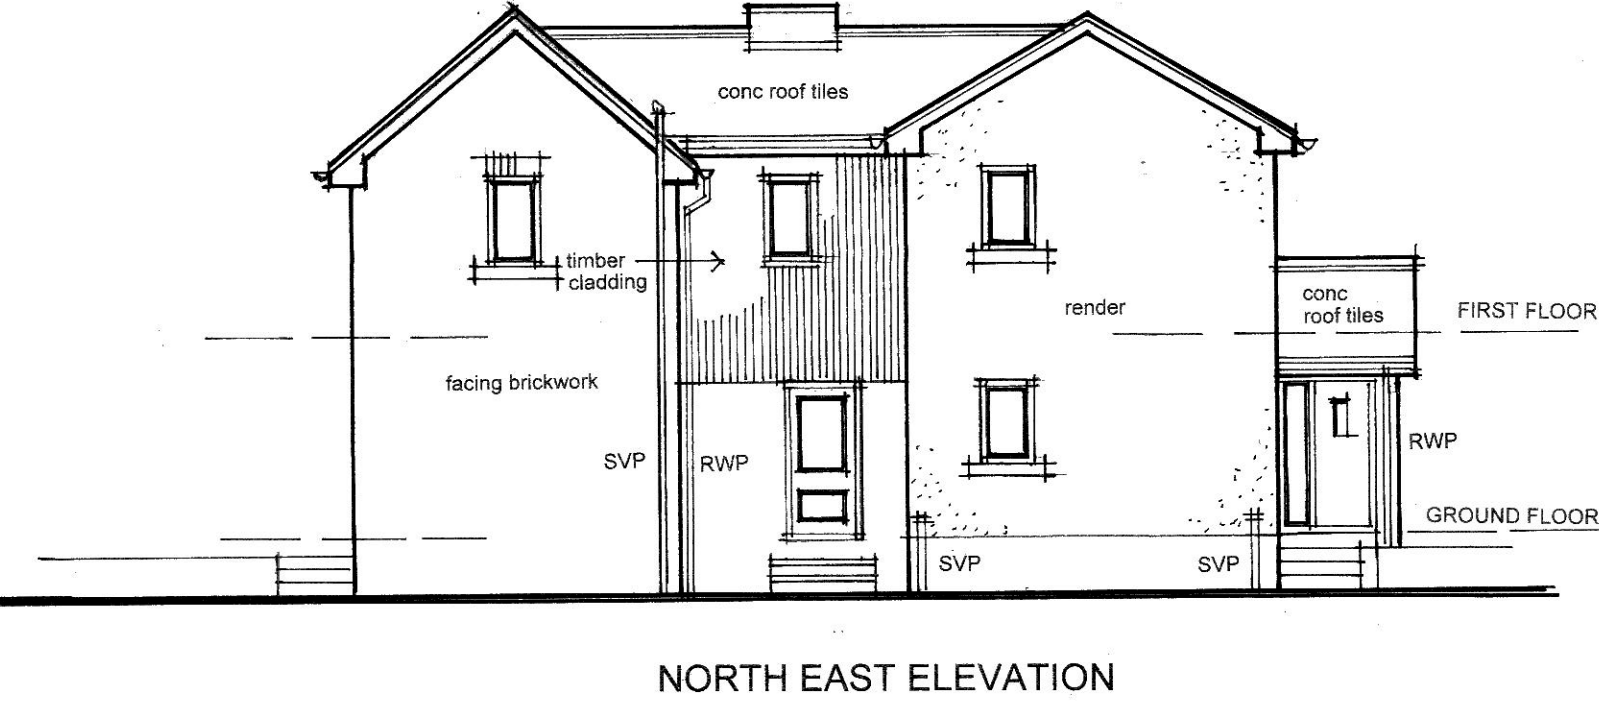
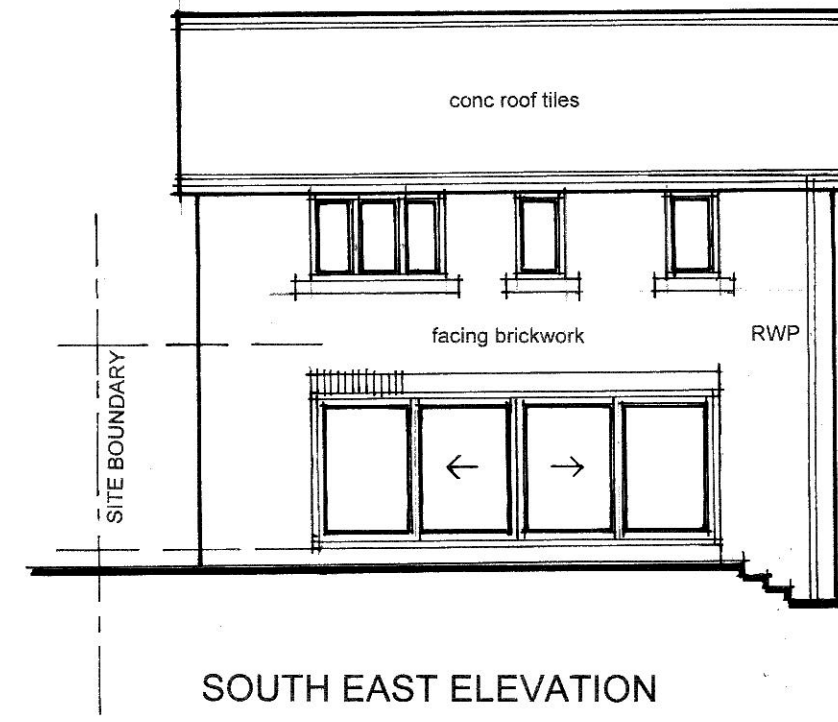
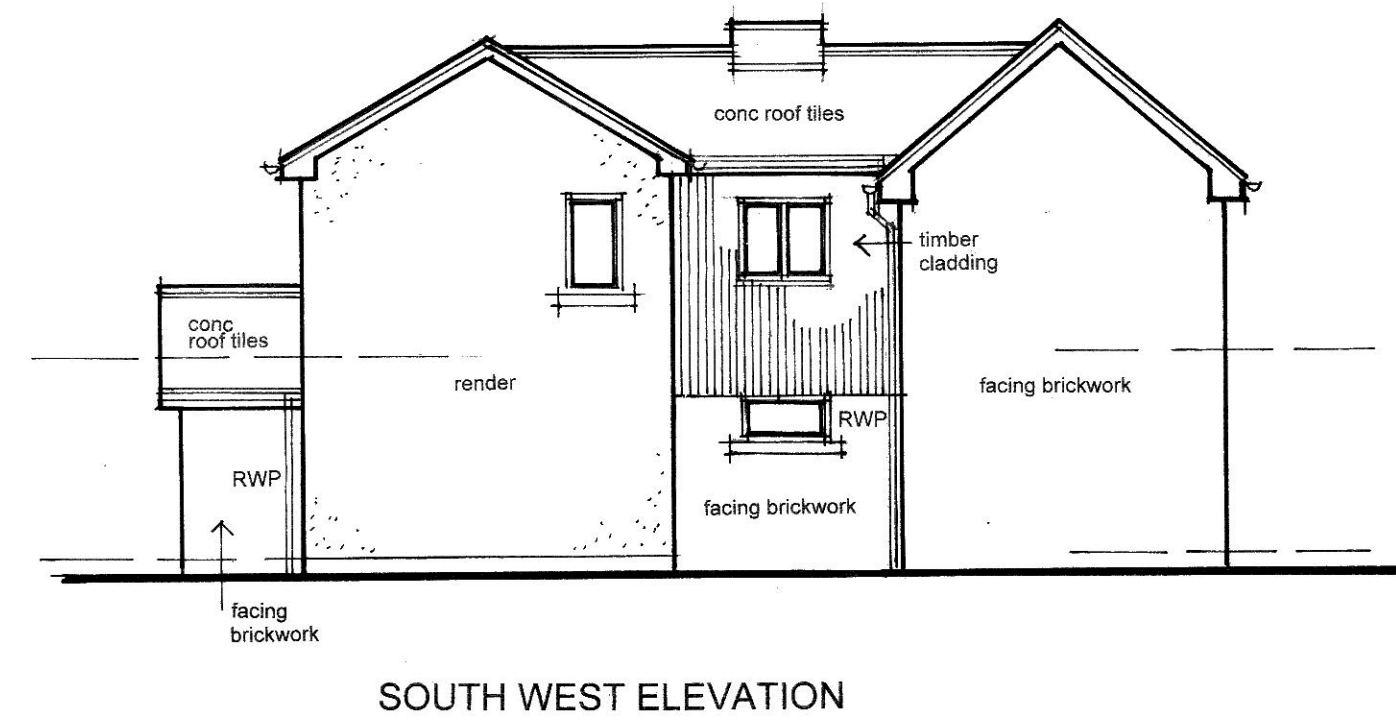


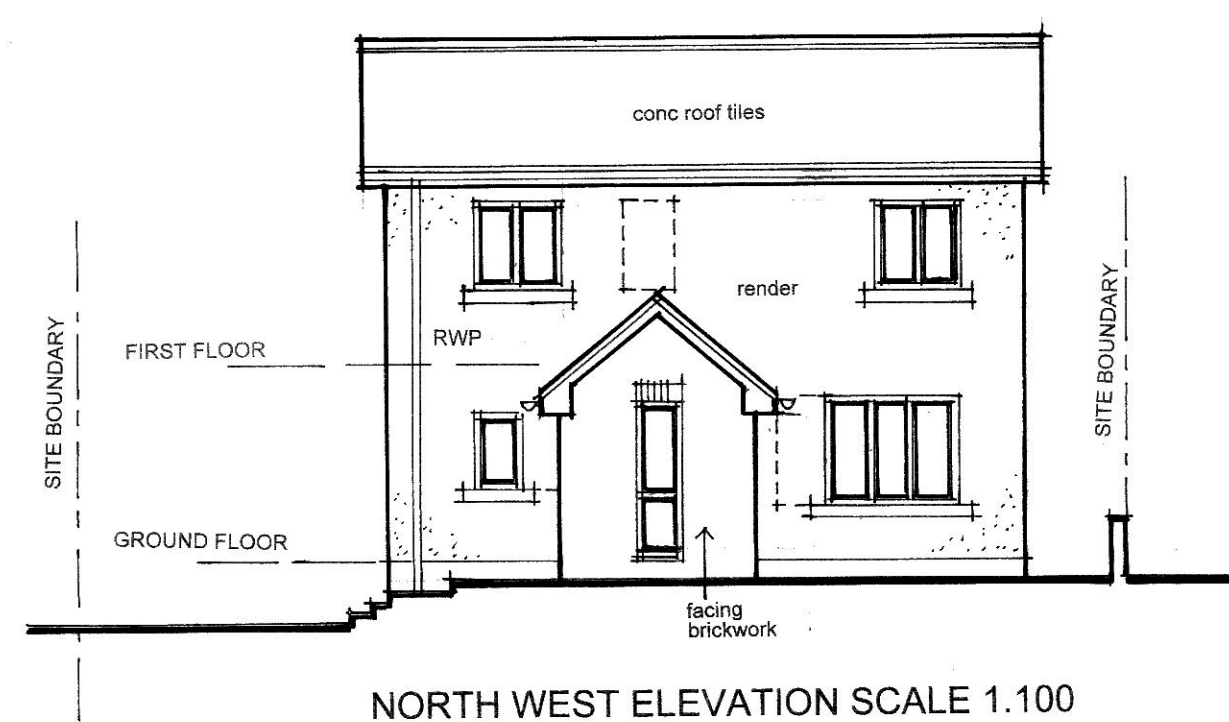

PLANS AS PROPOSED

PROPOSED EXTENSIONS AND ALTERATIONS AT
13 WARBURTON, EMLEY FOR MR P JONES
Drawing No 02 February 2024